


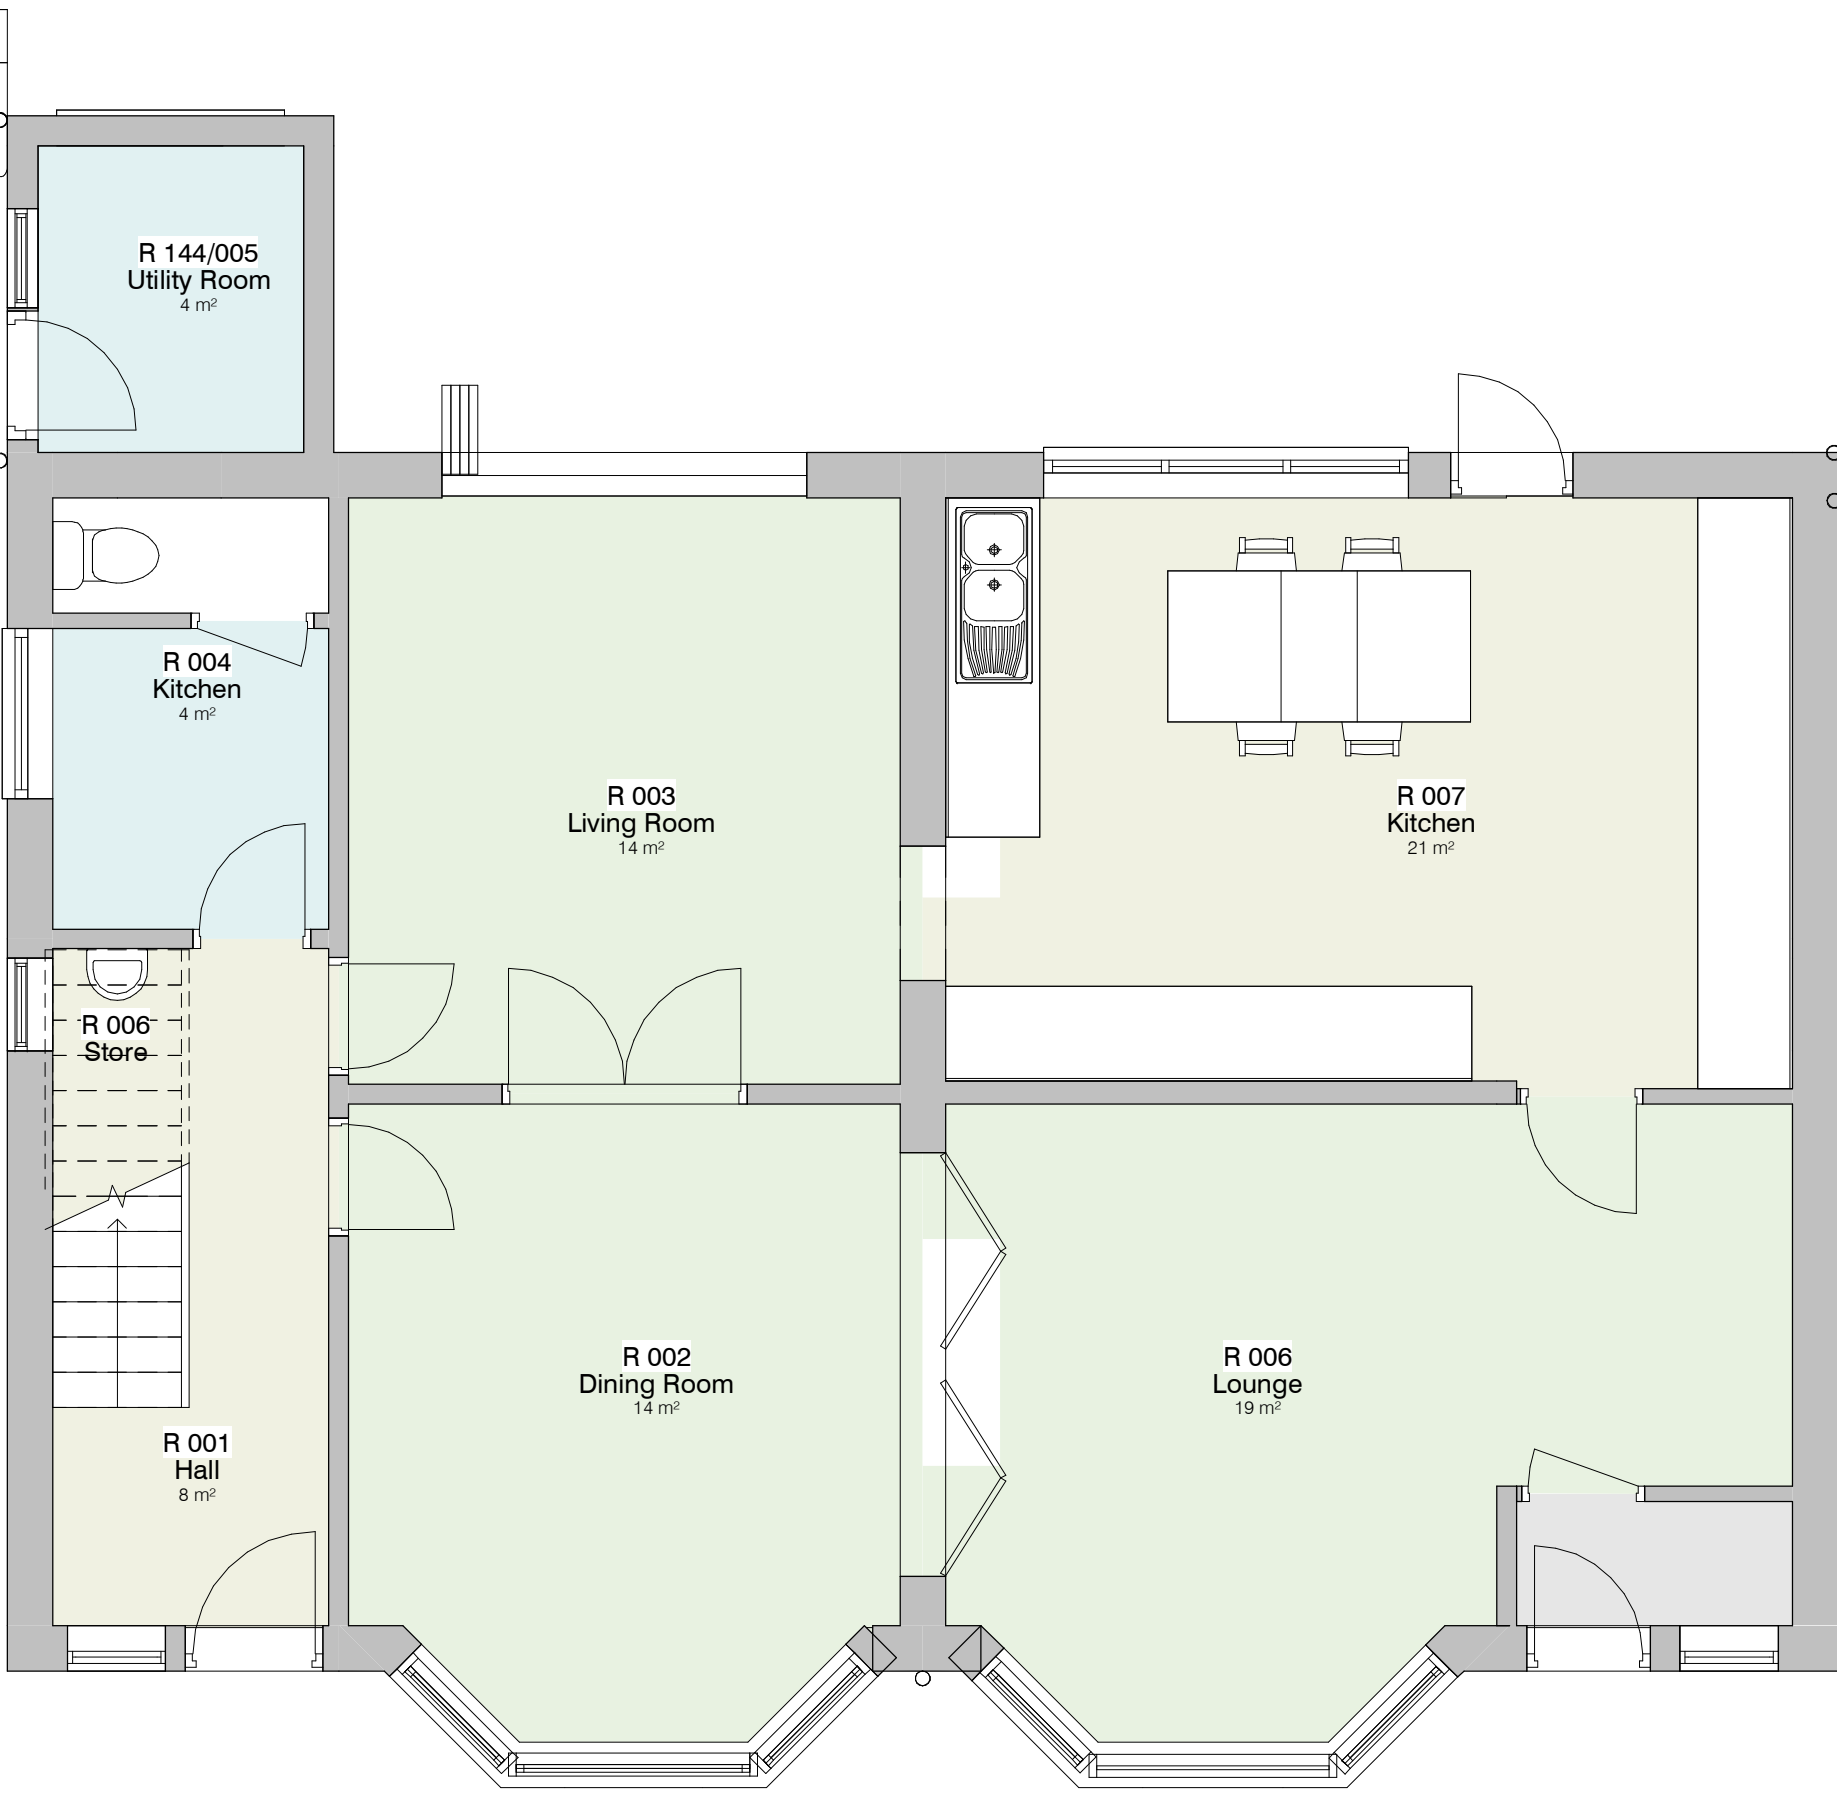


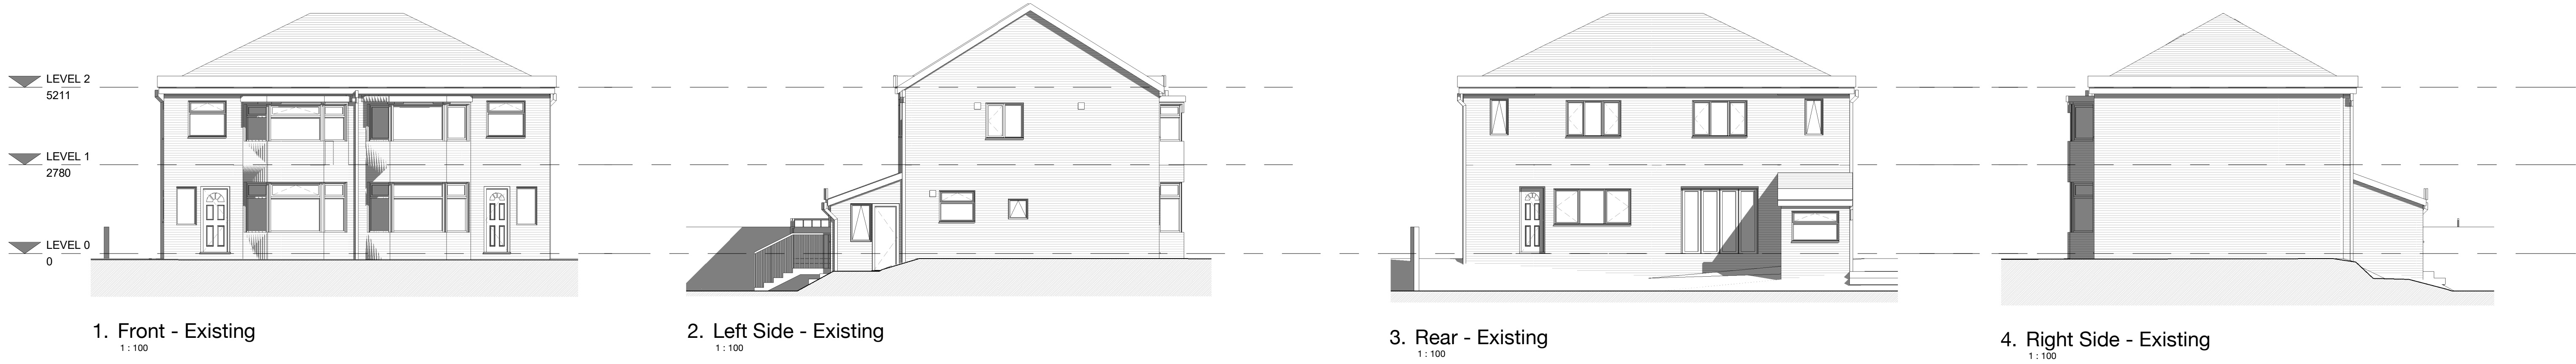


5. Level 0 - Existing
1 : 50

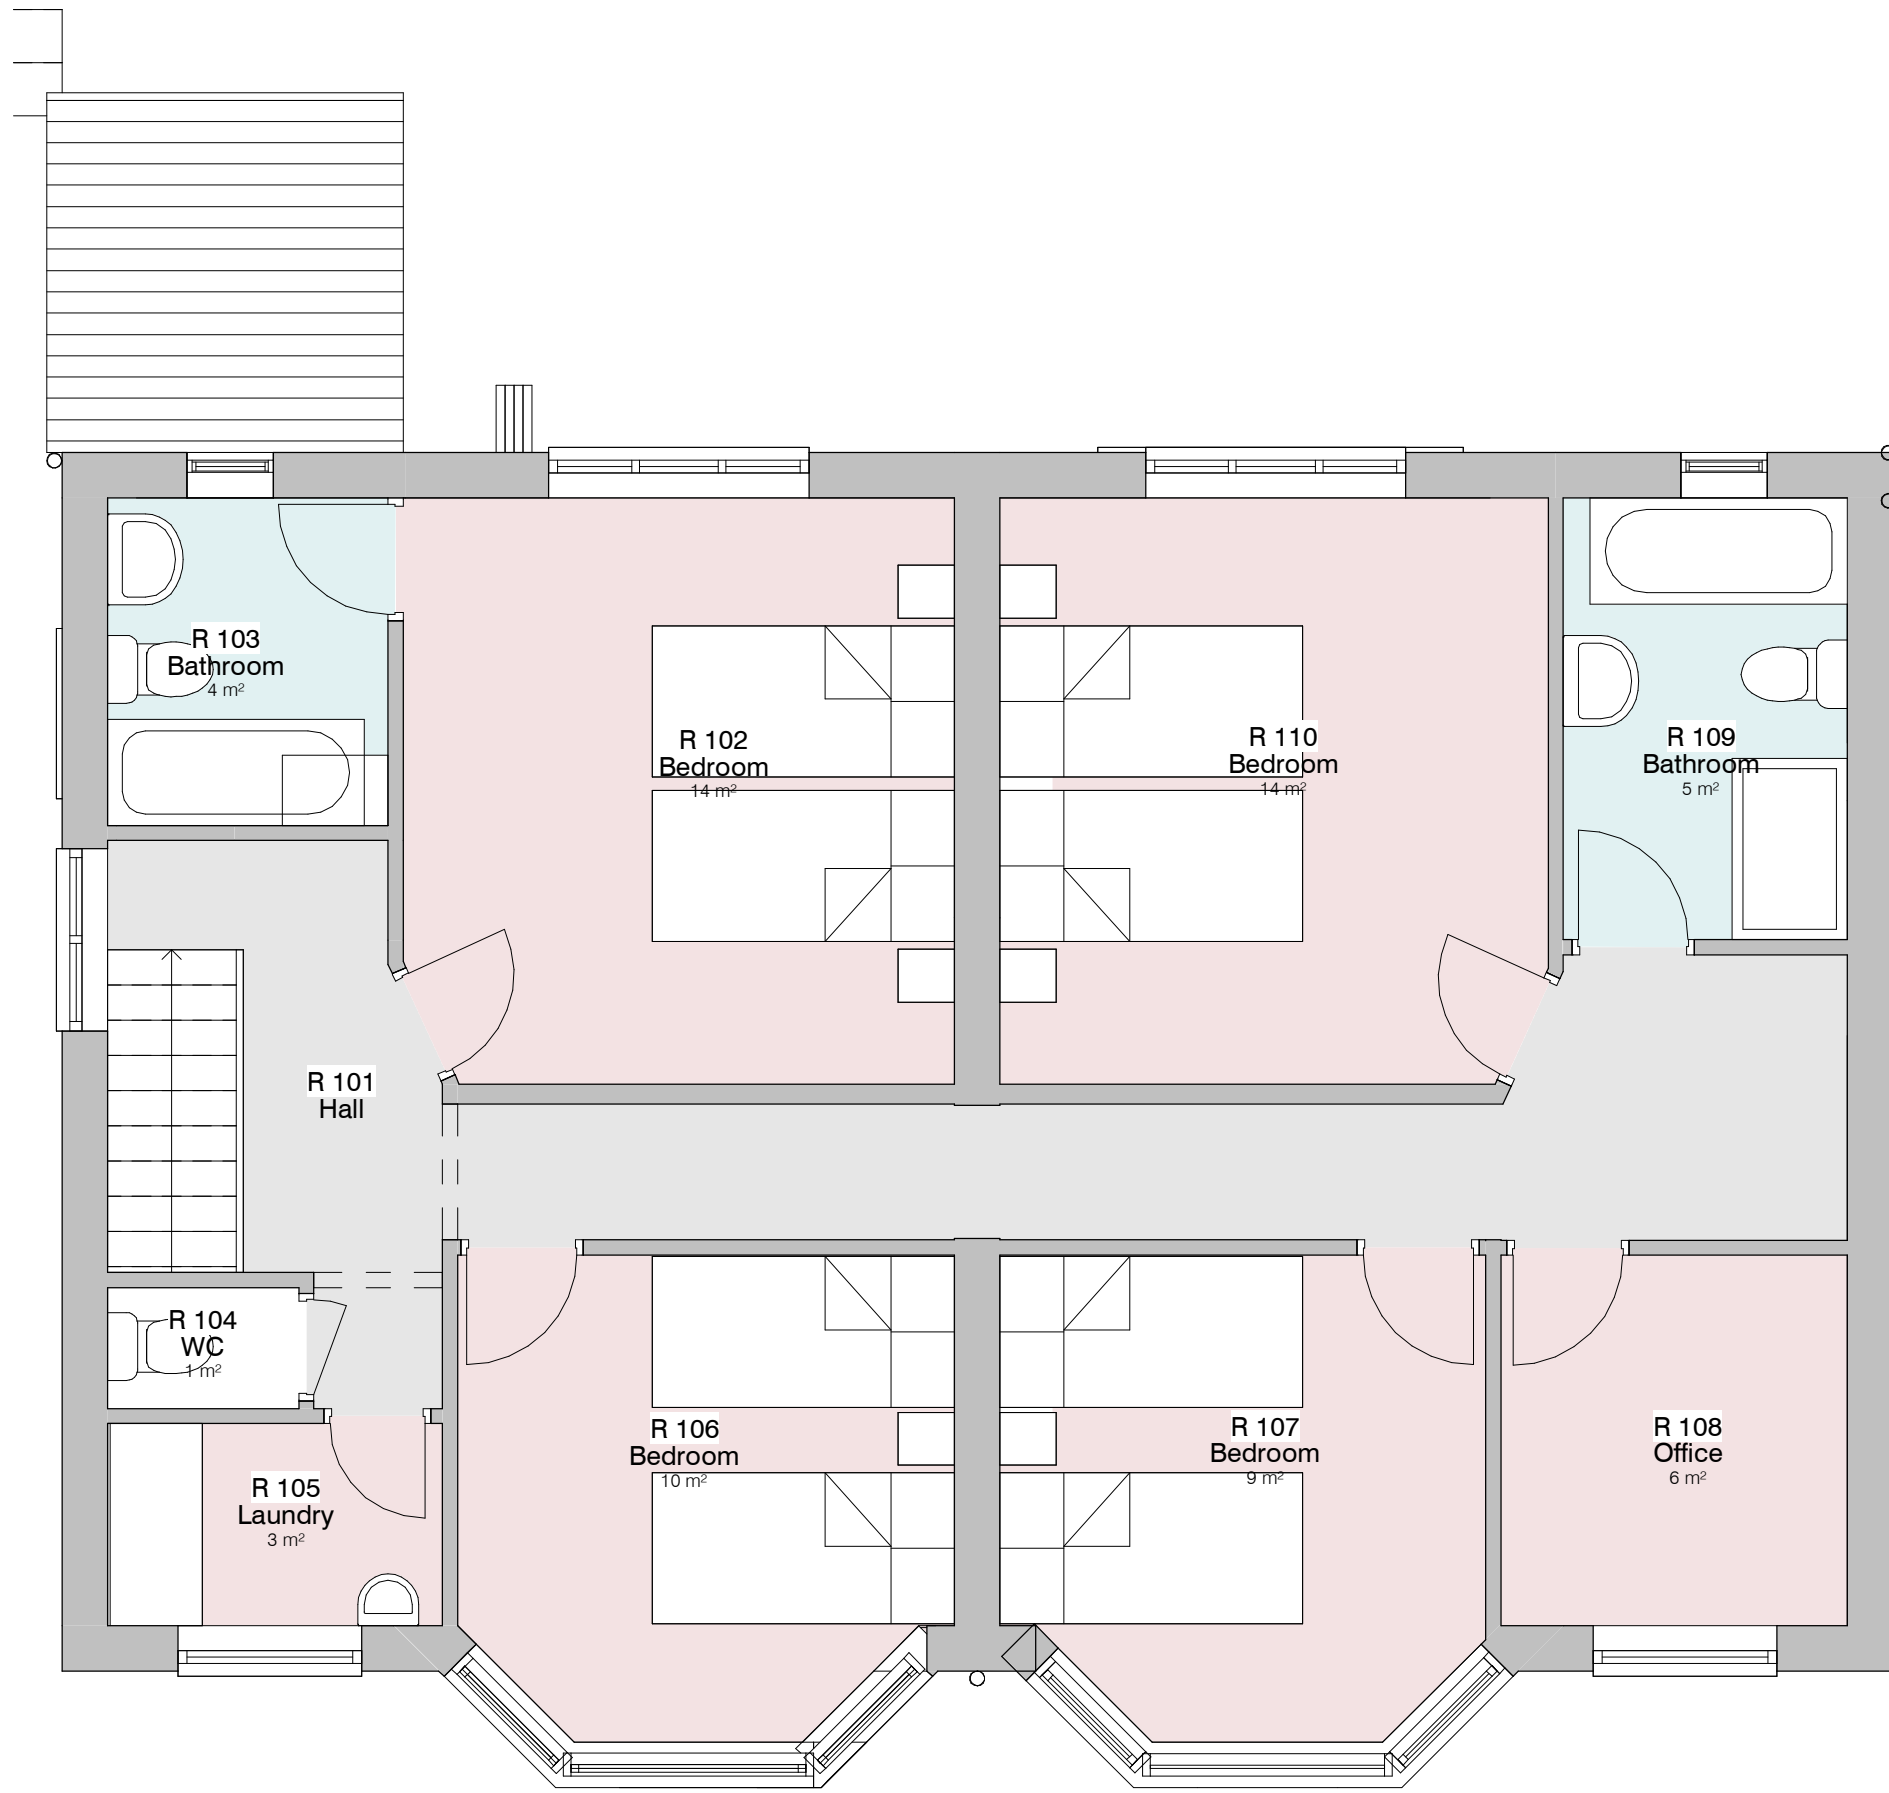

6. Level 1 - Existing
1 : 50

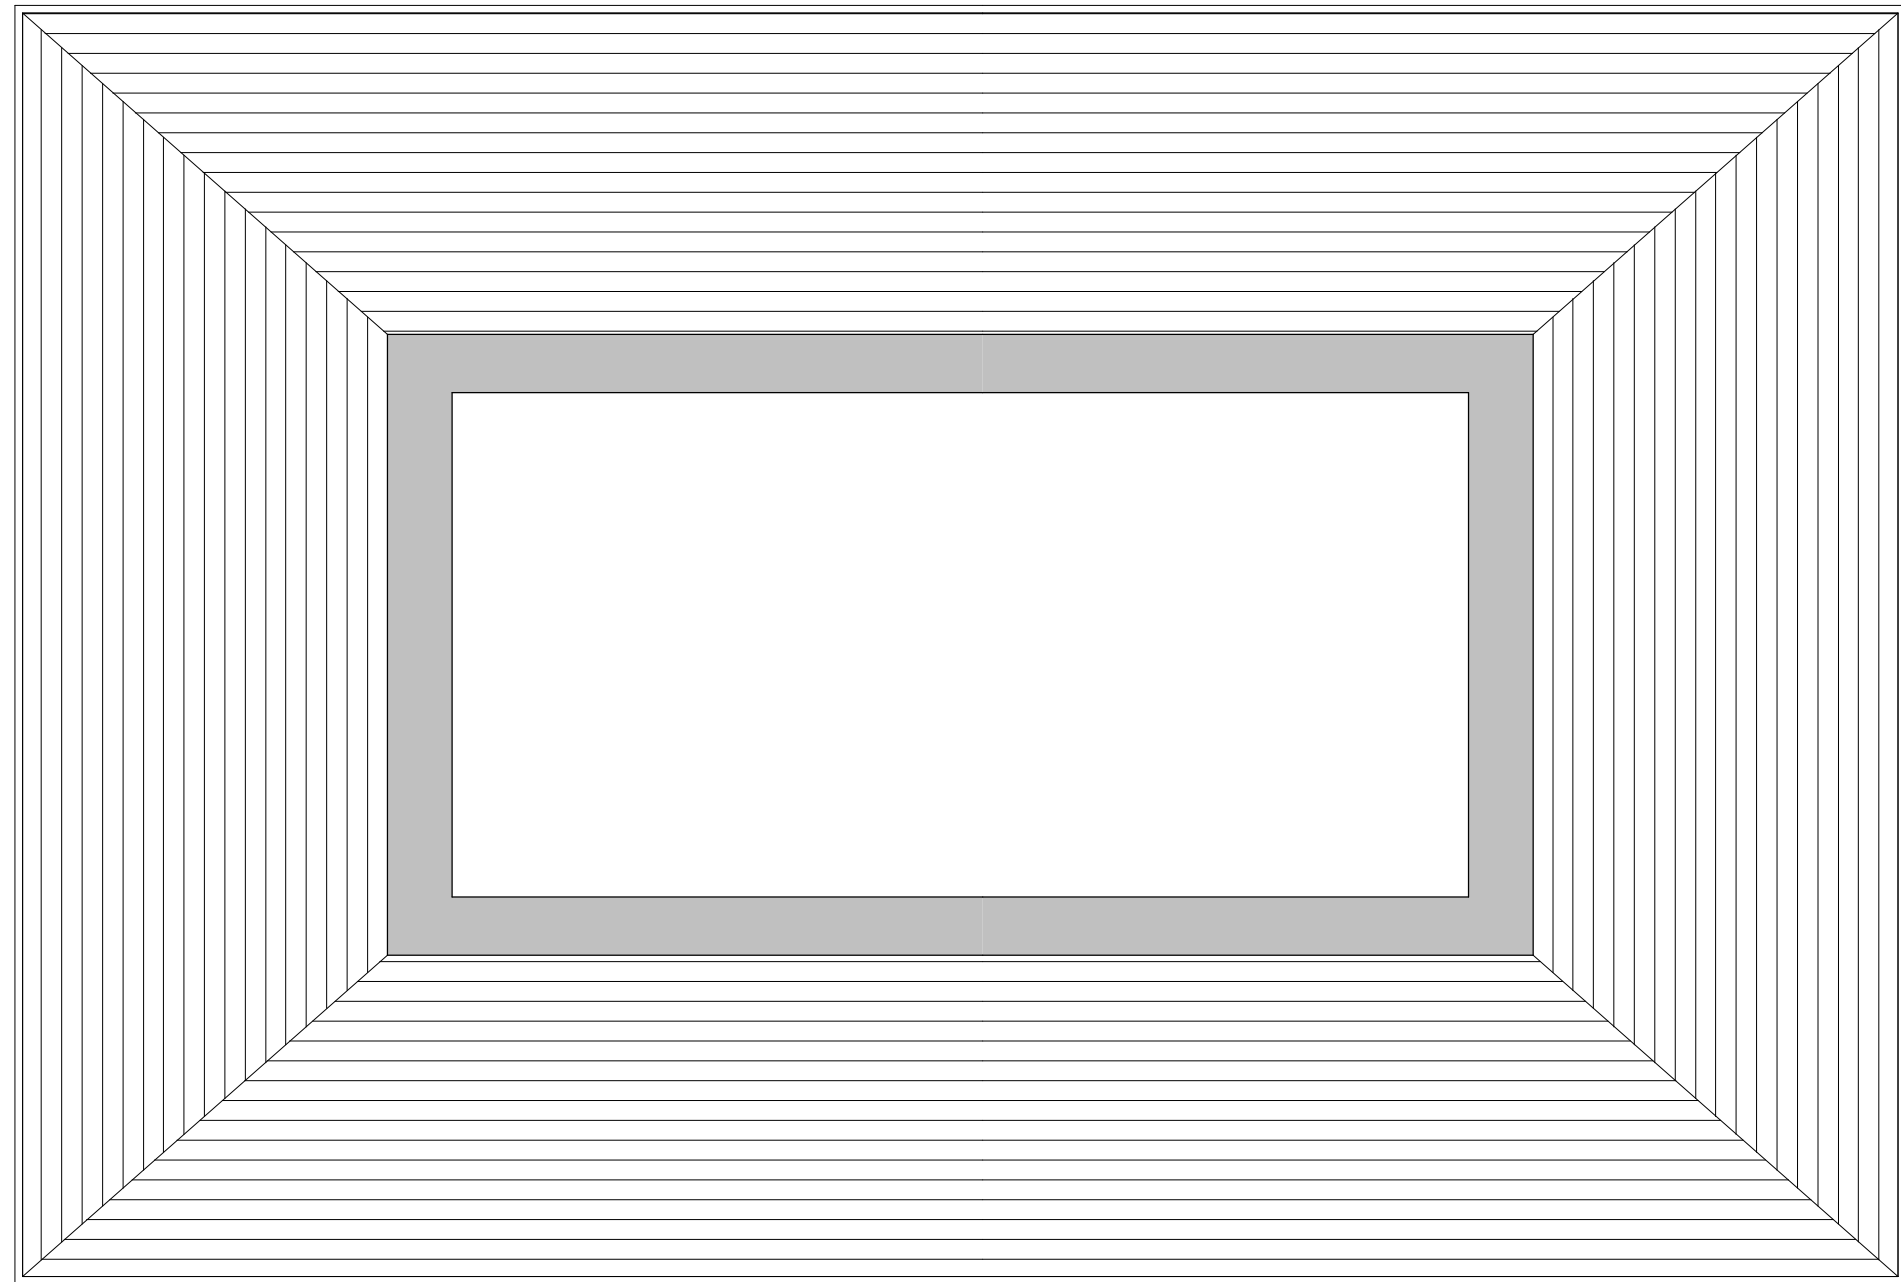

7. Level 2 - Existing
1 : 50

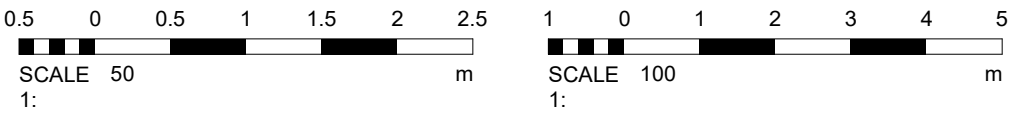

PROJECT	SCALE	DATE	BY
144 Albert Avenue	As indicated	10 FEB 2022	YM
CLIENT	STATUS	PROJECT NO.	REVISION
Mr M Hassel	Planning	DA22011.	002.
TITLE	PROJECT NO.	REVISION	NOTES
Existing GA Plans and Elevations	DA22011.	002.	THIS DRAWING MUST NOT BE REPRODUCED WITHOUT WRITTEN CONSENT OF DEBTAL ARCHITECTURE. ALL DIMENSIONS AND MATERIALS SHALL BE CHECKED AND CONFIRMED BY THE ARCHITECT PRIOR TO CONSTRUCTION. ALL DIMENSIONS SHALL BE IN ACCORDANCE WITH THE CURRENT STATUTORY LEGISLATION, RELEVANT CODES OF PRACTICE AND BEST PRACTICE. ALL DIMENSIONS ON THIS DRAWING ARE IN MILLIMETRES UNLESS OTHERWISE STATED.