






5 Left Side - Proposed
1 : 100

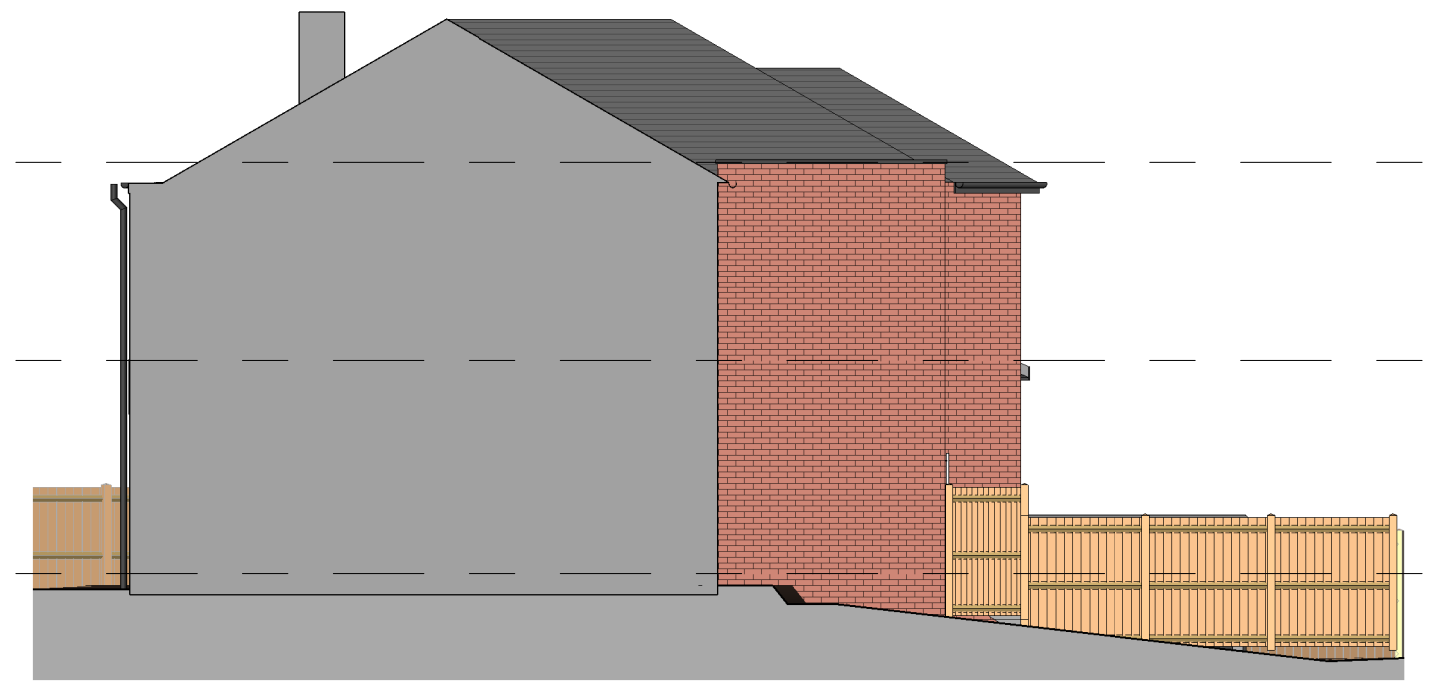

7 Right Side - Proposed
1 : 100

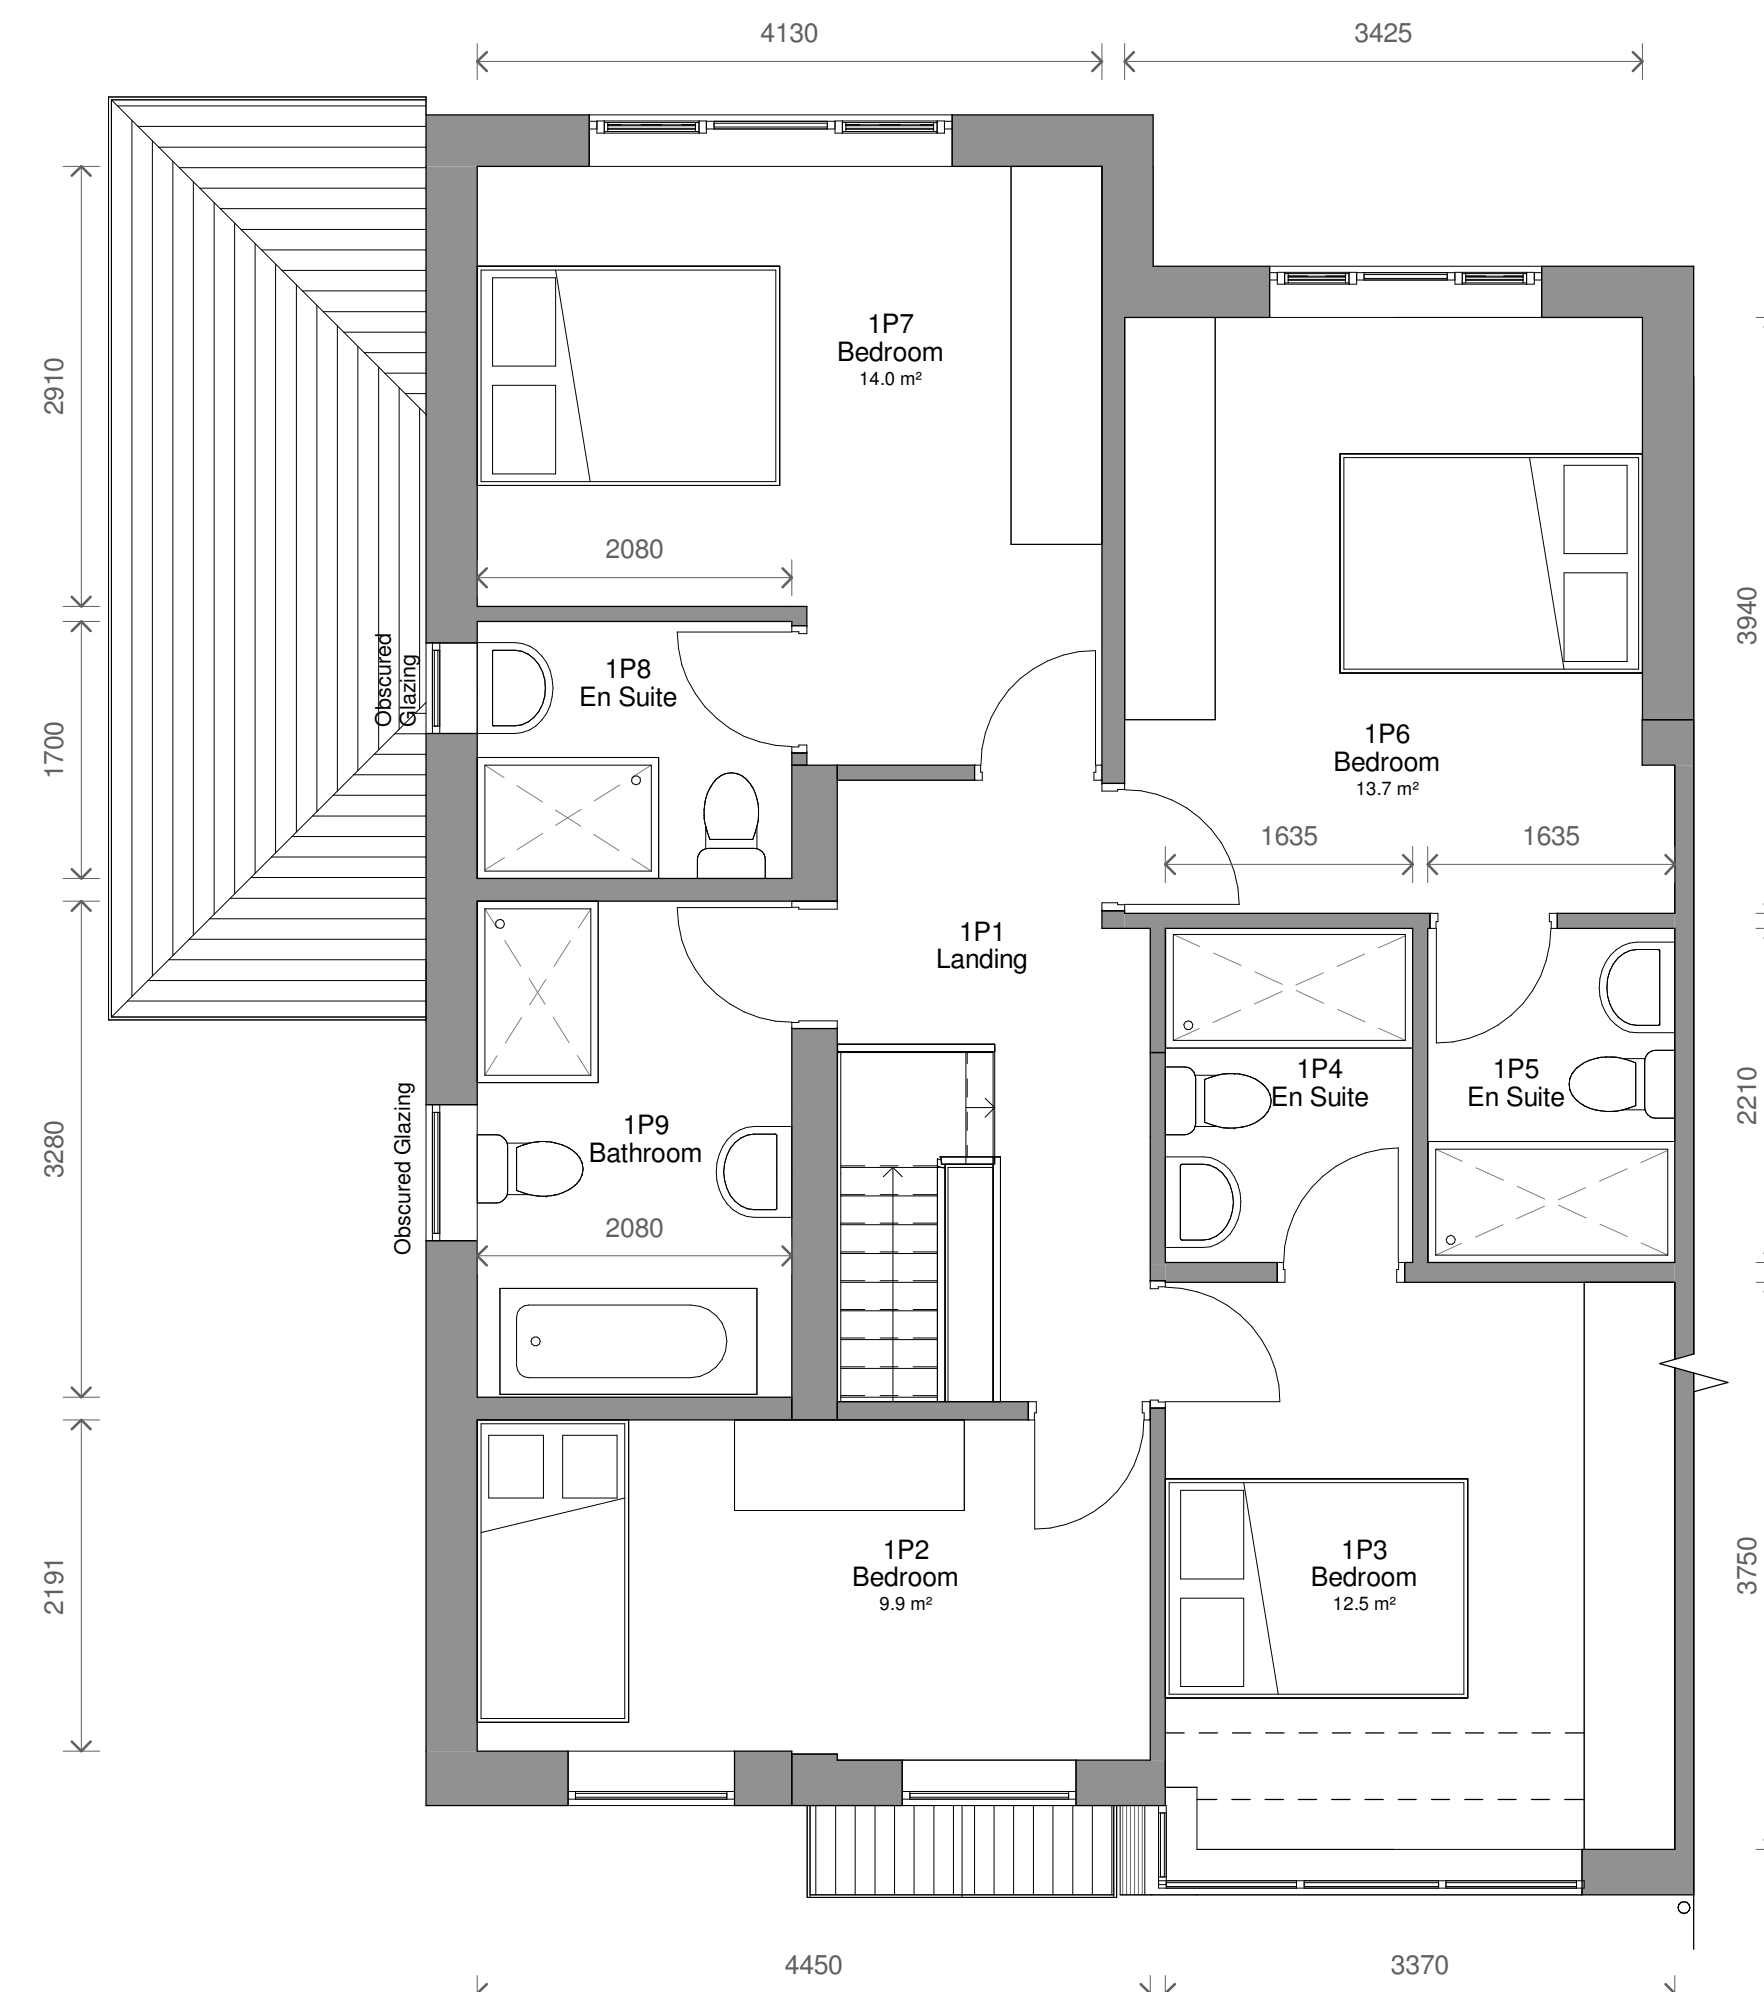

2 Level 1 - Proposed
1 : 50

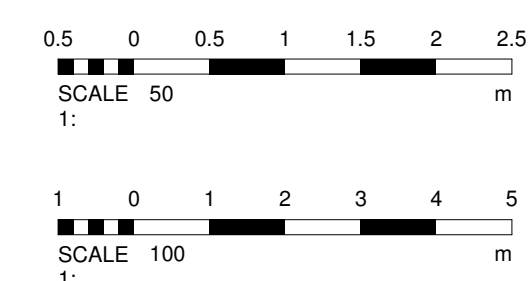

1 Planning	23/05/2024	CB
No. Description	Date	Initial
PROJECT		
1 Park Avenue		
TITLE		
Proposed Plans and Elevations		
STATUS		
DESIGN		
DRAWN BY	DATE	SCALE (@ A1)
SG	02/04/2024	As indicated
PROJECT NUMBER	DRAWING NUMBER	REV
GSS24026	003	1
GOLD SKETCH		
S T U D I O S		
www.goldsketch.co.uk info@goldsketch.co.uk 0161 792 9595		
NOTES		
©COPYRIGHT: ALL RIGHTS RESERVED. NO DRAWING AND TEXT TO BE REPRODUCED WITHOUT WRITTEN CONSENT. DRAWING TO BE USED FOR THE EXACTED REASONED ONLY. ALL DIMENSIONS ARE TO FACE UNLESS OTHERWISE STATED. ANY DISCREPANCIES TO BE REPORTED TO THE ARCHITECT IMMEDIATELY. THE CONTRACTOR SHALL BE RESPONSIBLE FOR OBTAINING ALL NECESSARY STATUTORY REGULATION, RELEVANT CODES OF PRACTICE AND BRITISH STANDARDS. ALL DIMENSIONS ON THIS DRAWING ARE IN MILLIMETRES (UNLESS OTHERWISE STATED).		