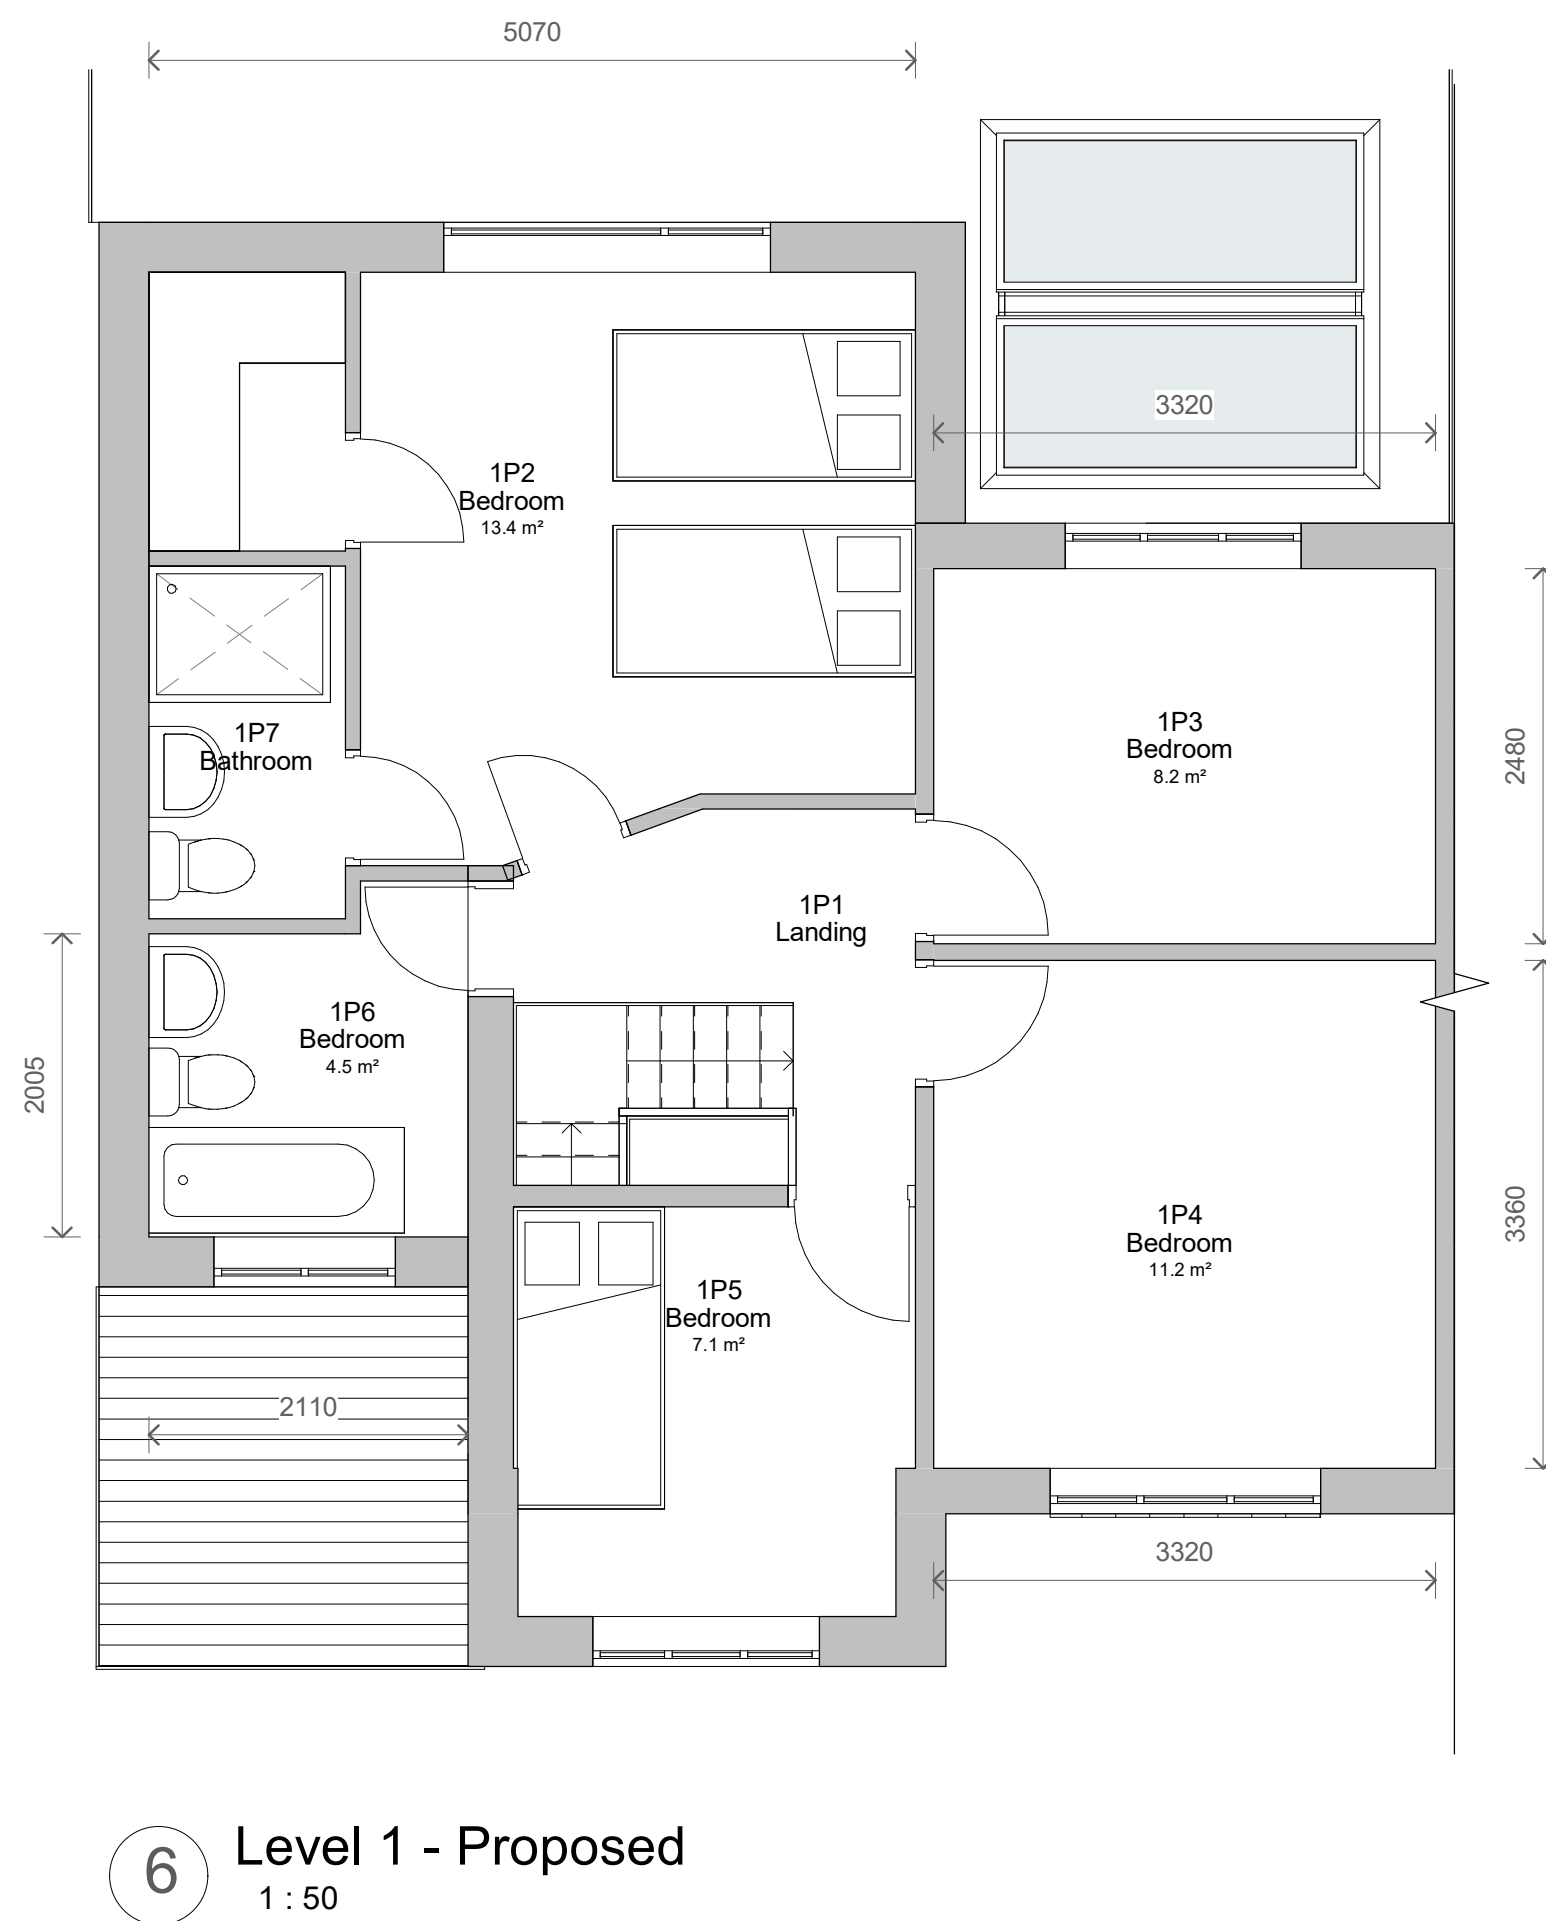
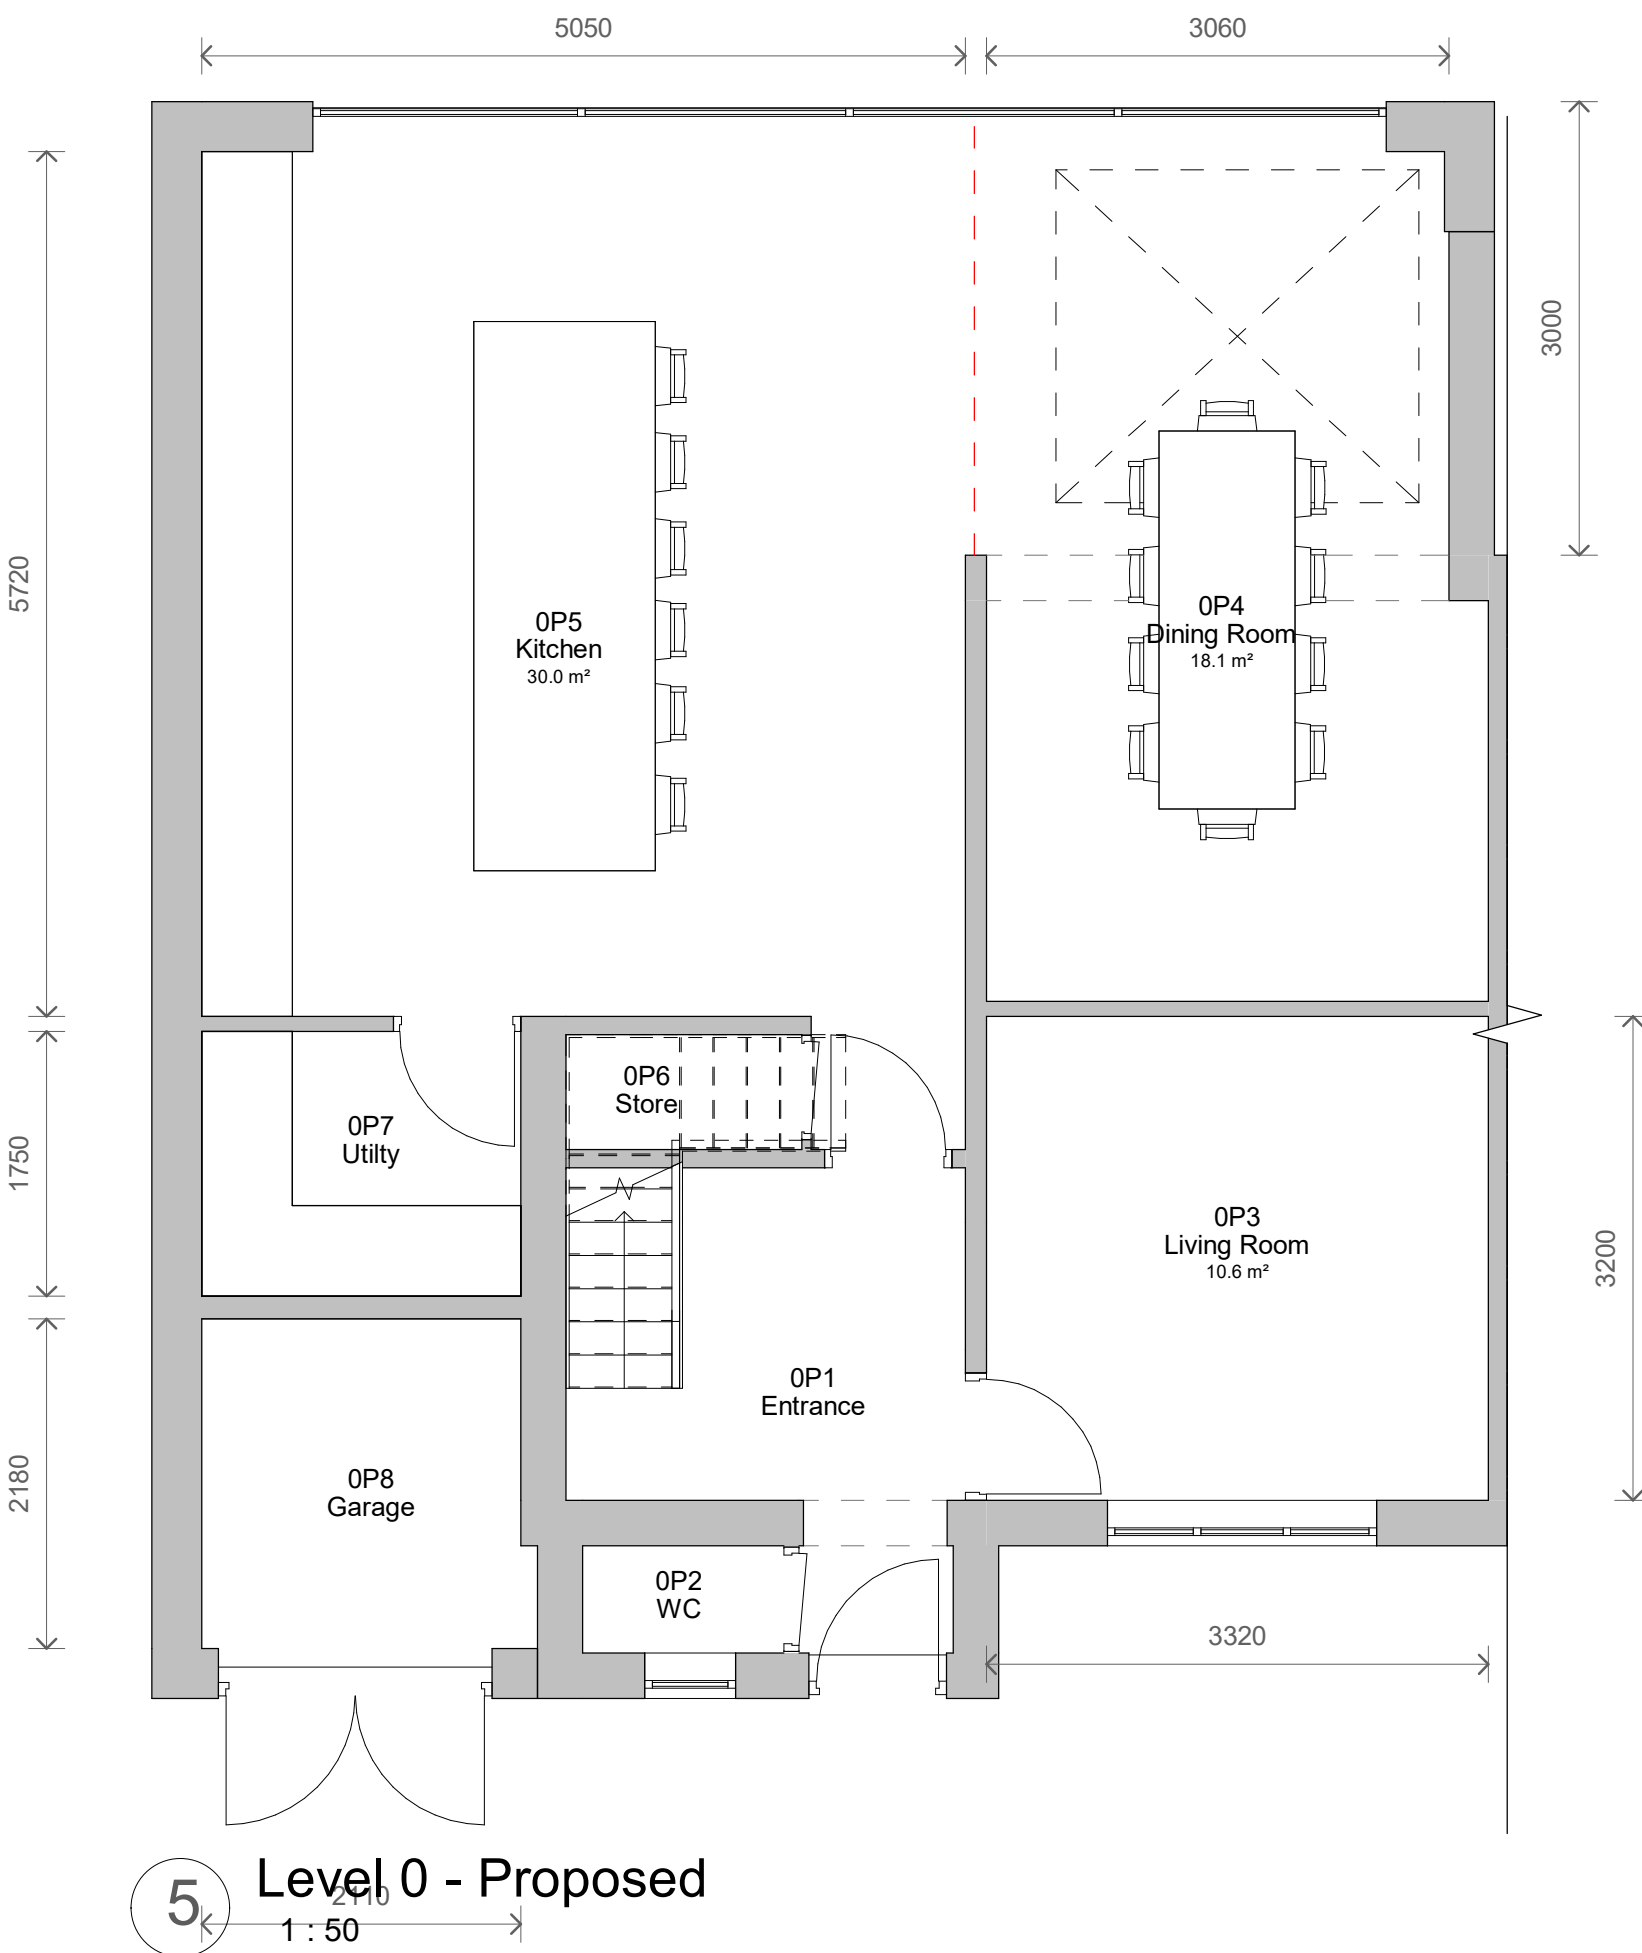
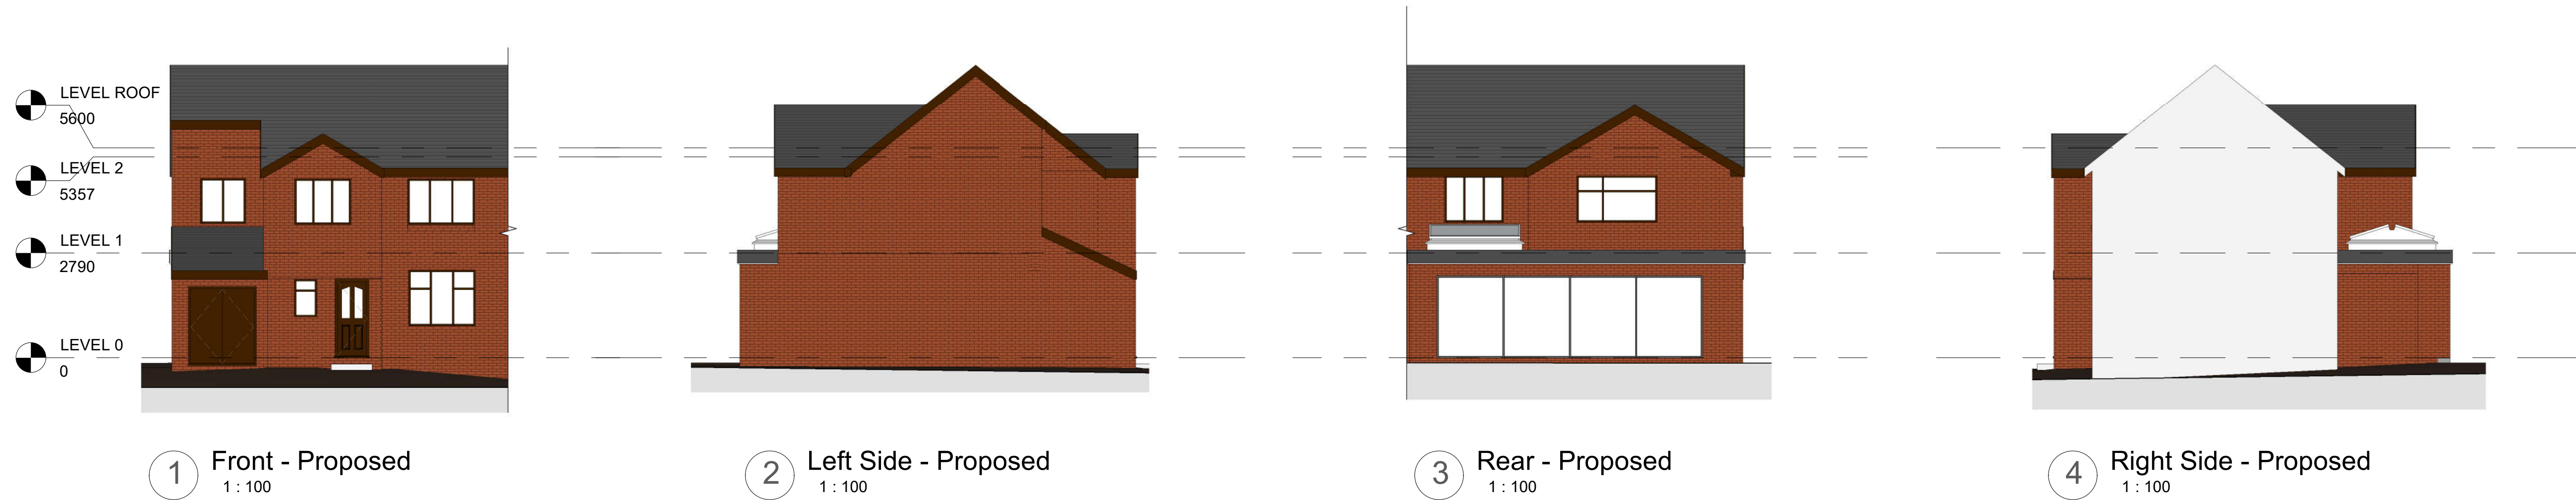


2	Revised Plans	30/03/2022
1	Planning - 1.5m	28/02/2022
No.	Description	Date

PROJECT			53 Bland Road		
TITLE			Proposed Plans and Elevations		
CLIENT			Smus		
STATUS			DESIGN		
DRAWN BY		DATE	SCALE (@ A1)		
SG		29/11/2021	As indicated		
PROJECT NUMBER		DRAWING NUMBER		REV	
GSS21101.1		003		2	
GOLD SKETCH S T U D I O S www.goldsketch.co.ukinfo@goldsketch.co.uk0161 792 9595					
NOTES © COPYRIGHT ALL RIGHTS RESERVED. THIS DRAWING MUST NOT BE REPRODUCED WITHOUT PRIOR WRITTEN CONSENT. DRAWING TO BE USED FOR THE STATUS INDICATED ONLY. ALL DIMENSIONS AND SETTING OUT DATA, BE PROVIDED AND CONFIRMED ON SITE. ANY DISCREPANCIES TO BE REPORTED TO THE ALL WORK AND MATERIALS TO BE IN ACCORDANCE WITH CURRENT BUILDING REGULATIONS, RELEVANT CODES OF PRACTICE AND BRITISH STANDARDS. ALL DIMENSIONS ON THIS DRAWING ARE IN MILLIMETERS UNLESS OTHERWISE STATED.					