

- NOTES
- This drawing is copyright. No unauthorised copying of drawing without the express permission of the architect.

Do not scale from prints. Use figure dimensions only.

Contractors to check all dimensions on site prior to commencement of works.

All works to be carried out in accordance with current statutory Health and Safety Regulations.


This drawing is to be read in conjunction with all relevant consultants' and / or specialists' drawings / documents and any discrepancies or variations are to be notified to the architect before affected work commences.
- REVISION

NOTES

DATE
- A

Bin store added. Unit 1 entrance noted. Additional notes to suit.


30.01.26

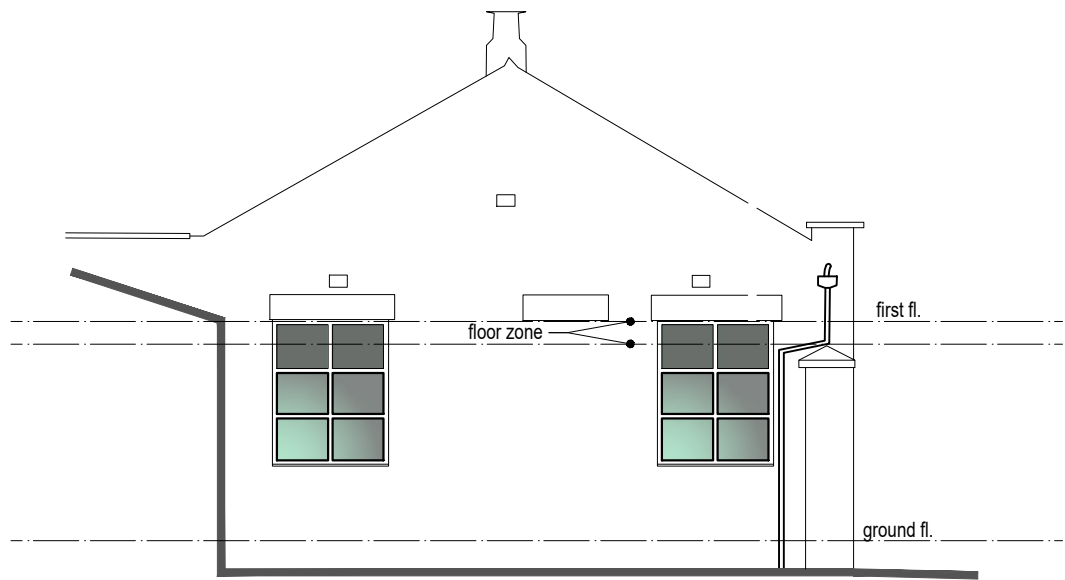

END (SOUTH-WEST) ELEVATION



FRONT (SOUTH-EAST) ELEVATION

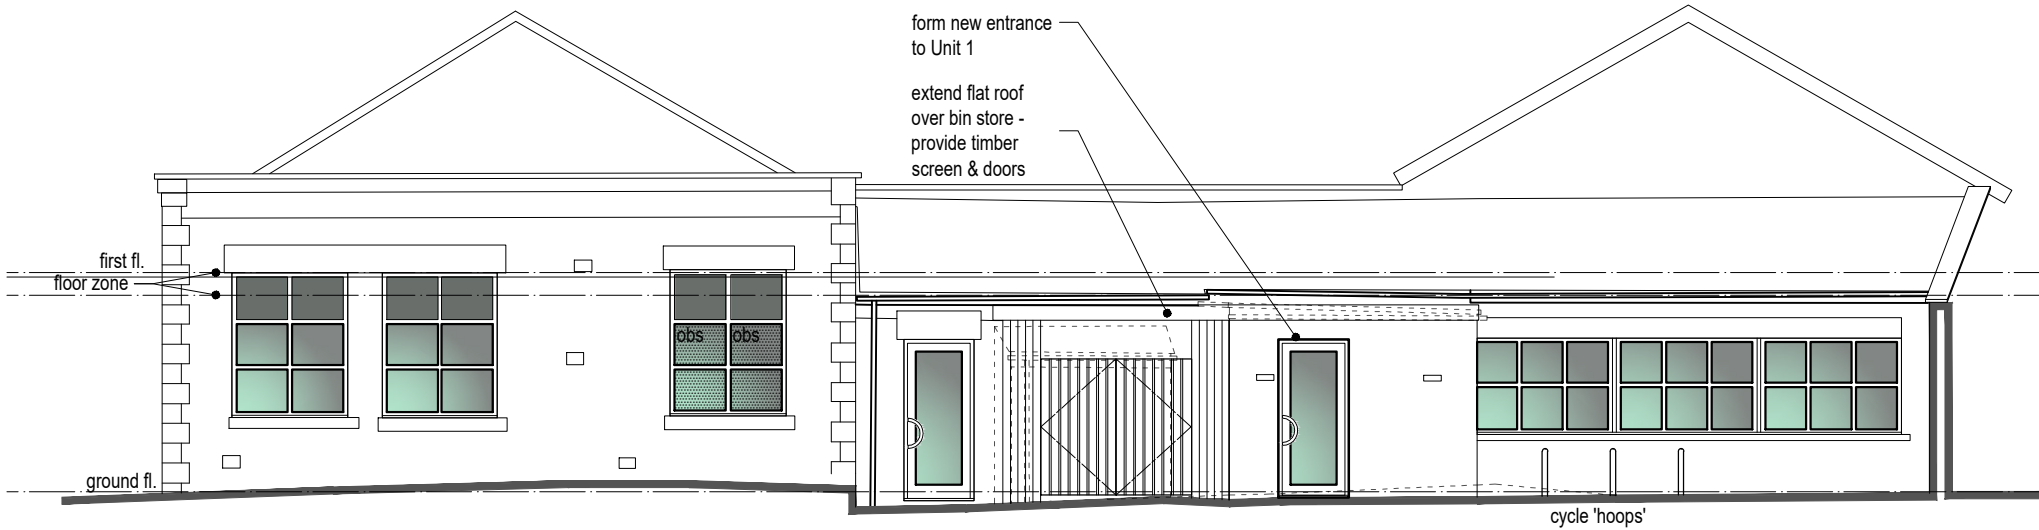

END (NORTH-EAST) ELEVATION



REAR (NORTH-WEST) ELEVATION

Project	REFURBISHMENT: 271 TOTTINGTON RD., BURY
Drawing	PROPOSED ELEVATIONS
Client	MR. A. HINCHSLIFF
Drawn	CPS
Scale	1:100 @ A2
Drg. No.	23/643-13 A
Drg. Size	A2
Date	DEC 2024

JOHN HOLT ARCHITECTS LTD.

Scale 1:100 @ A2
0 1 2 3 4 5m

3 MANCHESTER ROAD BURY LANCASHIRE BL9 0DR
TELEPHONE 0161 764 8314 FACSIMILE 0161 764 6995
E-MAIL mail@holtarchitects.co.uk
DO NOT SCALE DRAWING