


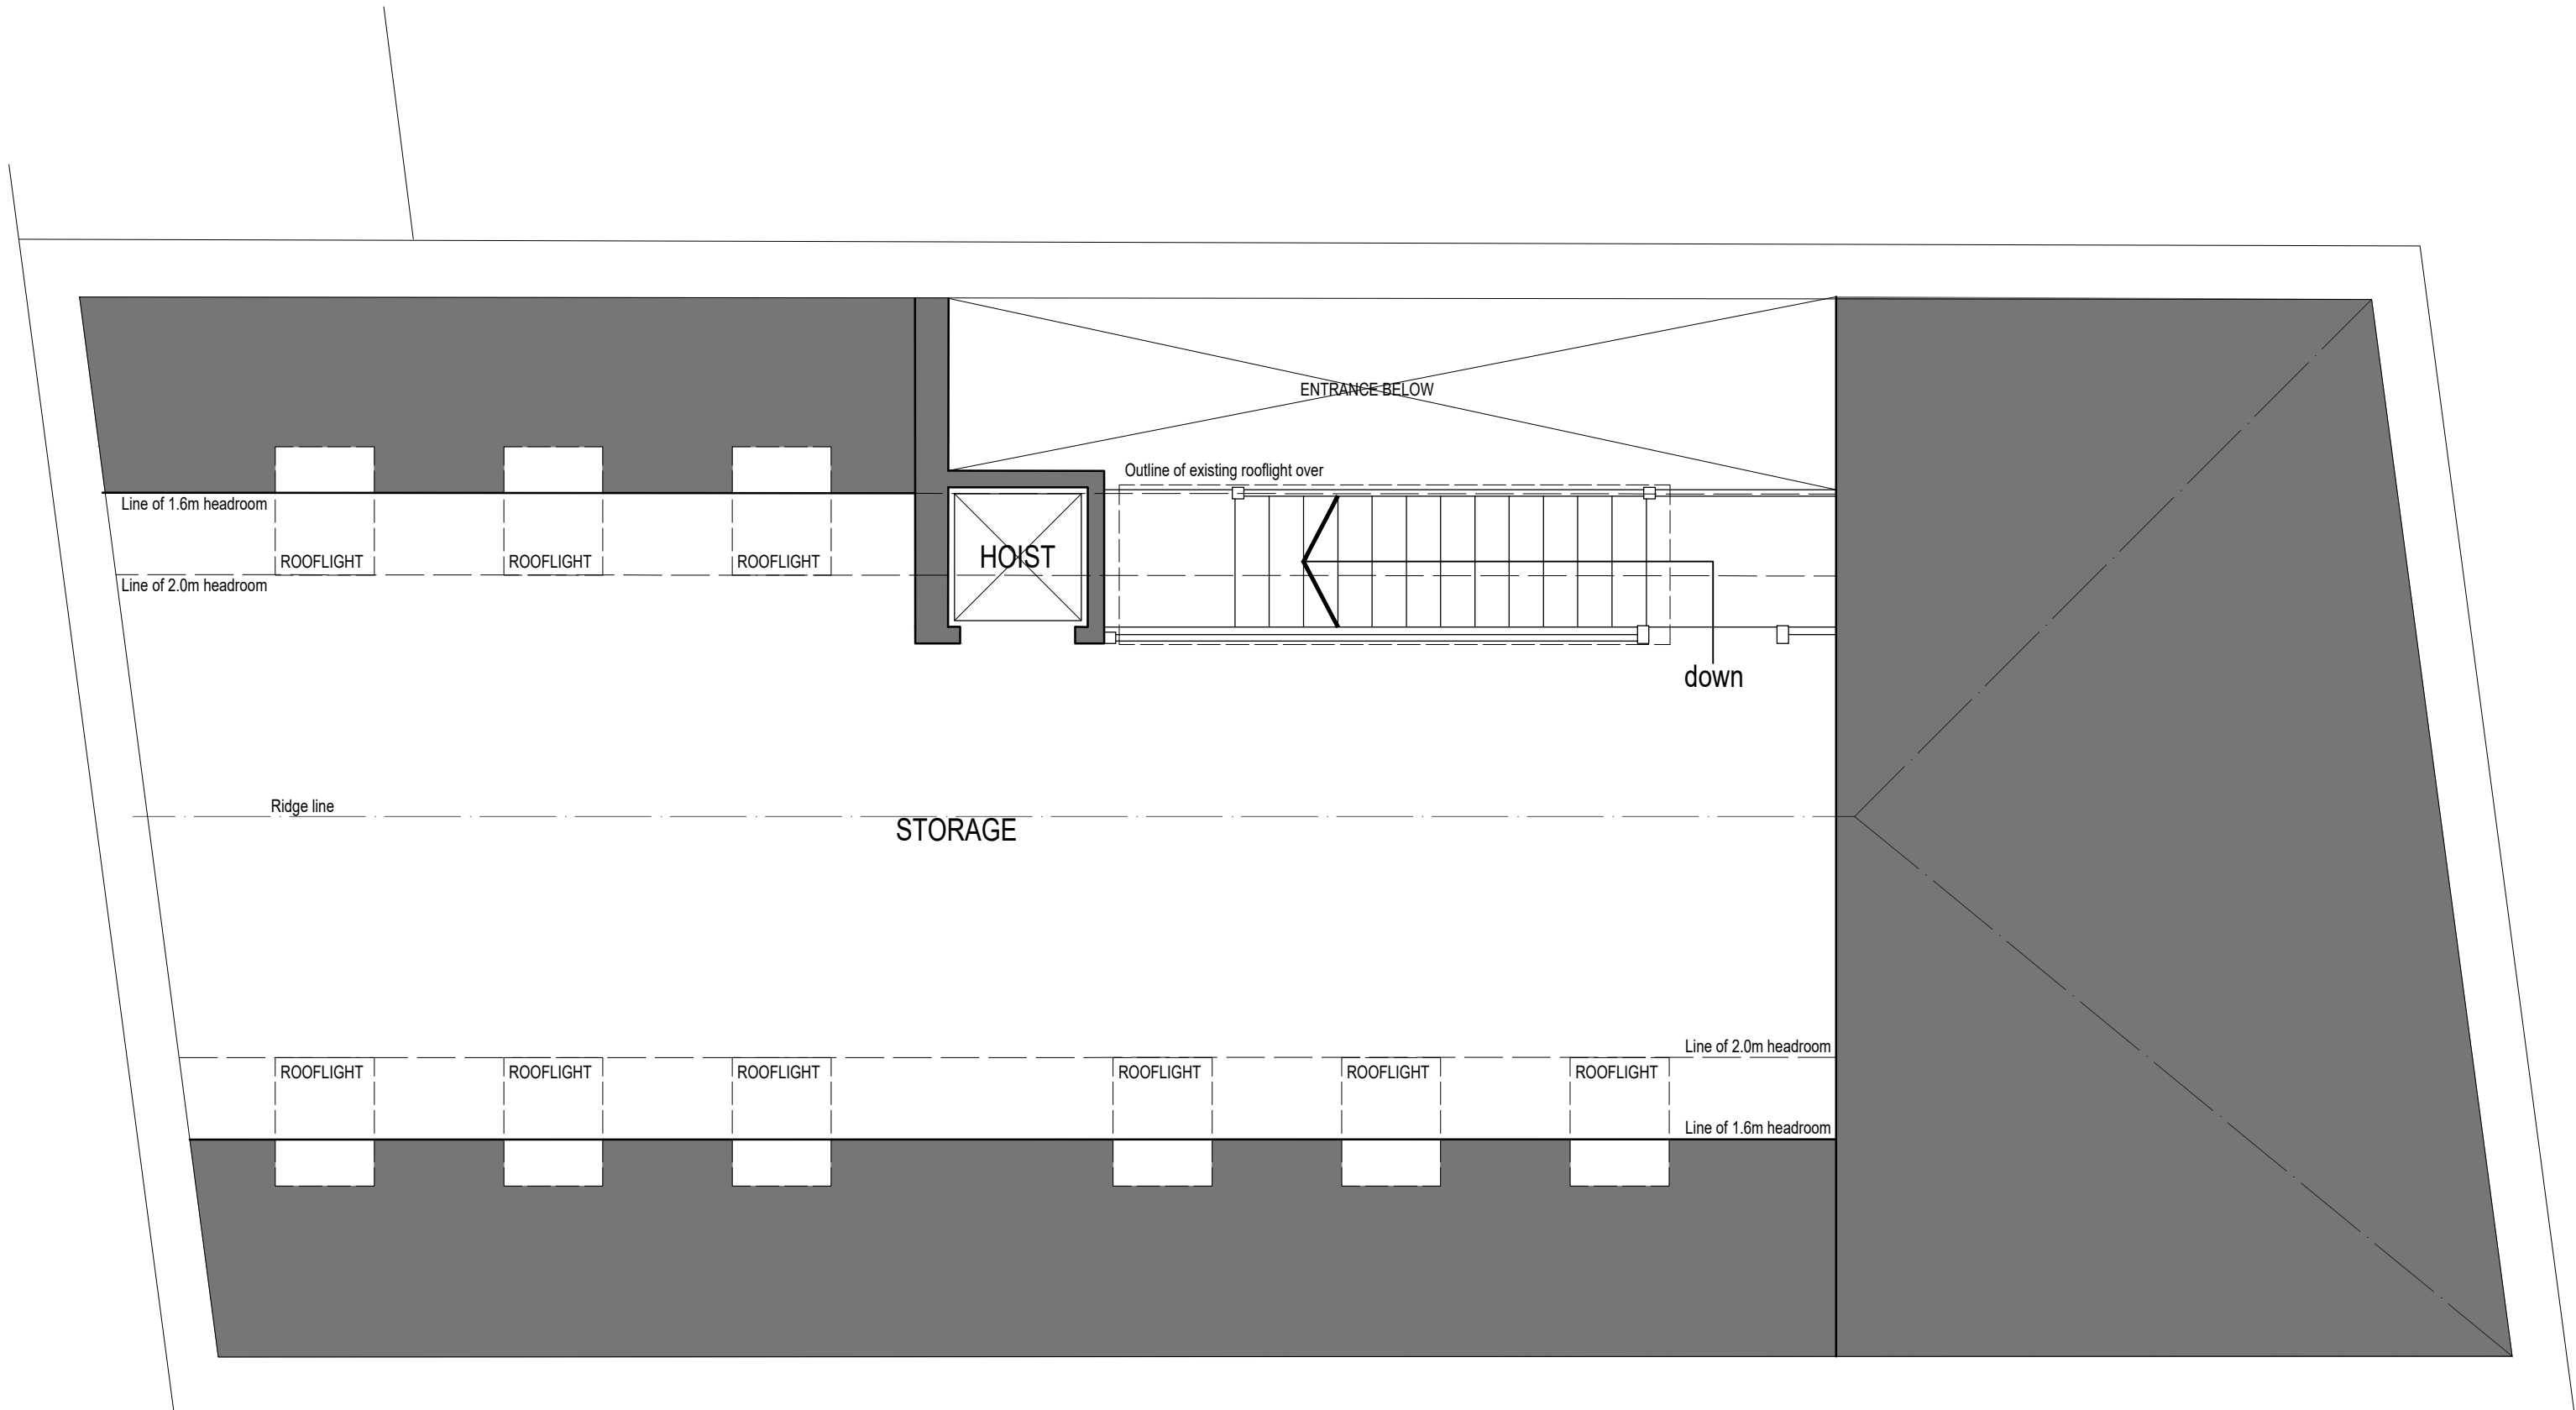


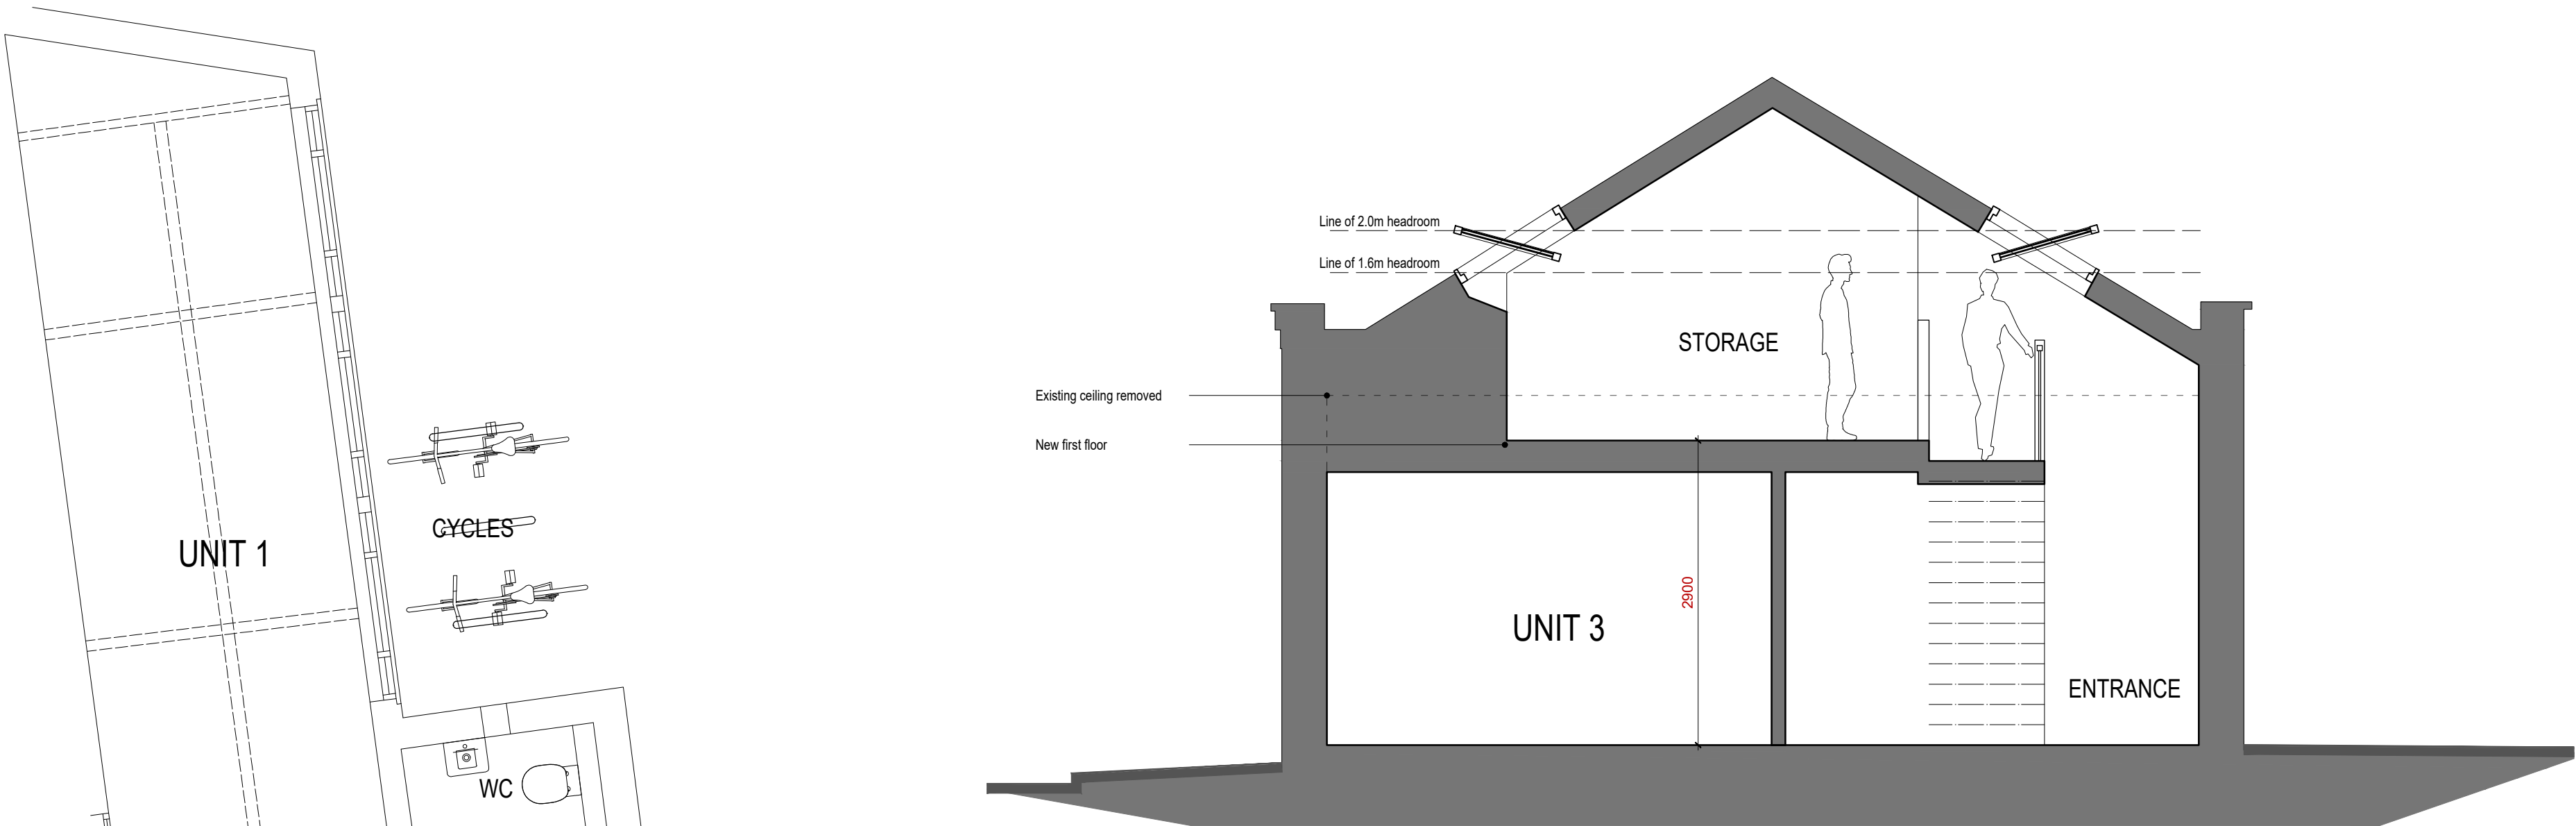

PROPOSED FIRST FLOOR

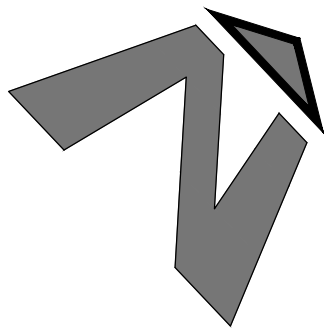

INDICATIVE SECTION A-A

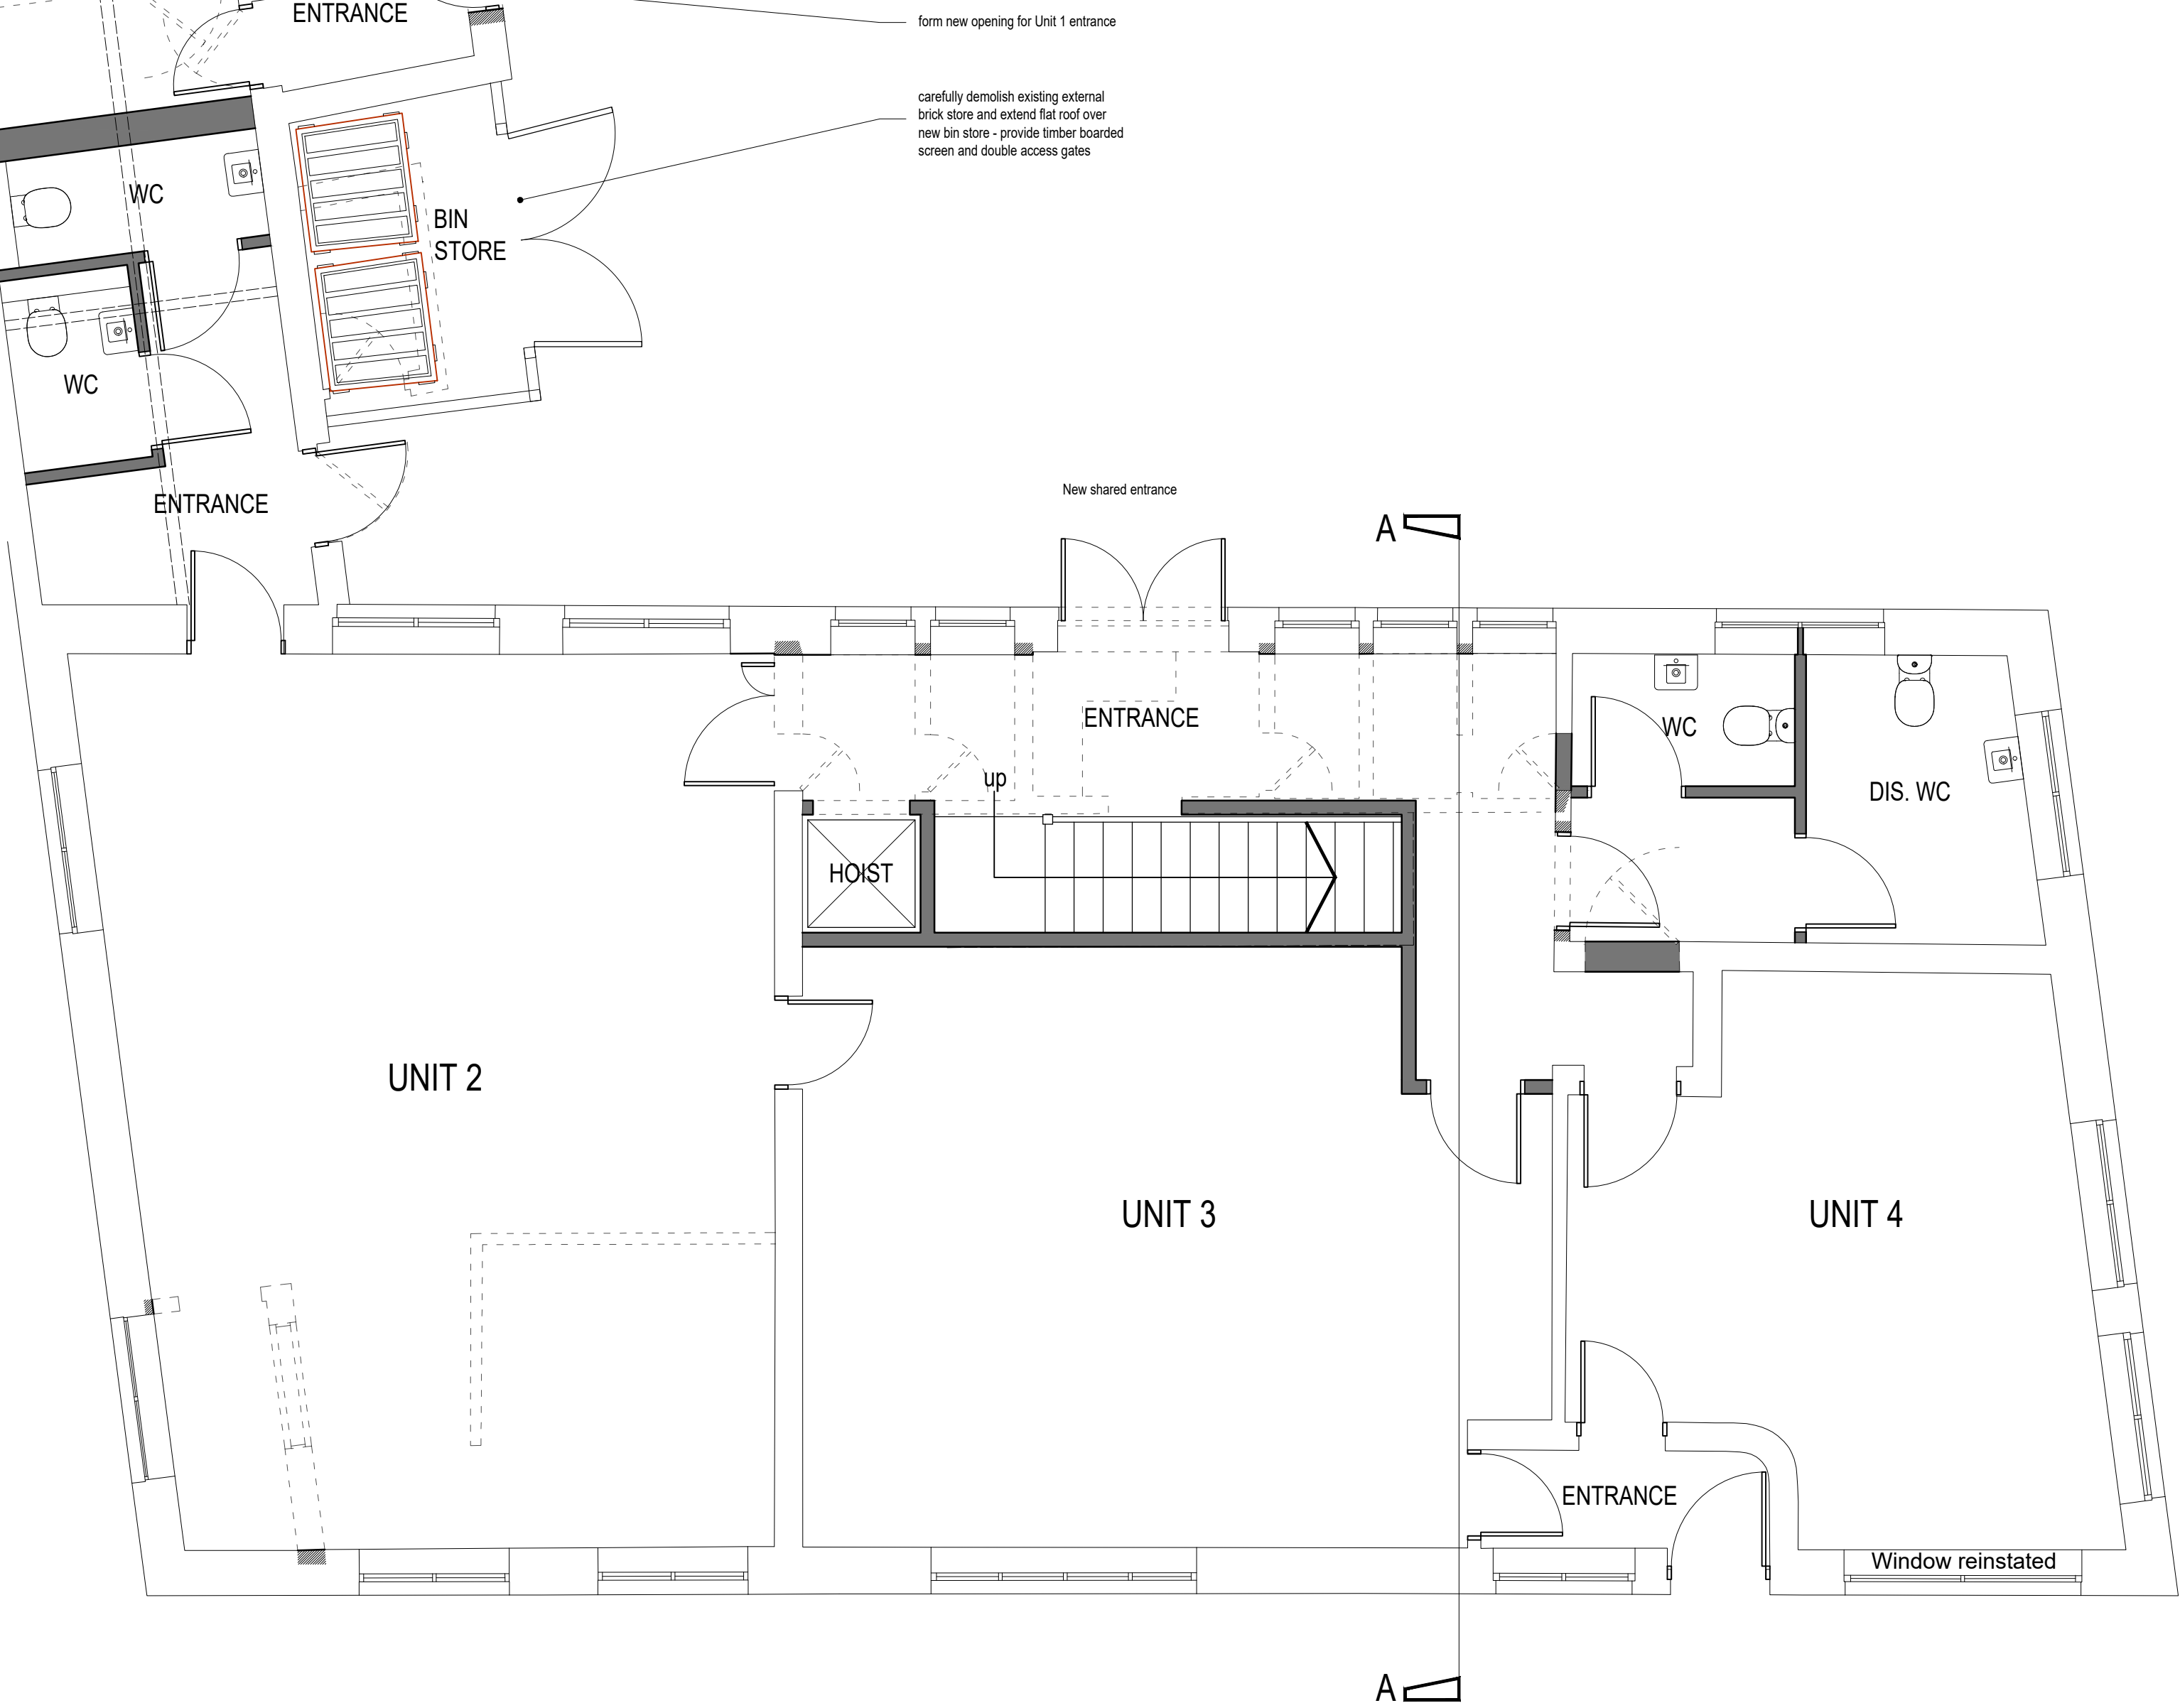

Project	REFURBISHMENT: 271 TOTTINGTON RD., BURY
Drawing	PROPOSED PLANS + SECTION
Client	M.R. A. HINCHSLIFF
Drawn	CPS
Scale	1:50 @ A1
Dwg. No.	23/643-12 A
Dwg. Size	A1
Date	DEC 2024

JOHN HOLT ARCHITECTS LTD.