


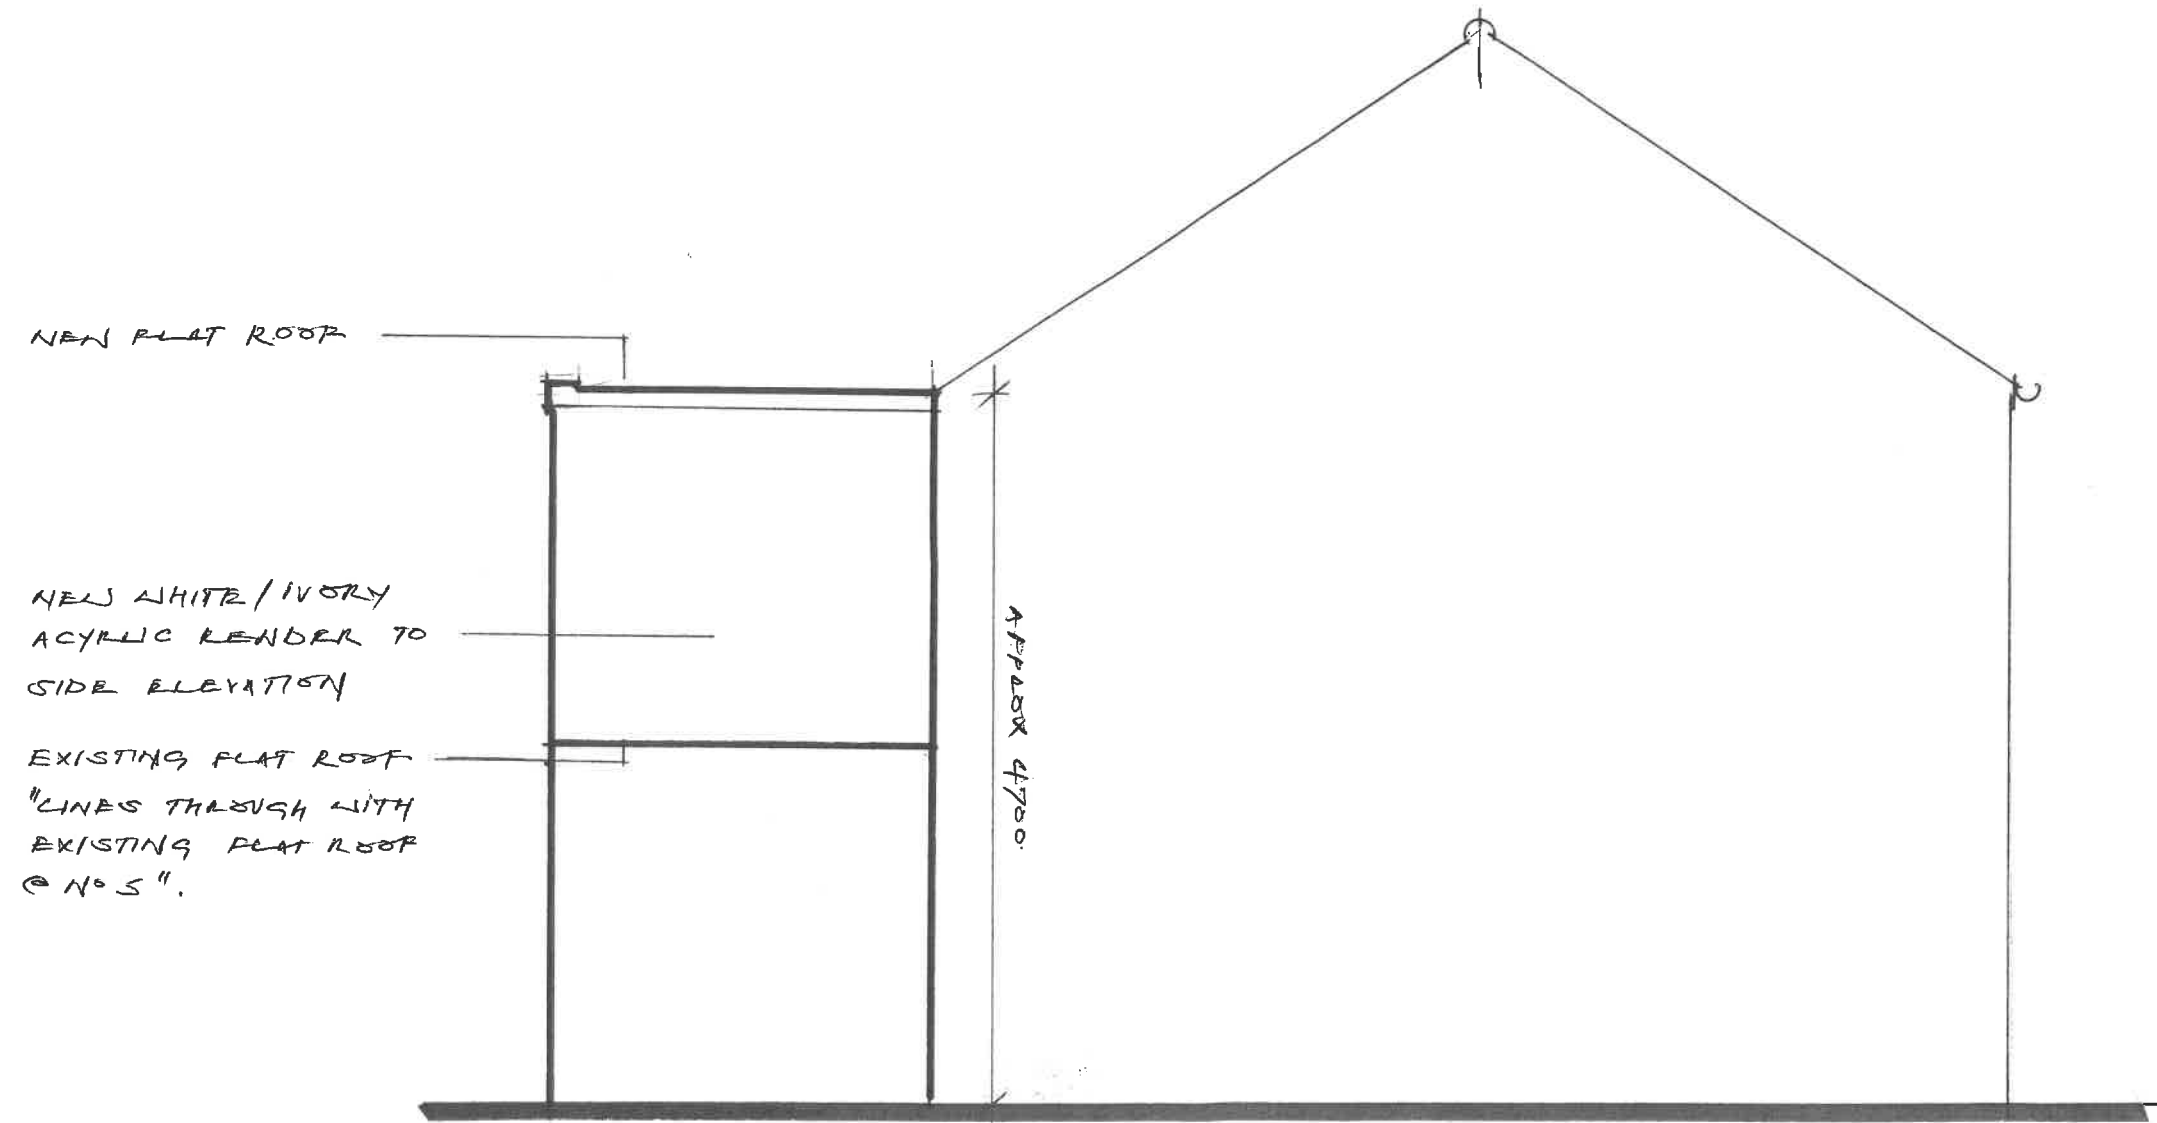

PROPOSED SIDE ELEVATION
AS SEEN BY N° 5 NEIGHBOURING PROPERTY. 1:50

1:50
PROPOSED SIDE ELEVATION
N° 7 CHILTERN CLOSE
RAMSBOTTOM
BURY BLD 5LH
P. SPENCER AND MARCH 2022
DO NOT SCALE FROM DWGS.