
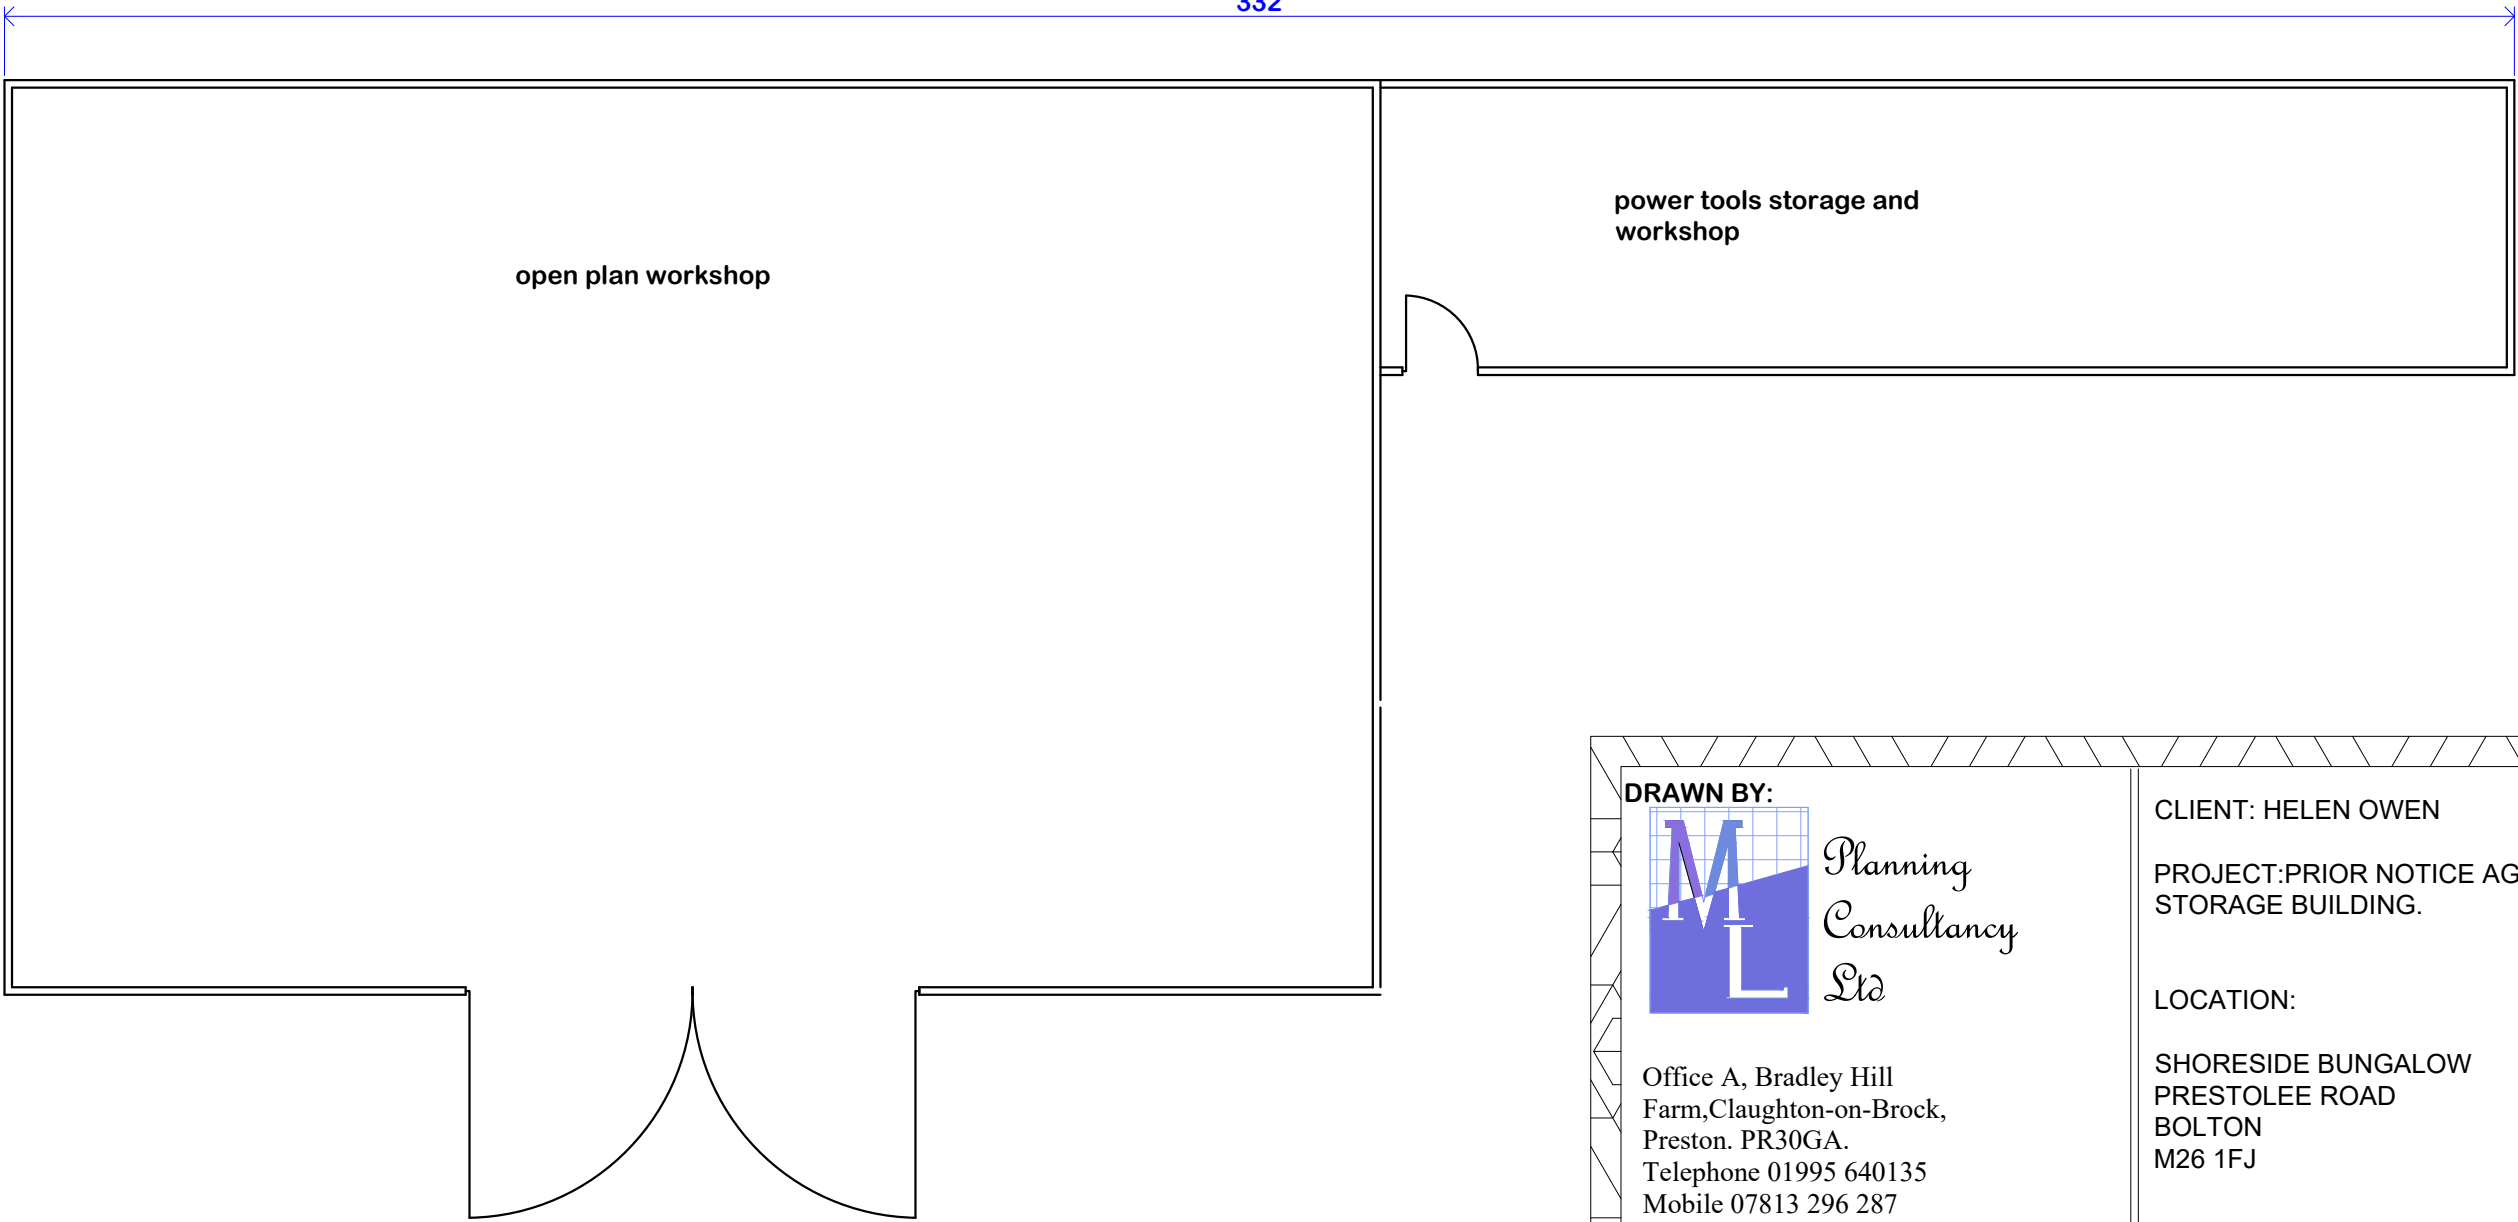


PROPOSED NE FACING

MATERIALS:- ROOF IN NATURAL
GREY CEMENT FIBRE SHEETS
WALLS IN STAINED TIMBER
BOARDS
DOORS IN STAINED TIMBER
BOARDS

PROPOSED SE FACING

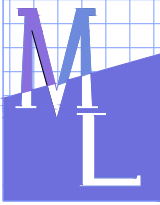

DRAWN BY:  Office A, Bradley Hill Farm, Cloughton-on-Brock, Preston. PR30GA. Telephone 01995 640135 Mobile 07813 296 287 e-mail: mcl@mlplanning.org	CLIENT: HELEN OWEN PROJECT: PRIOR NOTICE AGRICULTURAL STORAGE BUILDING. LOCATION: SHORESIDE BUNGALOW PRESTOLEE ROAD BOLTON M26 1FJ	DATE: 1ST JULY 2024 DWG NO. ML/HO/6301 SCALE: 1:100 A1
--	--	--

