


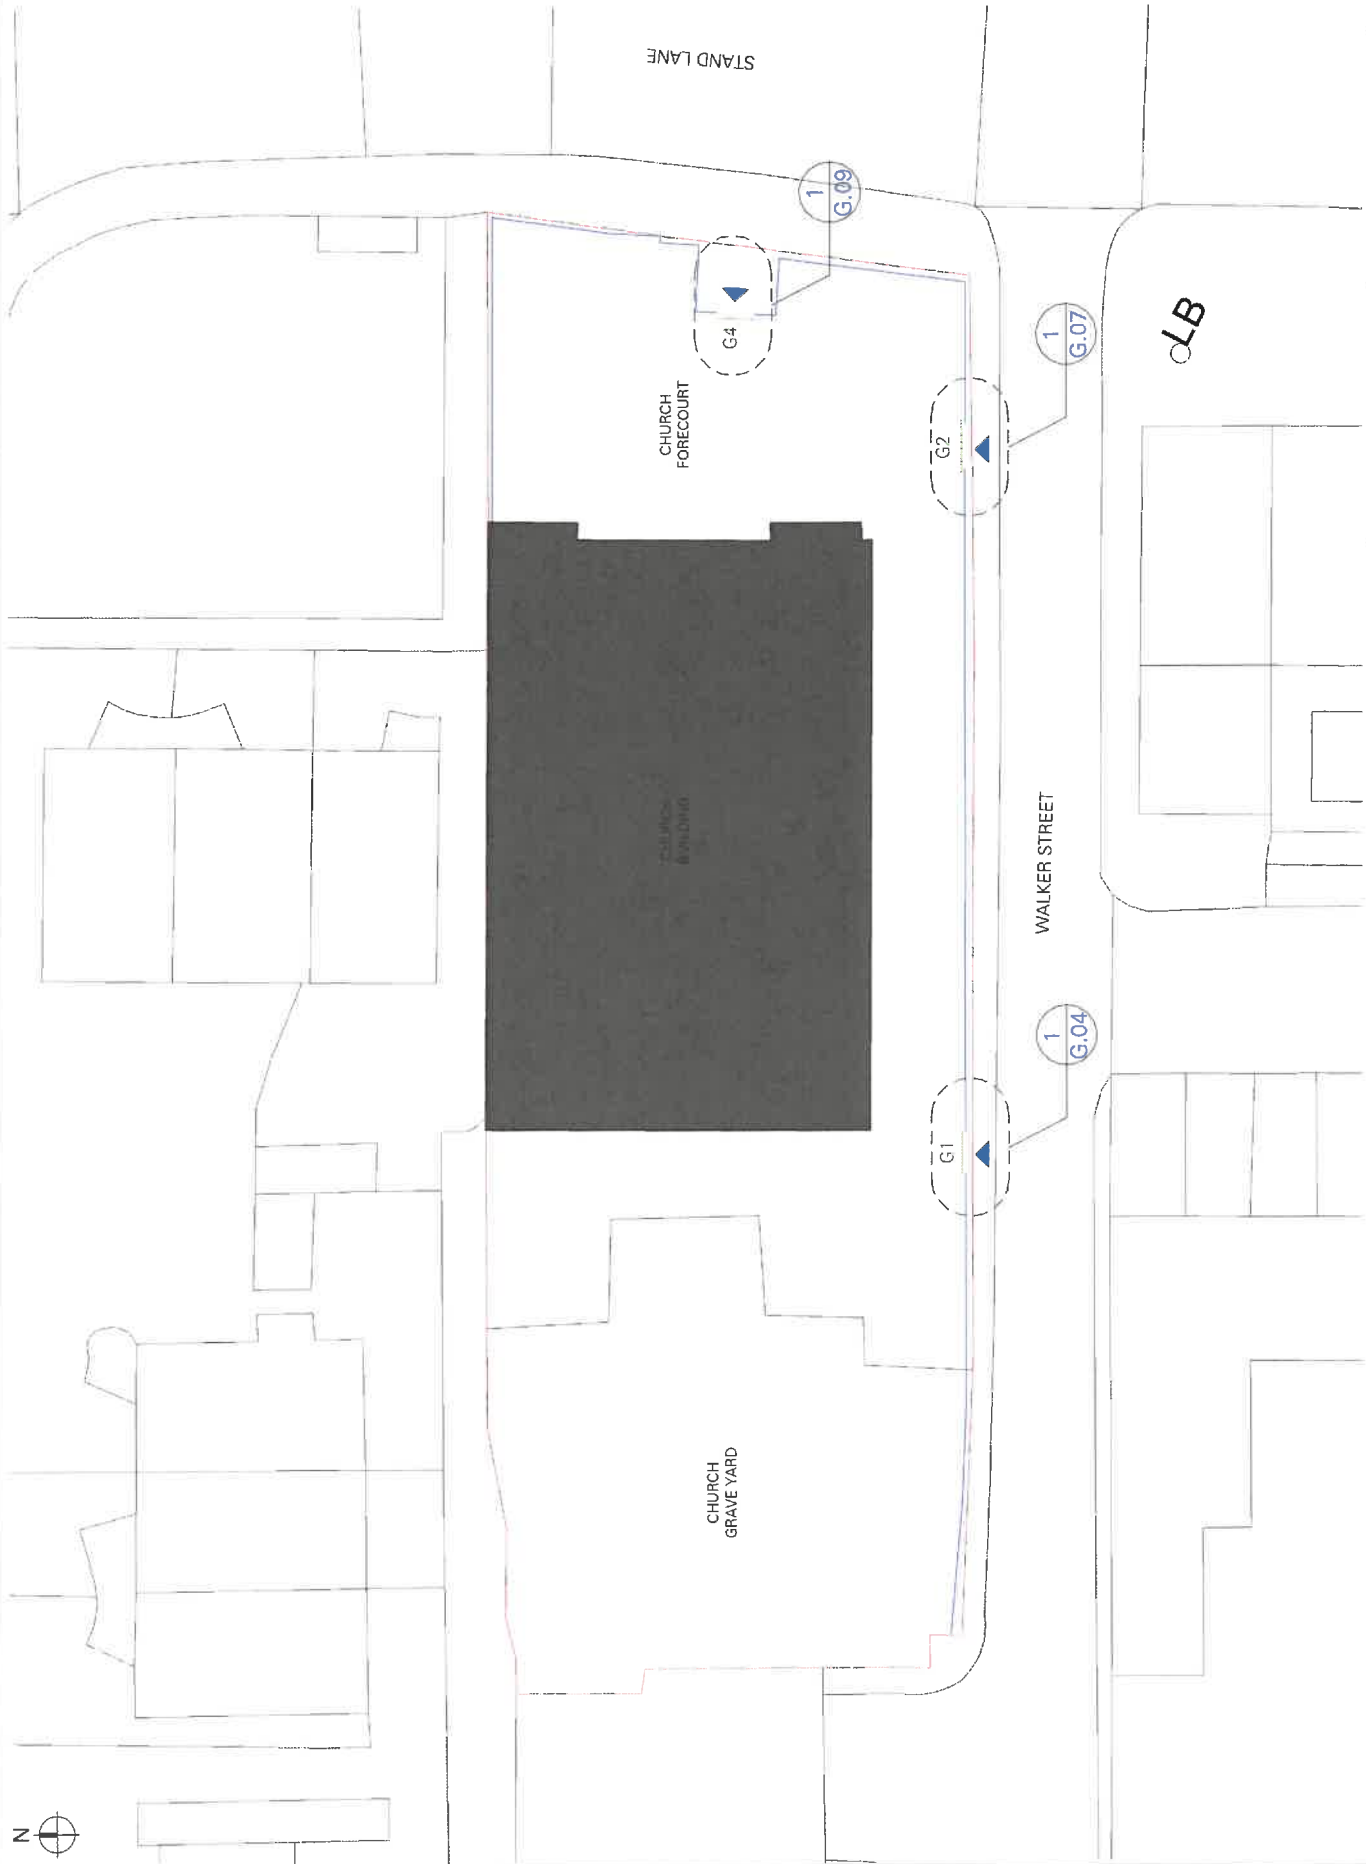

PROPOSED SITE BLOCK PLAN
1 : 200



- PROPOSED RAILING
- 82 LINEAR METERS
- PROPOSED GATES
- 3NO SINGLE SWING (G1, G2, G3)
- 1NO DOUBLE SWING (G4)
- SITE BOUNDARY

IKETECTURE
RIBA CHARTERED ARCHITECTS

Revision	Date	Description	Author
A	19.7.22	NOTES ADDED	IO
B	9.11.22	EXTERNAL RAILING DIMENSIONS UPDATED	IO

PLANNING

Client
MR A ADESANYA

Project address
SUR CHURCH, RADCLIFFE,
MANCHESTER, M26 1JE

Date 09 JUN 22 Scale 1 : 200
THE CONTRACTOR IS
RESPONSIBLE FOR CHECKING
DIMENSIONS, TOLERANCES AND
REFERENCES.

IKETECTURE TO BE NOTIFIED IN
WRITING OF ANY DISCREPANCIES
BEFORE PROCEEDING WITH THE
WORKS ON SITE OR OFF-SITE
FABRICATION.

DO NOT SCALE FROM DRAWINGS.
FIGURED DIMENSIONS TO BE
WORKED TO IN ALL CASES.

THIS IS A COPYRIGHT DRAWING.
NOT TO BE COPIED OR
REPRODUCED WITHOUT THE
WRITTEN PERMISSION FROM
IKETECTURE.

PROPOSED SITE
BLOCK PLAN

Project no.	Drawing no.	Rev.
305	D.01	B