



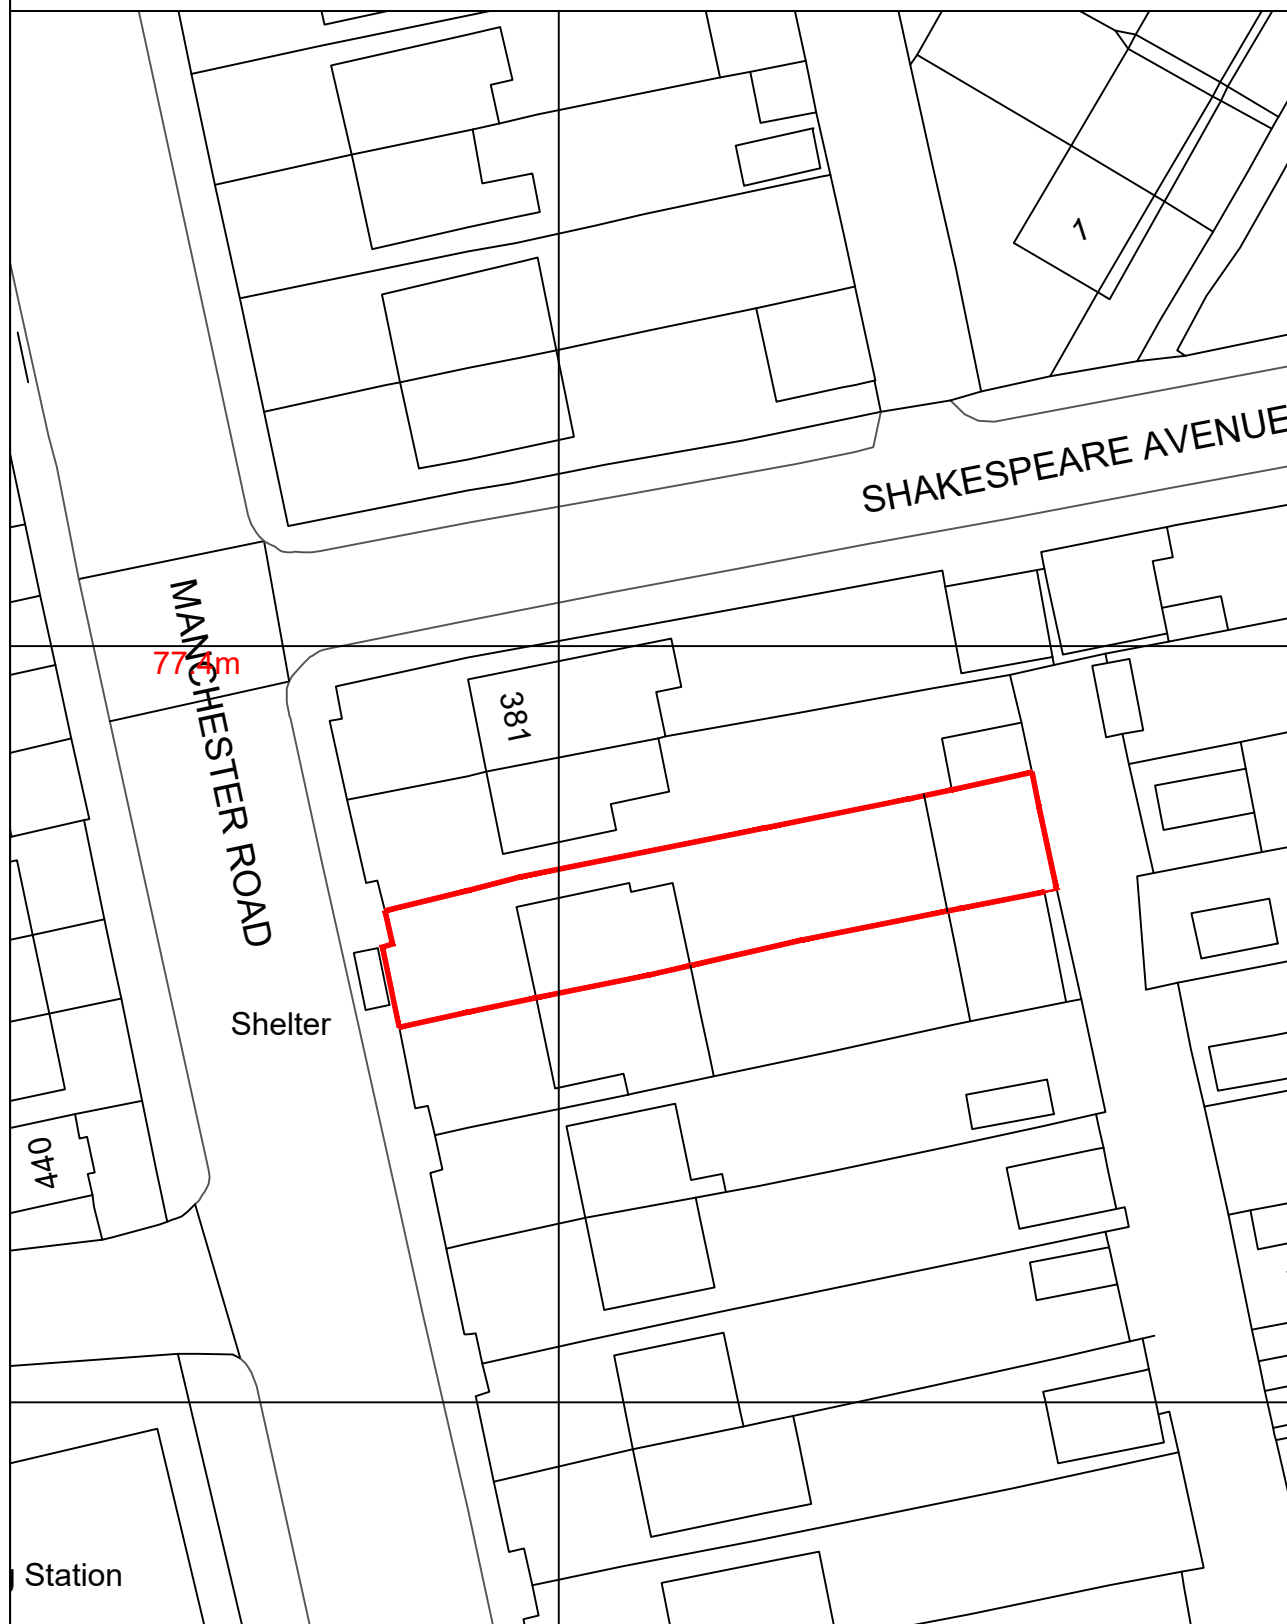


Existing Block Plan

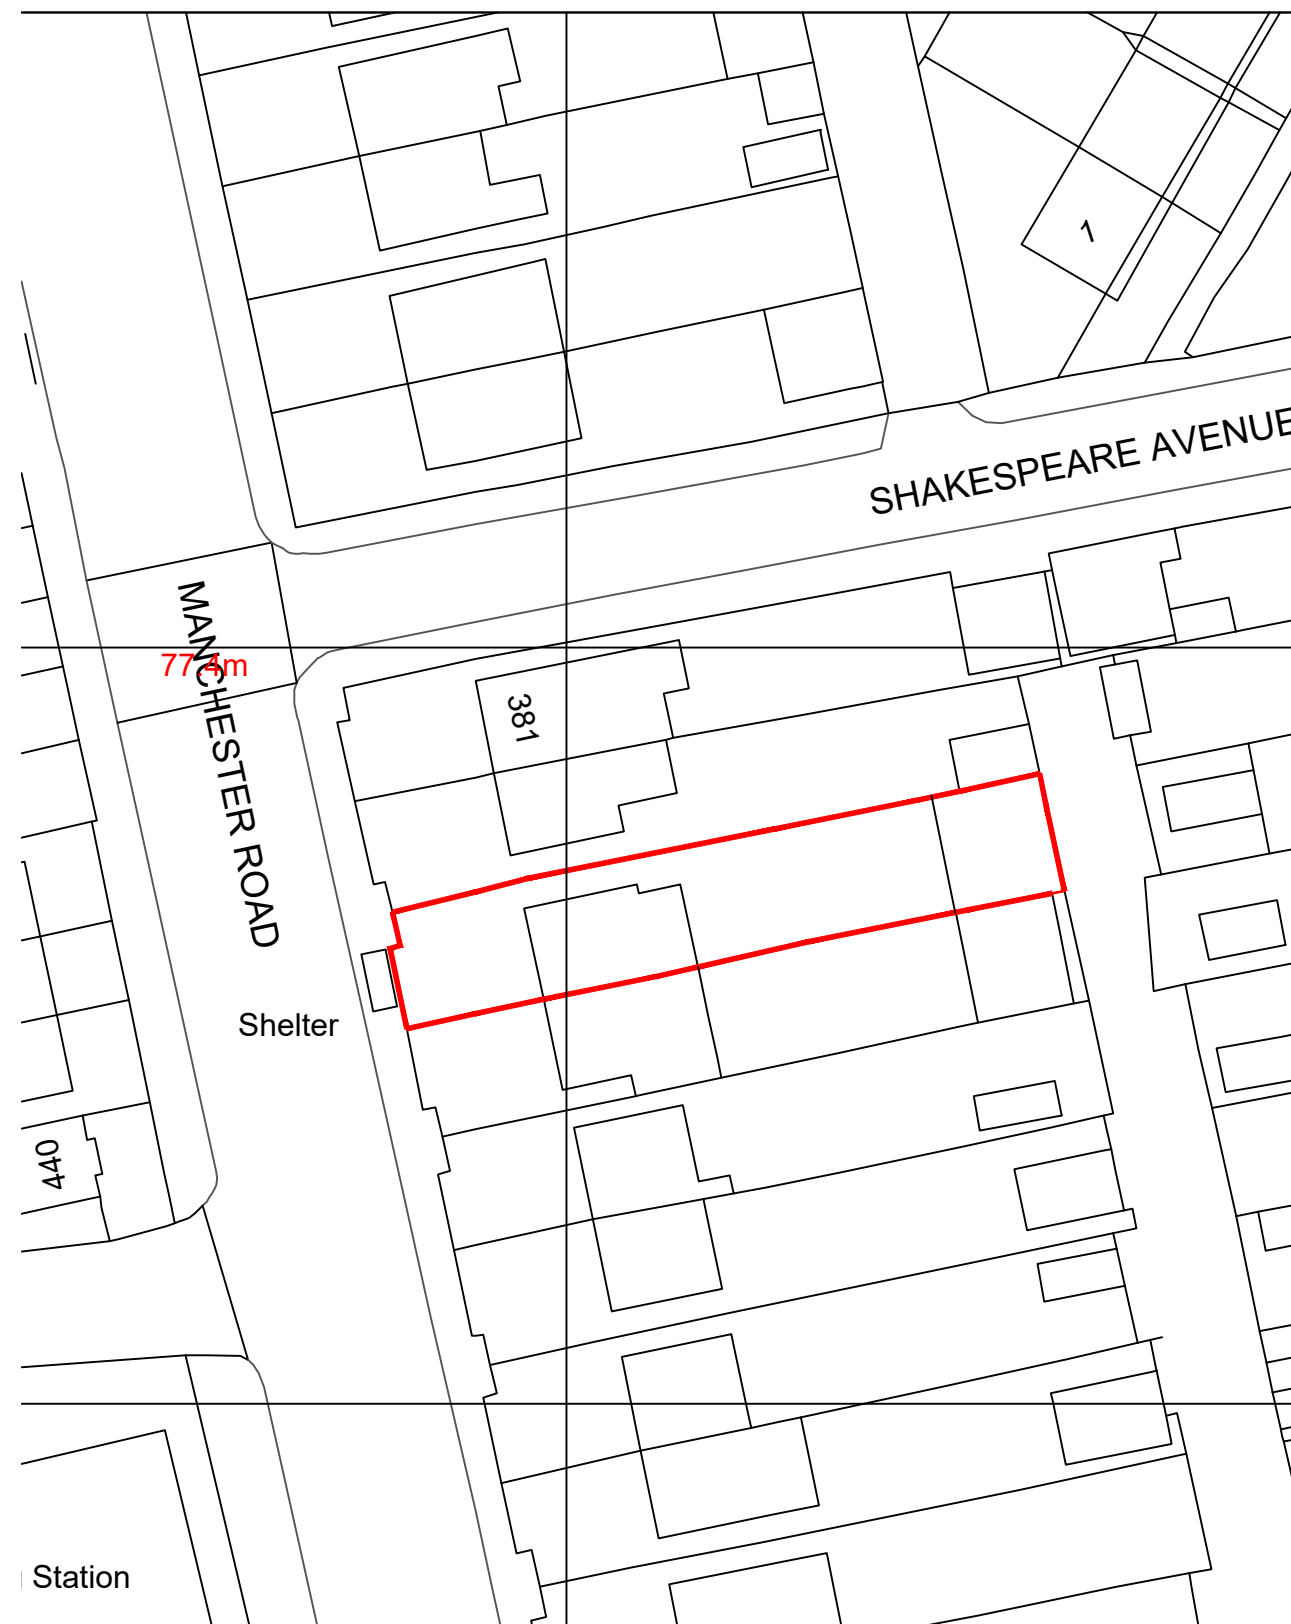

Proposed Block Plan (no change)

(no change)

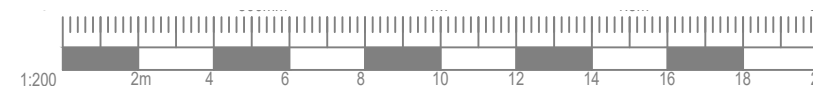

Rev	Amendments	Date
Project Title: Proposed Change of Use from Use Class C3 (dwellinghouses) to Use Class C2 (Children's Care Home) Client: Bellbrook Care Ltd		
Site Address:	385 Manchester Road, Bury	Postcode: BL9 9QU
Drawing Sheet: Existing and Proposed Block Plans		
Drawing Status: Planning		
Proj No:	Dwg No:	Scale
26-316	P-002	1:500 @ A3
Rev:		
00		
Designed by:	Drawn by:	Checked by:
TMK	RK	MKWA
Date of 1st Issue:		
16.02.2024		
Only Figured dimensions are to be used. All dimensions to be checked on the site prior to construction, order or manufacture of any element. In the event of discrepancy, notify MKW Architects Ltd immediately. This drawing remains the copyright of MKW Architects Ltd and shall not be copied in whole or part without prior written consent of the Company Director.		
MKW Architects Ltd Suite 51, Earl Business Centre, Dewey St, Oldham, OL8 2PF T: +44(0)7932932559 E: info@mkwarchitects.co.uk www.mkwarchitects.co.uk		