


DRAWING PRODUCED FOR
PLANNING PURPOSES ONLY.

DO NOT SCALE FROM THIS
DRAWING

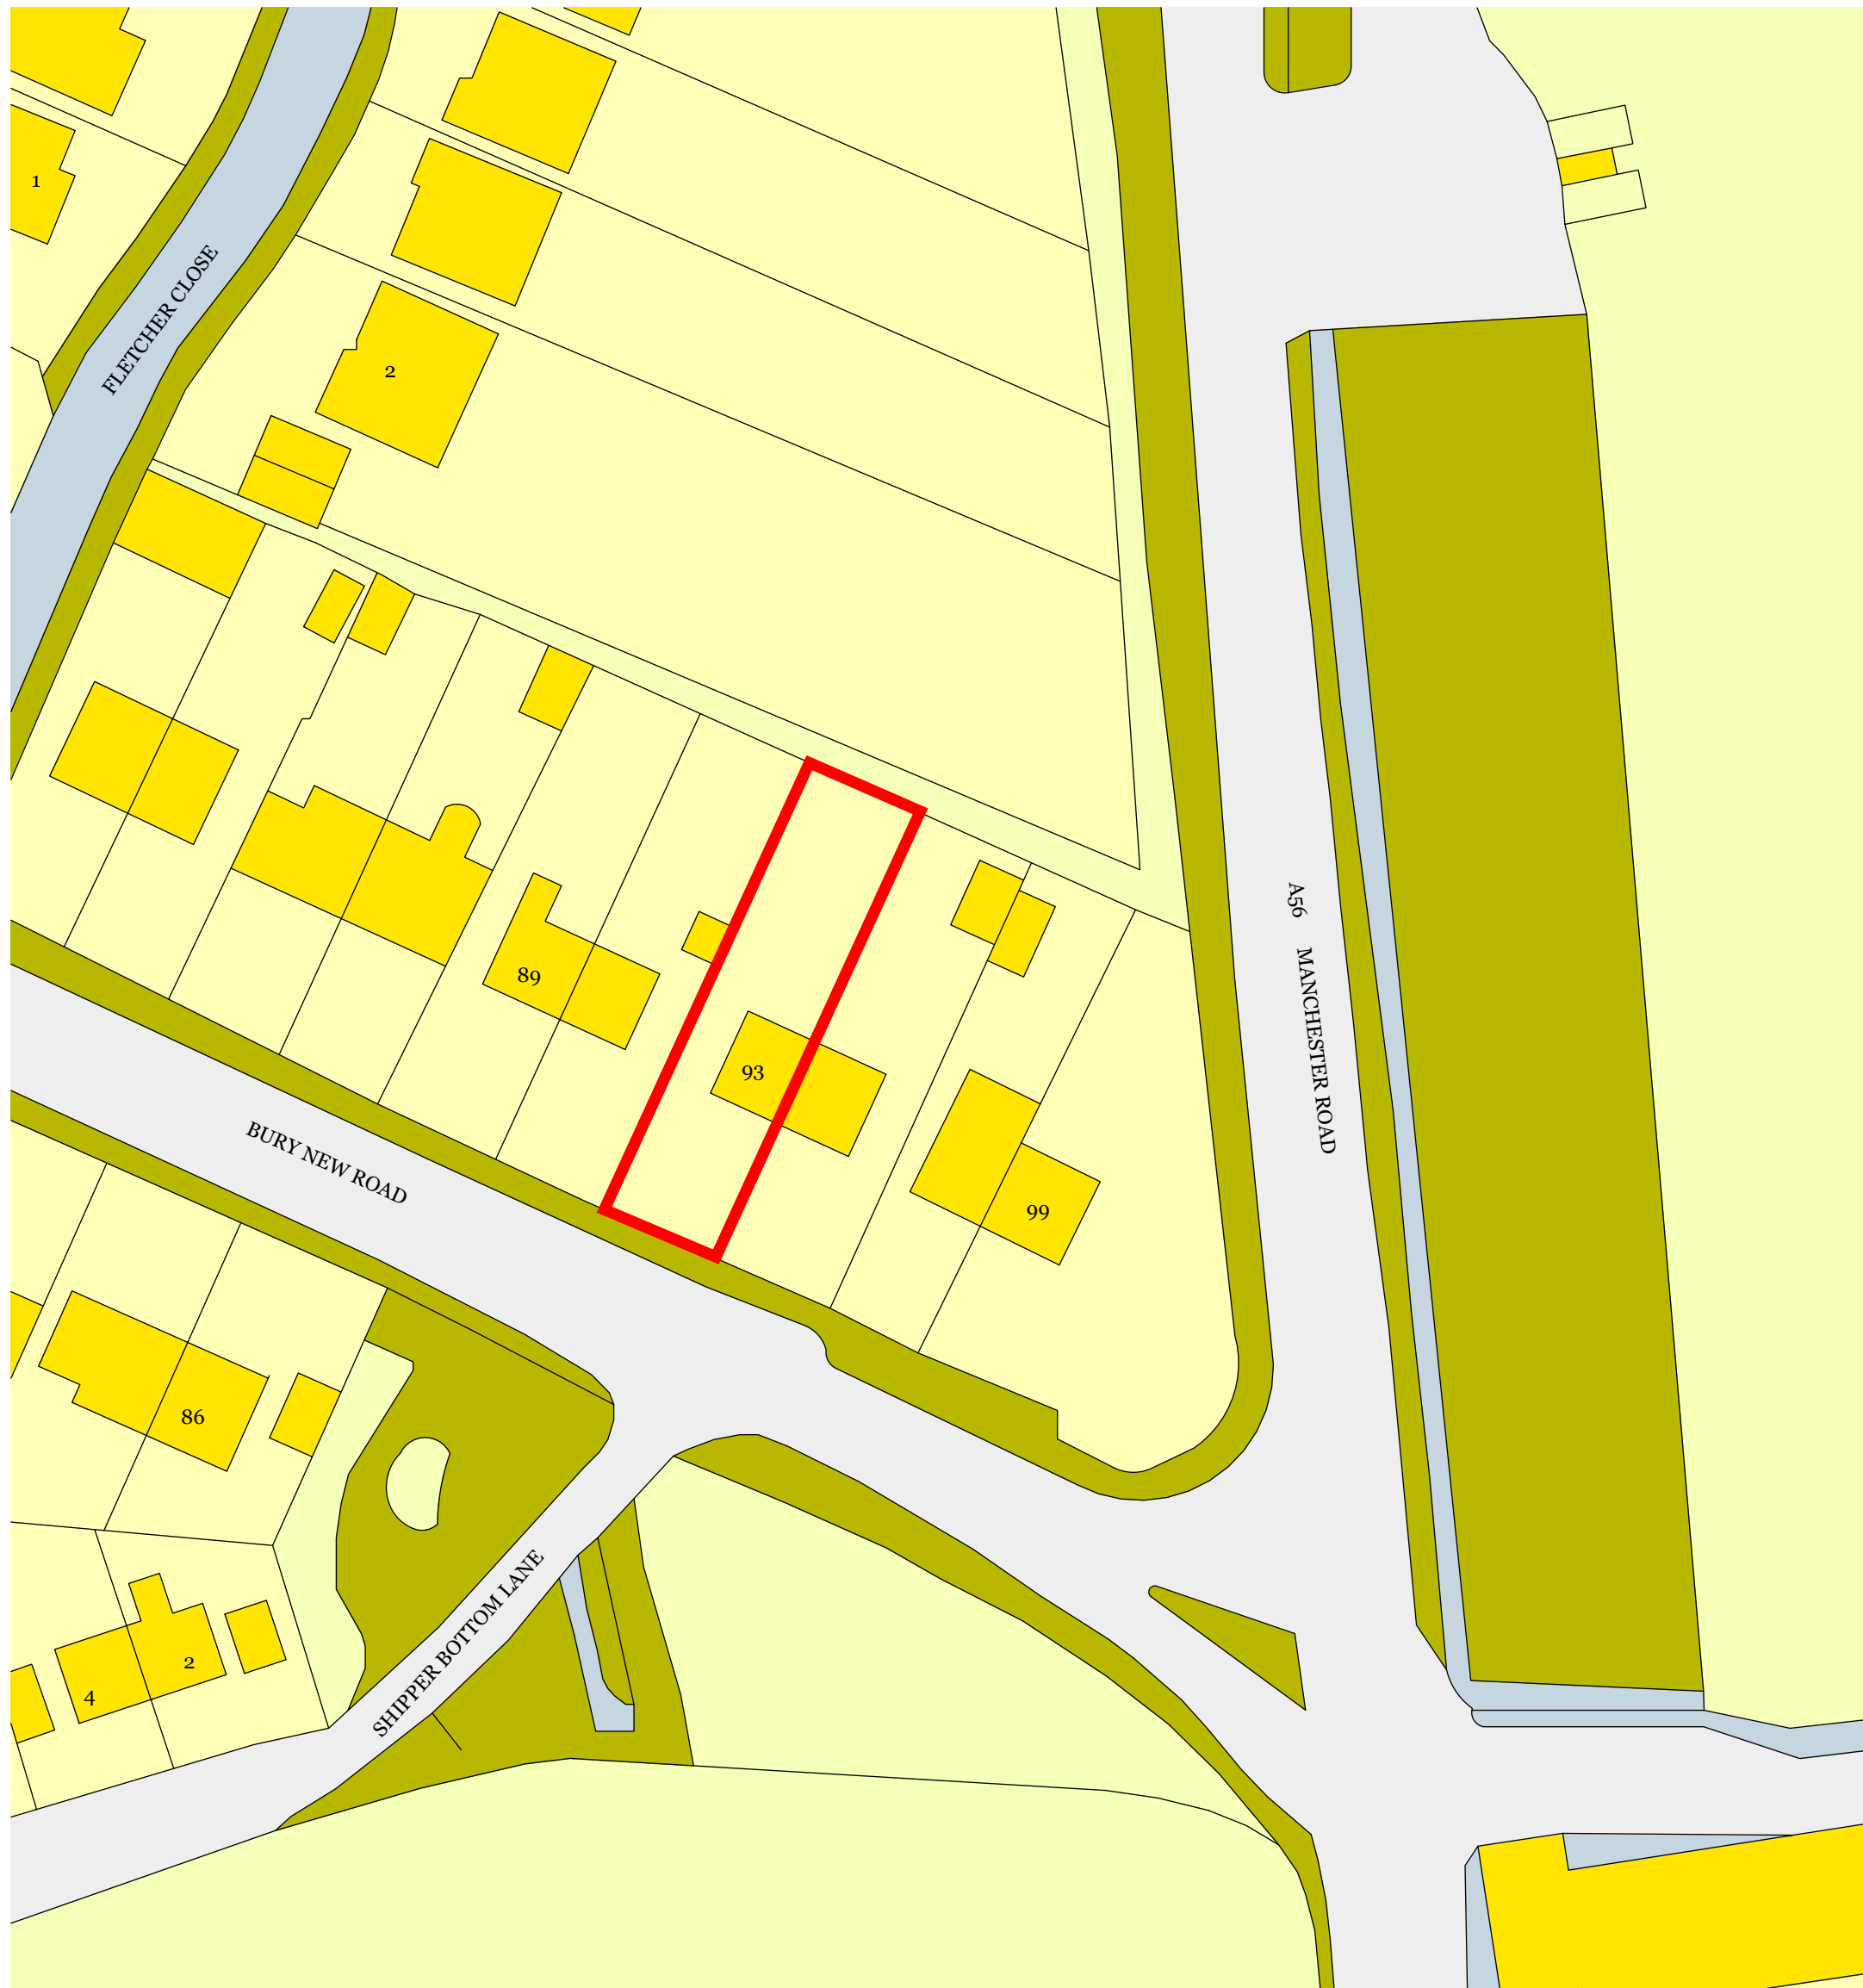


15 Springside View
Bury, BL8 4LU
Tel: 0161 704 4069

Company No. 13615864
hello@homeorganise.me
<https://www.homeorganise.me>

CLIENT
Mr & Mrs. Ashton

PROJECT
93 Bury New Road
Ramsbottom, BL0 0AR

DRAWING TITLE:
Location Plan

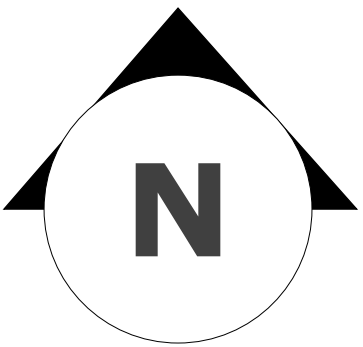

DRAWING NUMBER: 0005/01_01
REV: A

DATE: 16/08/22
Scale @ A1 1:500