

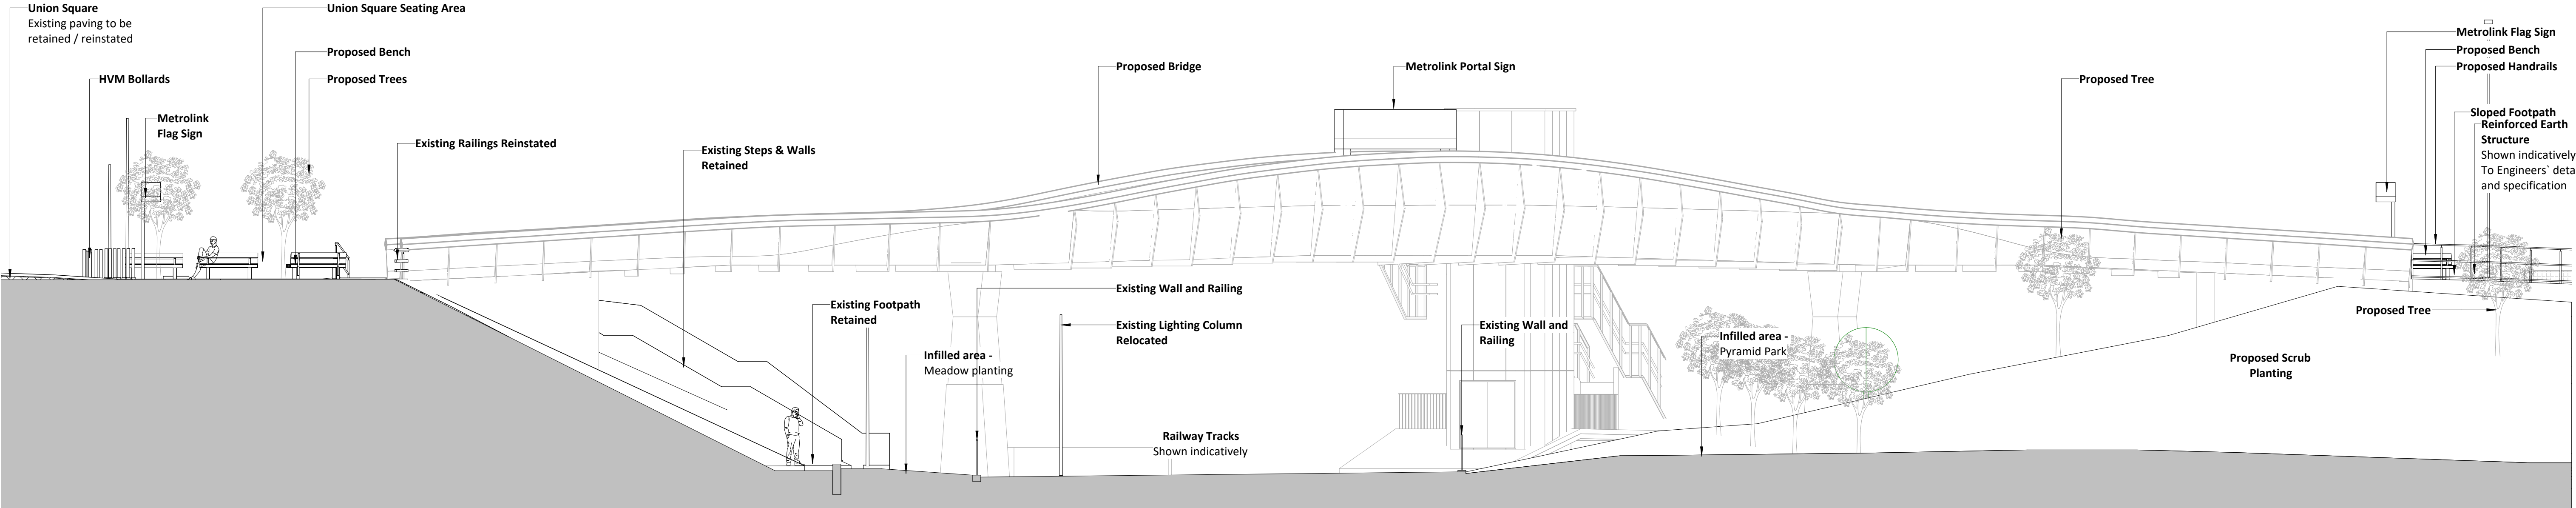


Not to be scaled for site setting out or construction purposes. All dimensions to be checked on site. Discrepancies, ambiguities and / or omissions between this drawing and information given elsewhere must be reported immediately to head office for clarification before proceeding.


NOTE:
Levels/falls must be agreed and approved by Engineer prior to construction to ensure they work with the Engineers' drainage solution to avoid ponding. All proposed levels to be ratified on site by contractor or construction team in order to ensure accuracy prior to commencing the works. All queries to be raised with OOB before progressing.

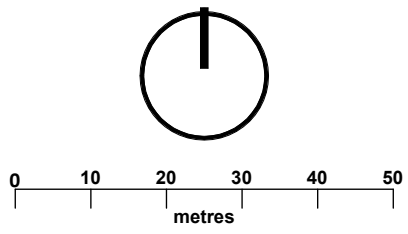


S02 - Site Section
1 : 100

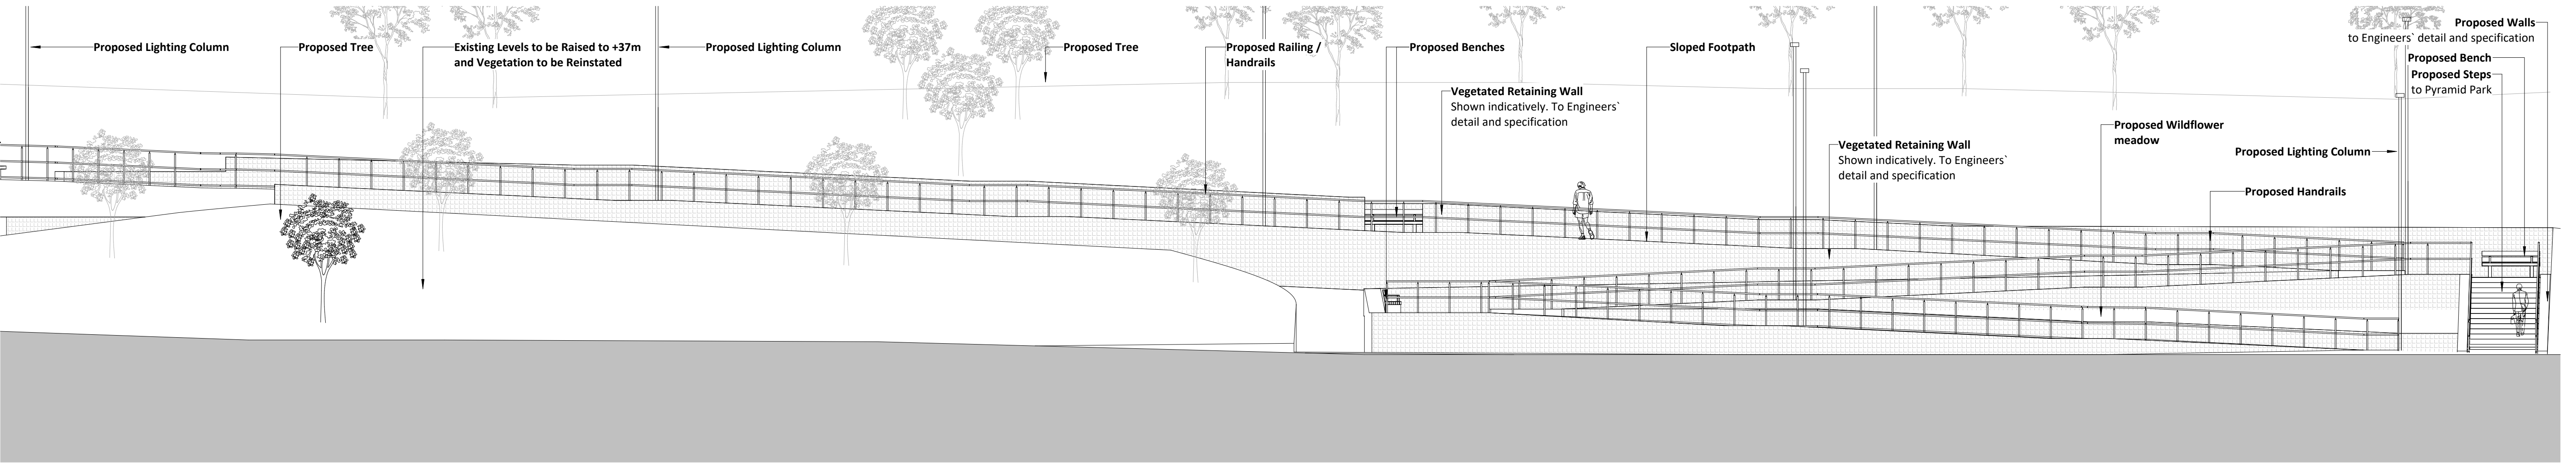

E01 - Site Elevation
1 : 100

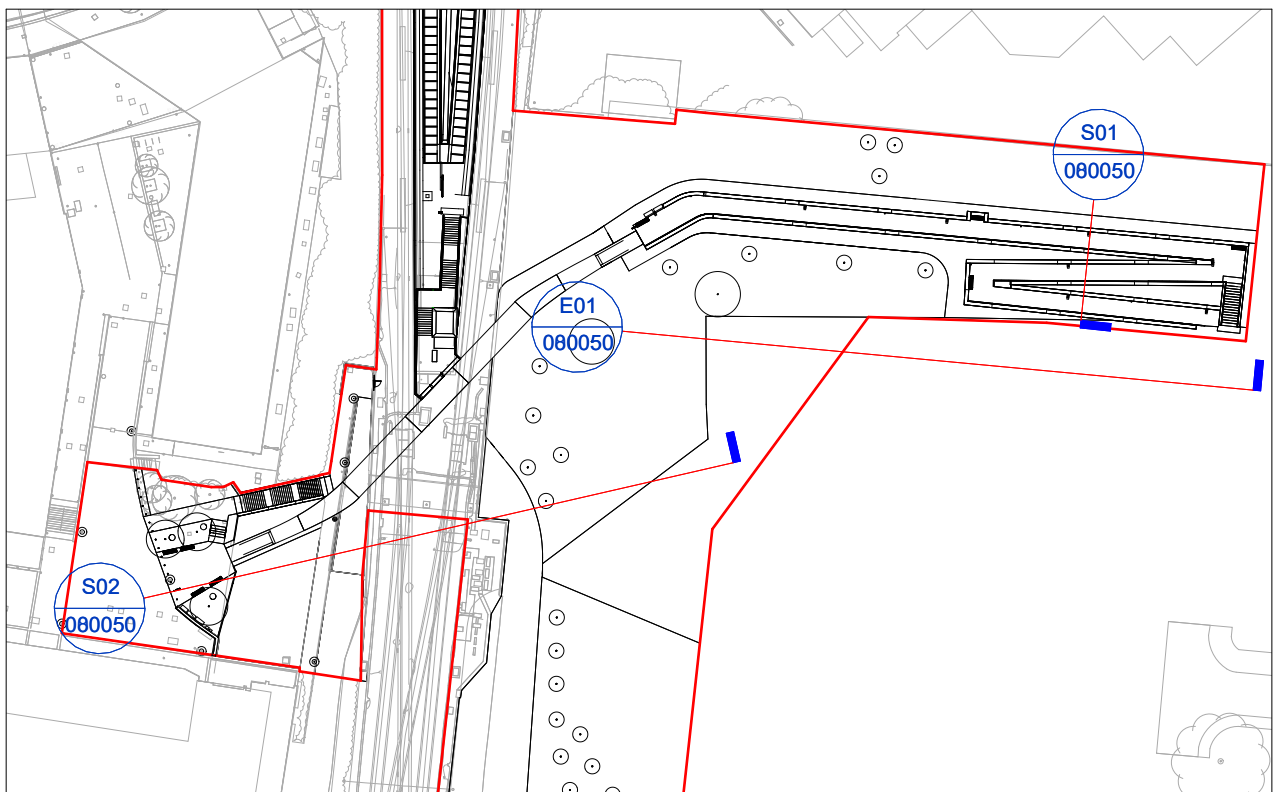

Location Plan
1 : 1000

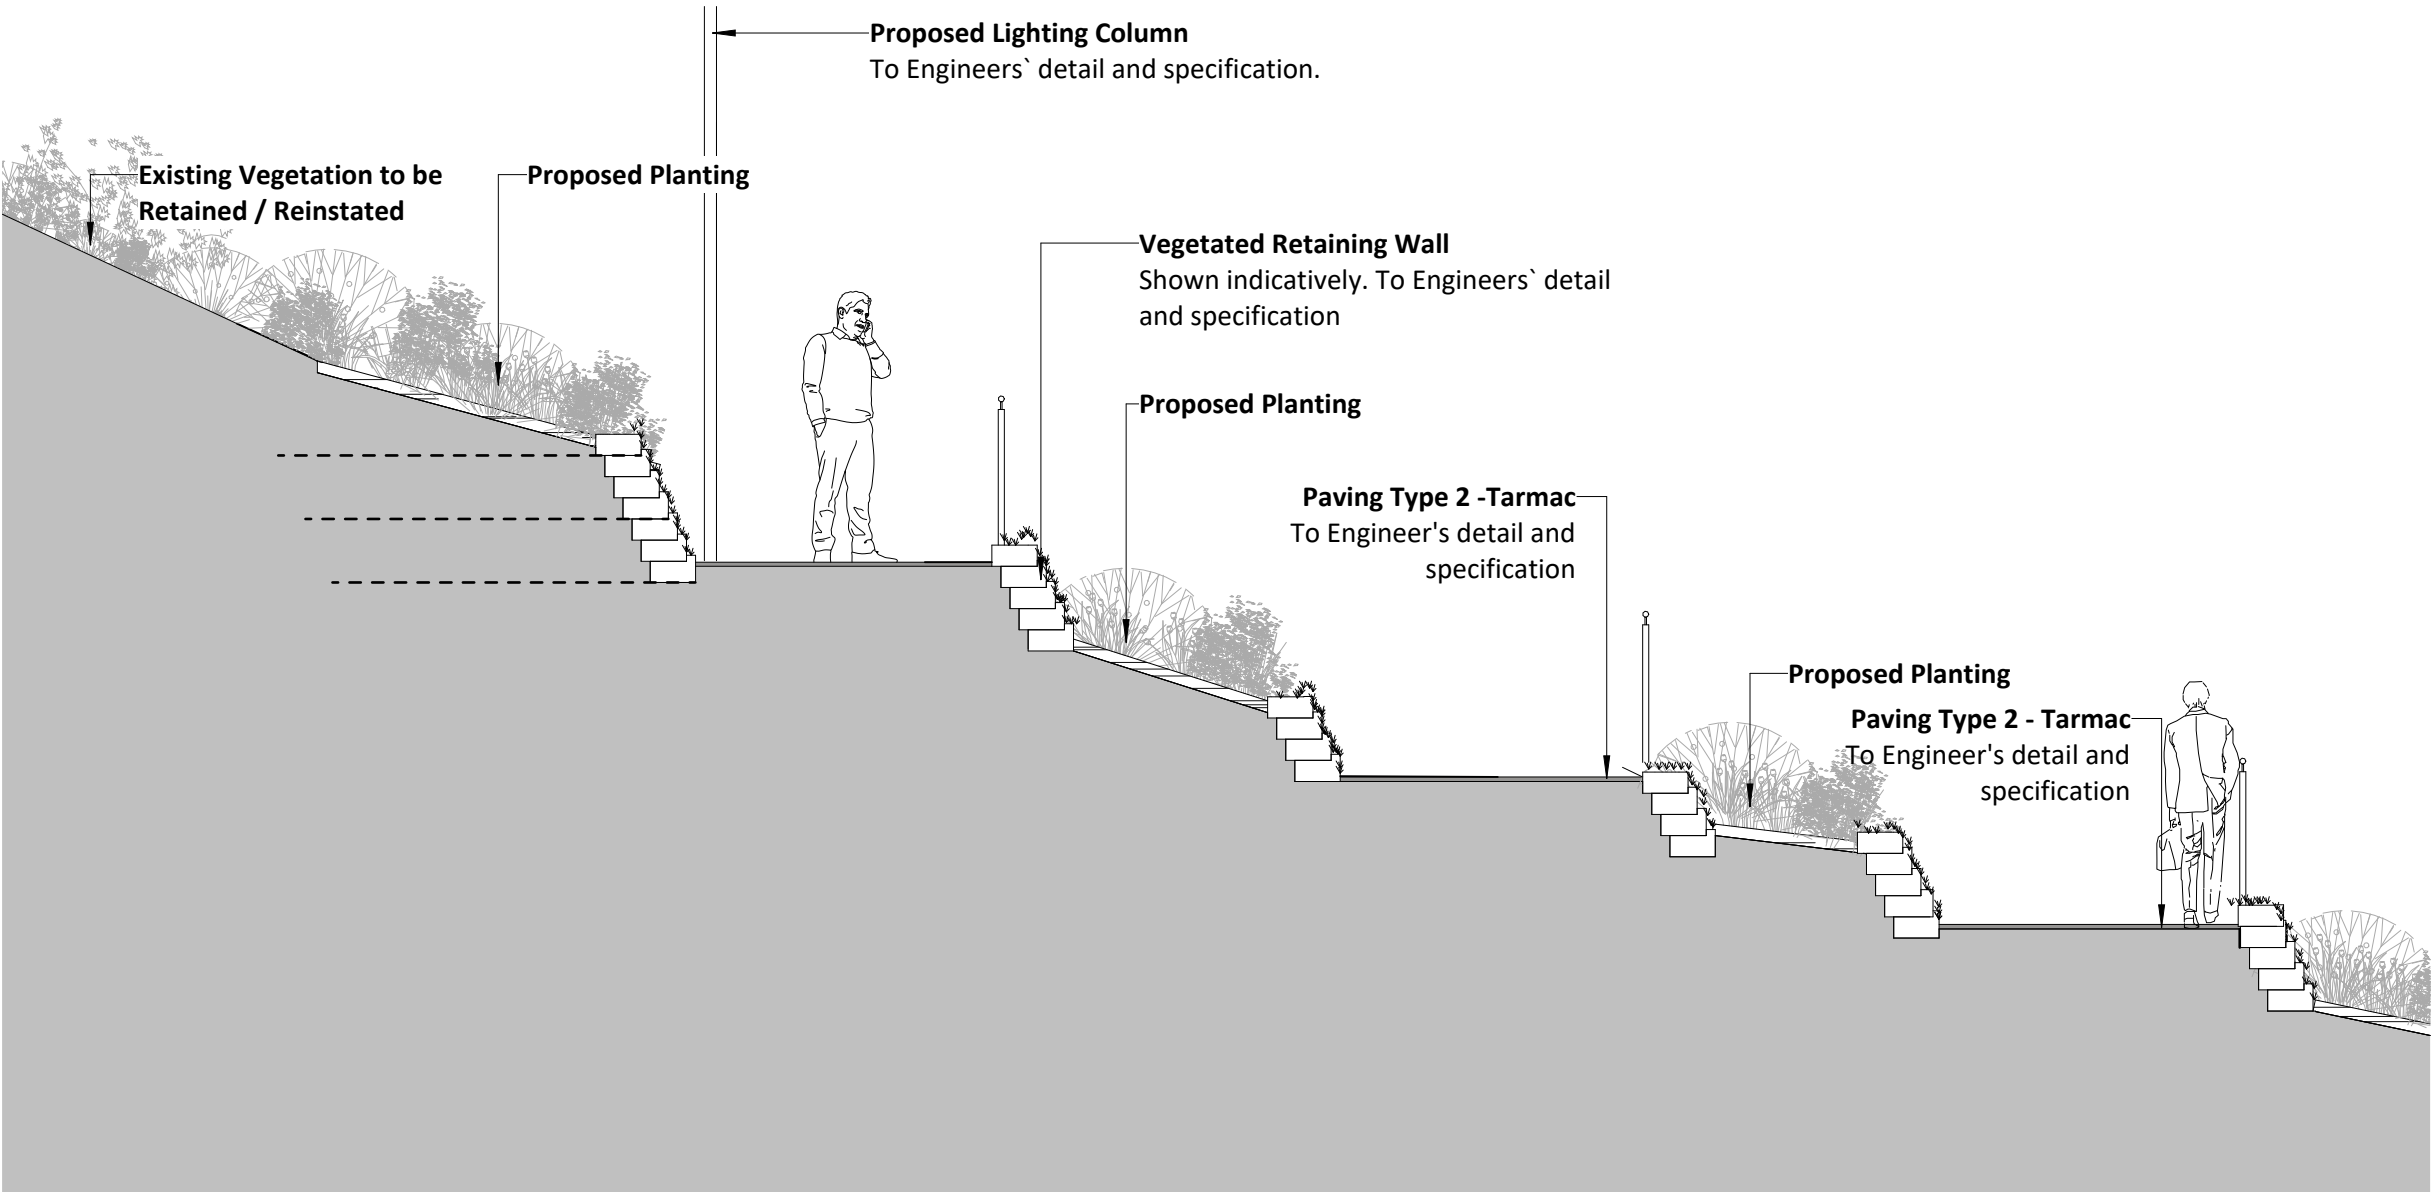

S01 - Sloped Footpath Section
1 : 50

Issued for Planning	P02	BLU	BLU	21/03/25
Issued for Planning	P01	JPO	BLU	07/03/25
Revision Note	Rev.	Author	Aprvd	Date