
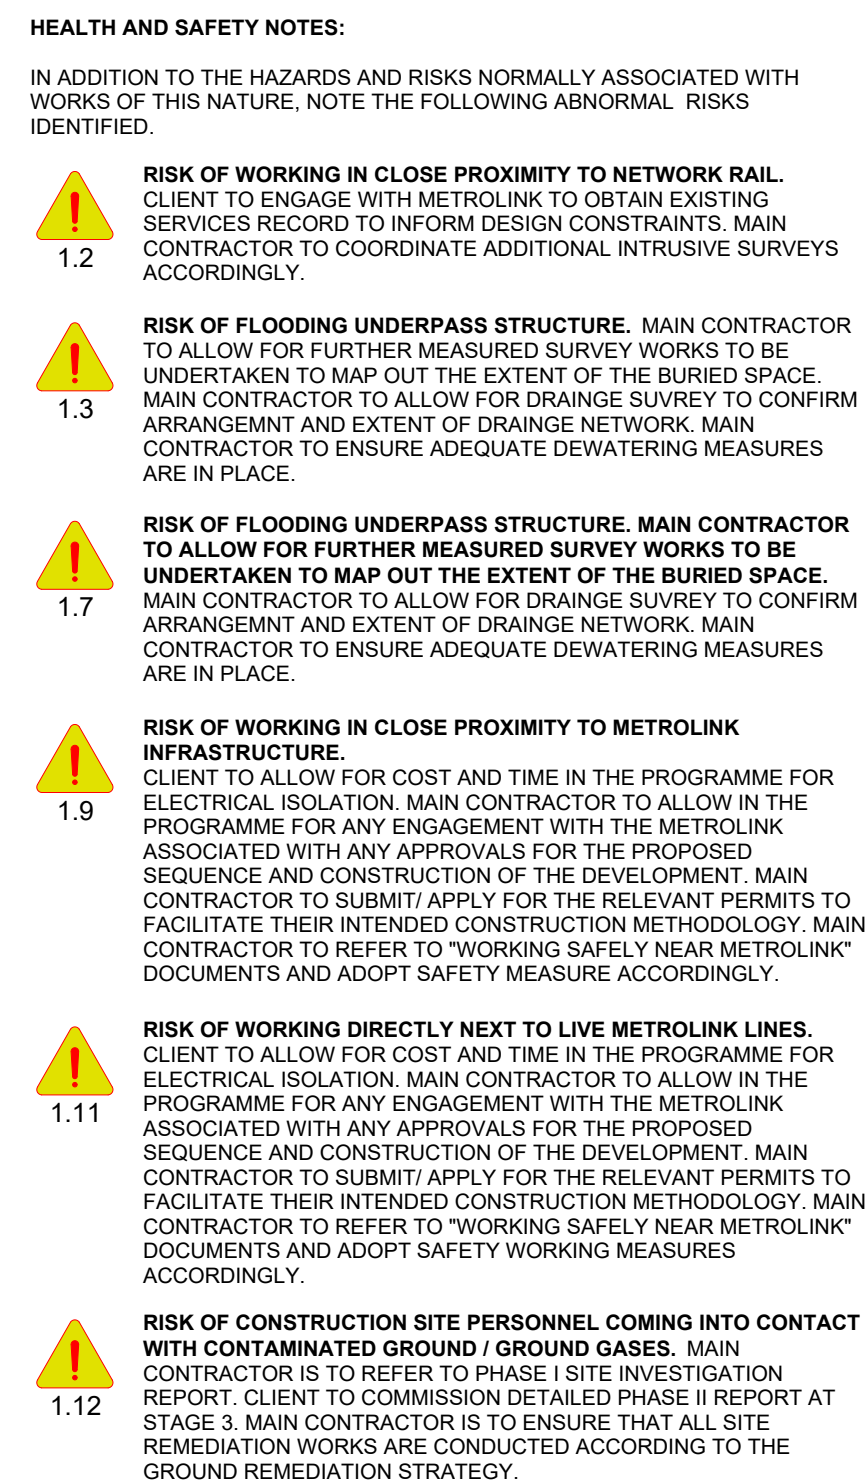


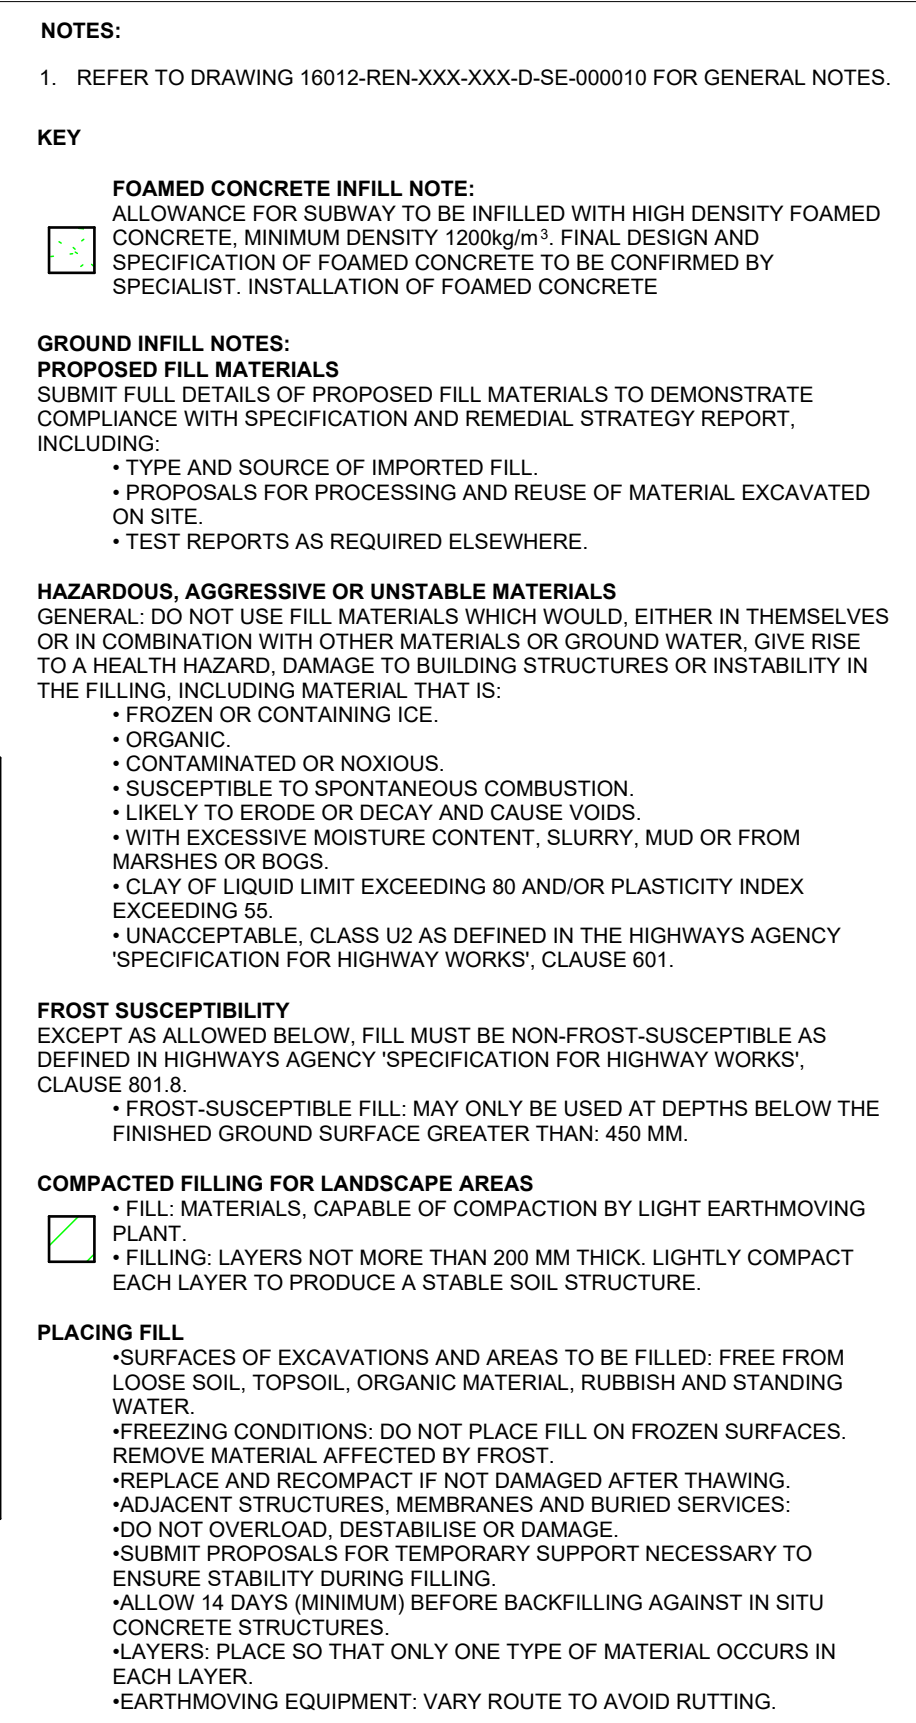

STAGE 3B


THESE DRAWINGS ARE INTENDED TO COMMUNICATE THE INITIAL CONCEPT FOR THE PROPOSED BUILDINGS AND ARE APPROPRIATE FOR RIBA STAGE 3a (CONCEPT).

DUE TO CLIENTS PROGRAMME THESE PROPOSALS HAVE BEEN PRODUCED WITH LIMITED INPUT FROM THE WIDER DESIGN TEAM AND ARE BASED ON WORK IN PROGRESS ARCHITECTURAL PLANS AND PLANNING DRAWINGS.

ALL STRUCTURAL SIZES ARE INDICATIVE ONLY AND TO ASSIST WITH HIGH LEVEL COSTING BY THE PROJECT QUANTITY SURVEYOR AND CONTRACTOR.

ALL STRUCTURAL SIZES AND REINFORCEMENT RATES ARE INDICATIVE AT THIS STAGE AND ARE SUBJECT TO CHANGE AS THE DESIGN DEVELOPS THROUGH RIBA STAGES 3a (CONCEPT DESIGN), STAGE 3 (SPATIAL CO-ORDINATION) AND STAGE 4 (TECHNICAL DESIGN).

A DESIGN CONTINGENCY OF 15-20% IS RECOMMENDED TO ALLOW FOR DESIGN DEVELOPMENT DURING RIBA STAGE 3a, 3 AND STAGE 4 (TECHNICAL DESIGN) AND TO REFLECT INPUT FROM CONTRACTOR DESIGNED PACKAGES.

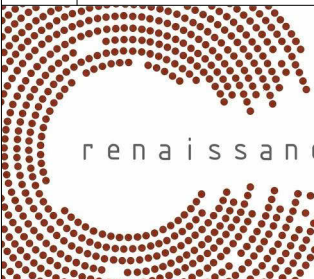P02	STAGE 3B UPDATE	28.02.25	AMi	AI
P01	STAGE 3B ISSUE	20.01.25	BH	AI
Rev:	Description:	Date:	By:	Chkd:
		Renaissance Associates Ltd Carvers Warehouse 77 Dale Street Manchester M1 2HG		
Project:				
BURY INTERCHANGE				
Drawing Title:				
UNDERPASS SECTIONS				
Status:				
STAGE 3B				
Size:	Date:	Drawn By:	Designed By:	Checked By:
A1	DEC 24	AMi	-	BH
Scale:	As indicated	Project No:	2401-09	
Project Code:	Originator:	Volume:	Level:	Type: Role: Number: Rev:
16020-REN -BRY-XXX- D- SE-142000 - P02				