

ALL WORKS ARE TO BE CARRIED OUT BY COMPETENT CONTRACTORS, FAMILIAR WITH THIS TYPE OF WORK AND IN LINE WITH AN APPROVED CONSTRUCTION RISK ASSESMENT AND METHOD STATEMENT.

WHERE THERE ARE SIGNIFICANT RESIDUAL RISKS, OVER AND ABOVE THE HAZARDS AND RISKS THAT WHAT WOULD NORMALLY BE ANTICIPATED FOR THIS TYPE OF CONSTRUCTION ACTIVITY, THE DESIGNERS HAVE NOTED THEM BELOW.

ITEM	HAZARD	RISK
XX	XXXXX	XXXXXX

- NOTES
- DO NOT SCALE OFF THIS DRAWING.
 - LIGHTING COLUMNS ARE 8m RAISE/LOWER MID-HINGE COLUMNS.



gemma
the UK's lighting company

The Conquest 200W is a high performance IP66/ IP65 rated street light optimised for high uniformity and maximum spacing's between columns.

Manufactured with anti-corrosion die cast aluminium, stainless steel fixings and featuring high impact glass for additional protection.

Complete with adjustable spigot for side or column top entry, and 10M of cable for a quick installation.



Options include Nema socket, Dali Driver, LED colour temperature, and spigot size.





Conquest 200W - LED Street Light

Results	
Eav	150.80
Emin	65.17
Emax	258.02
Emin/Emax	0.25
Emin/Eav	0.43

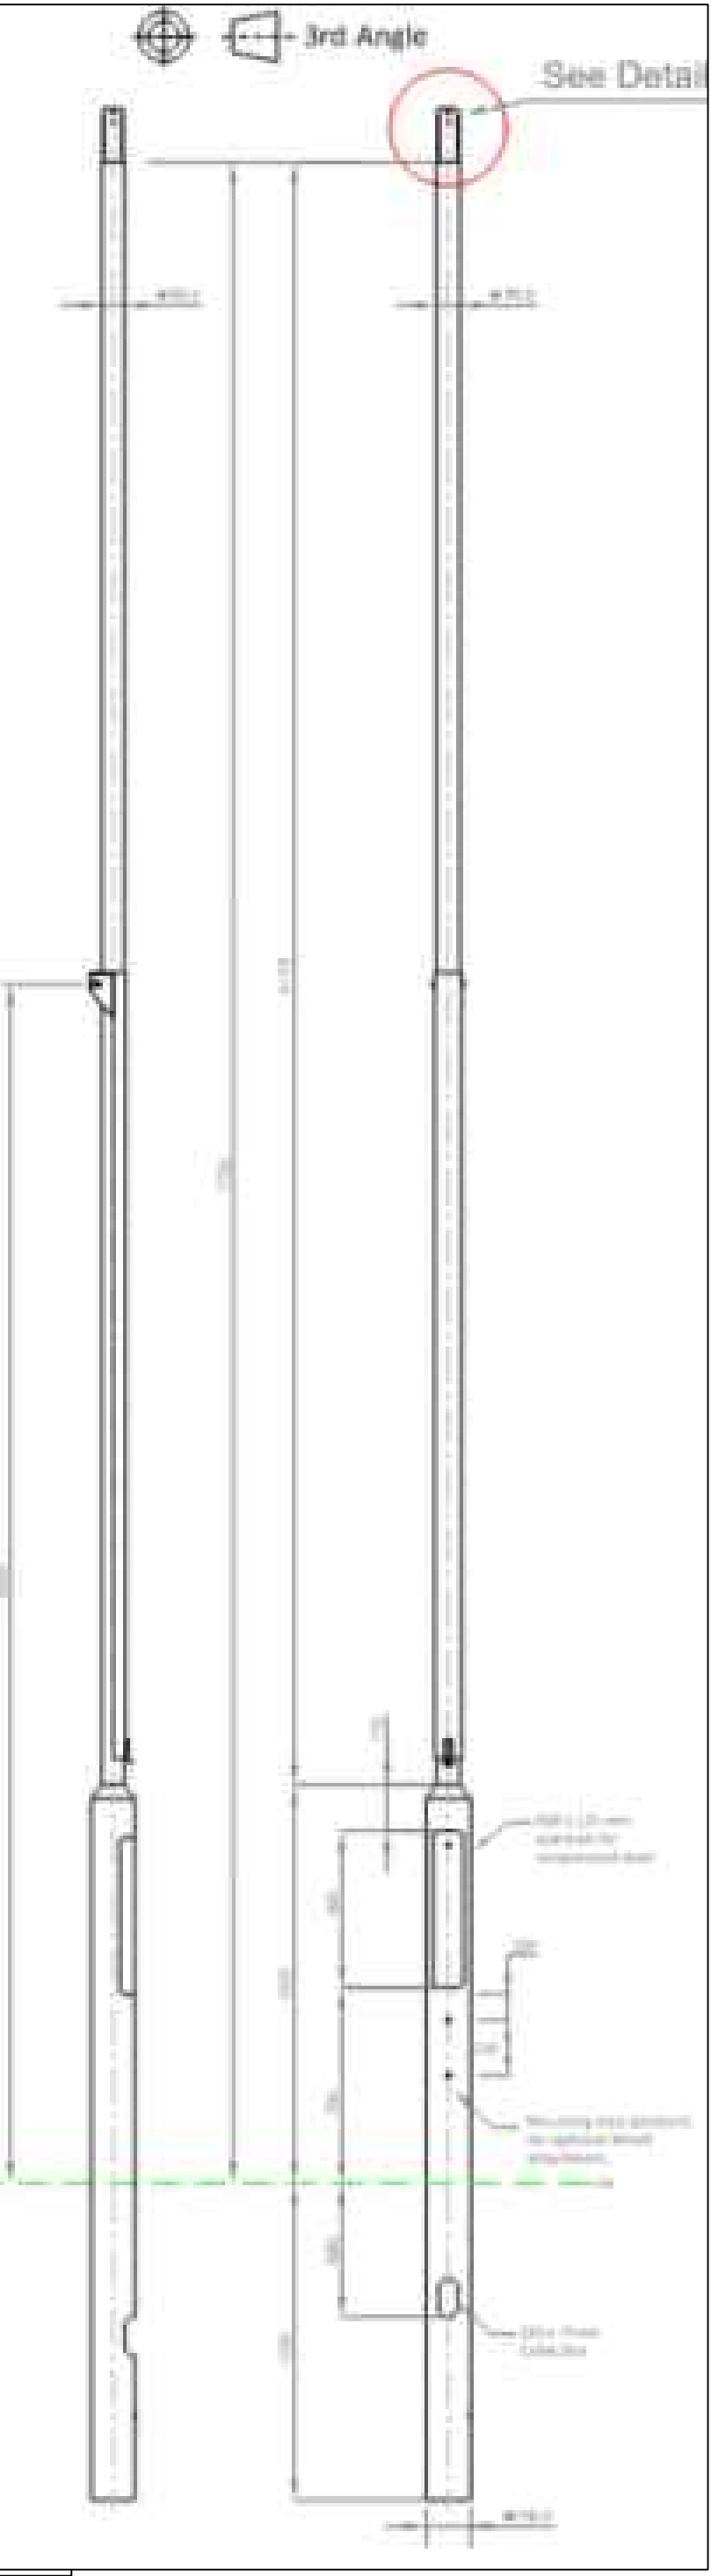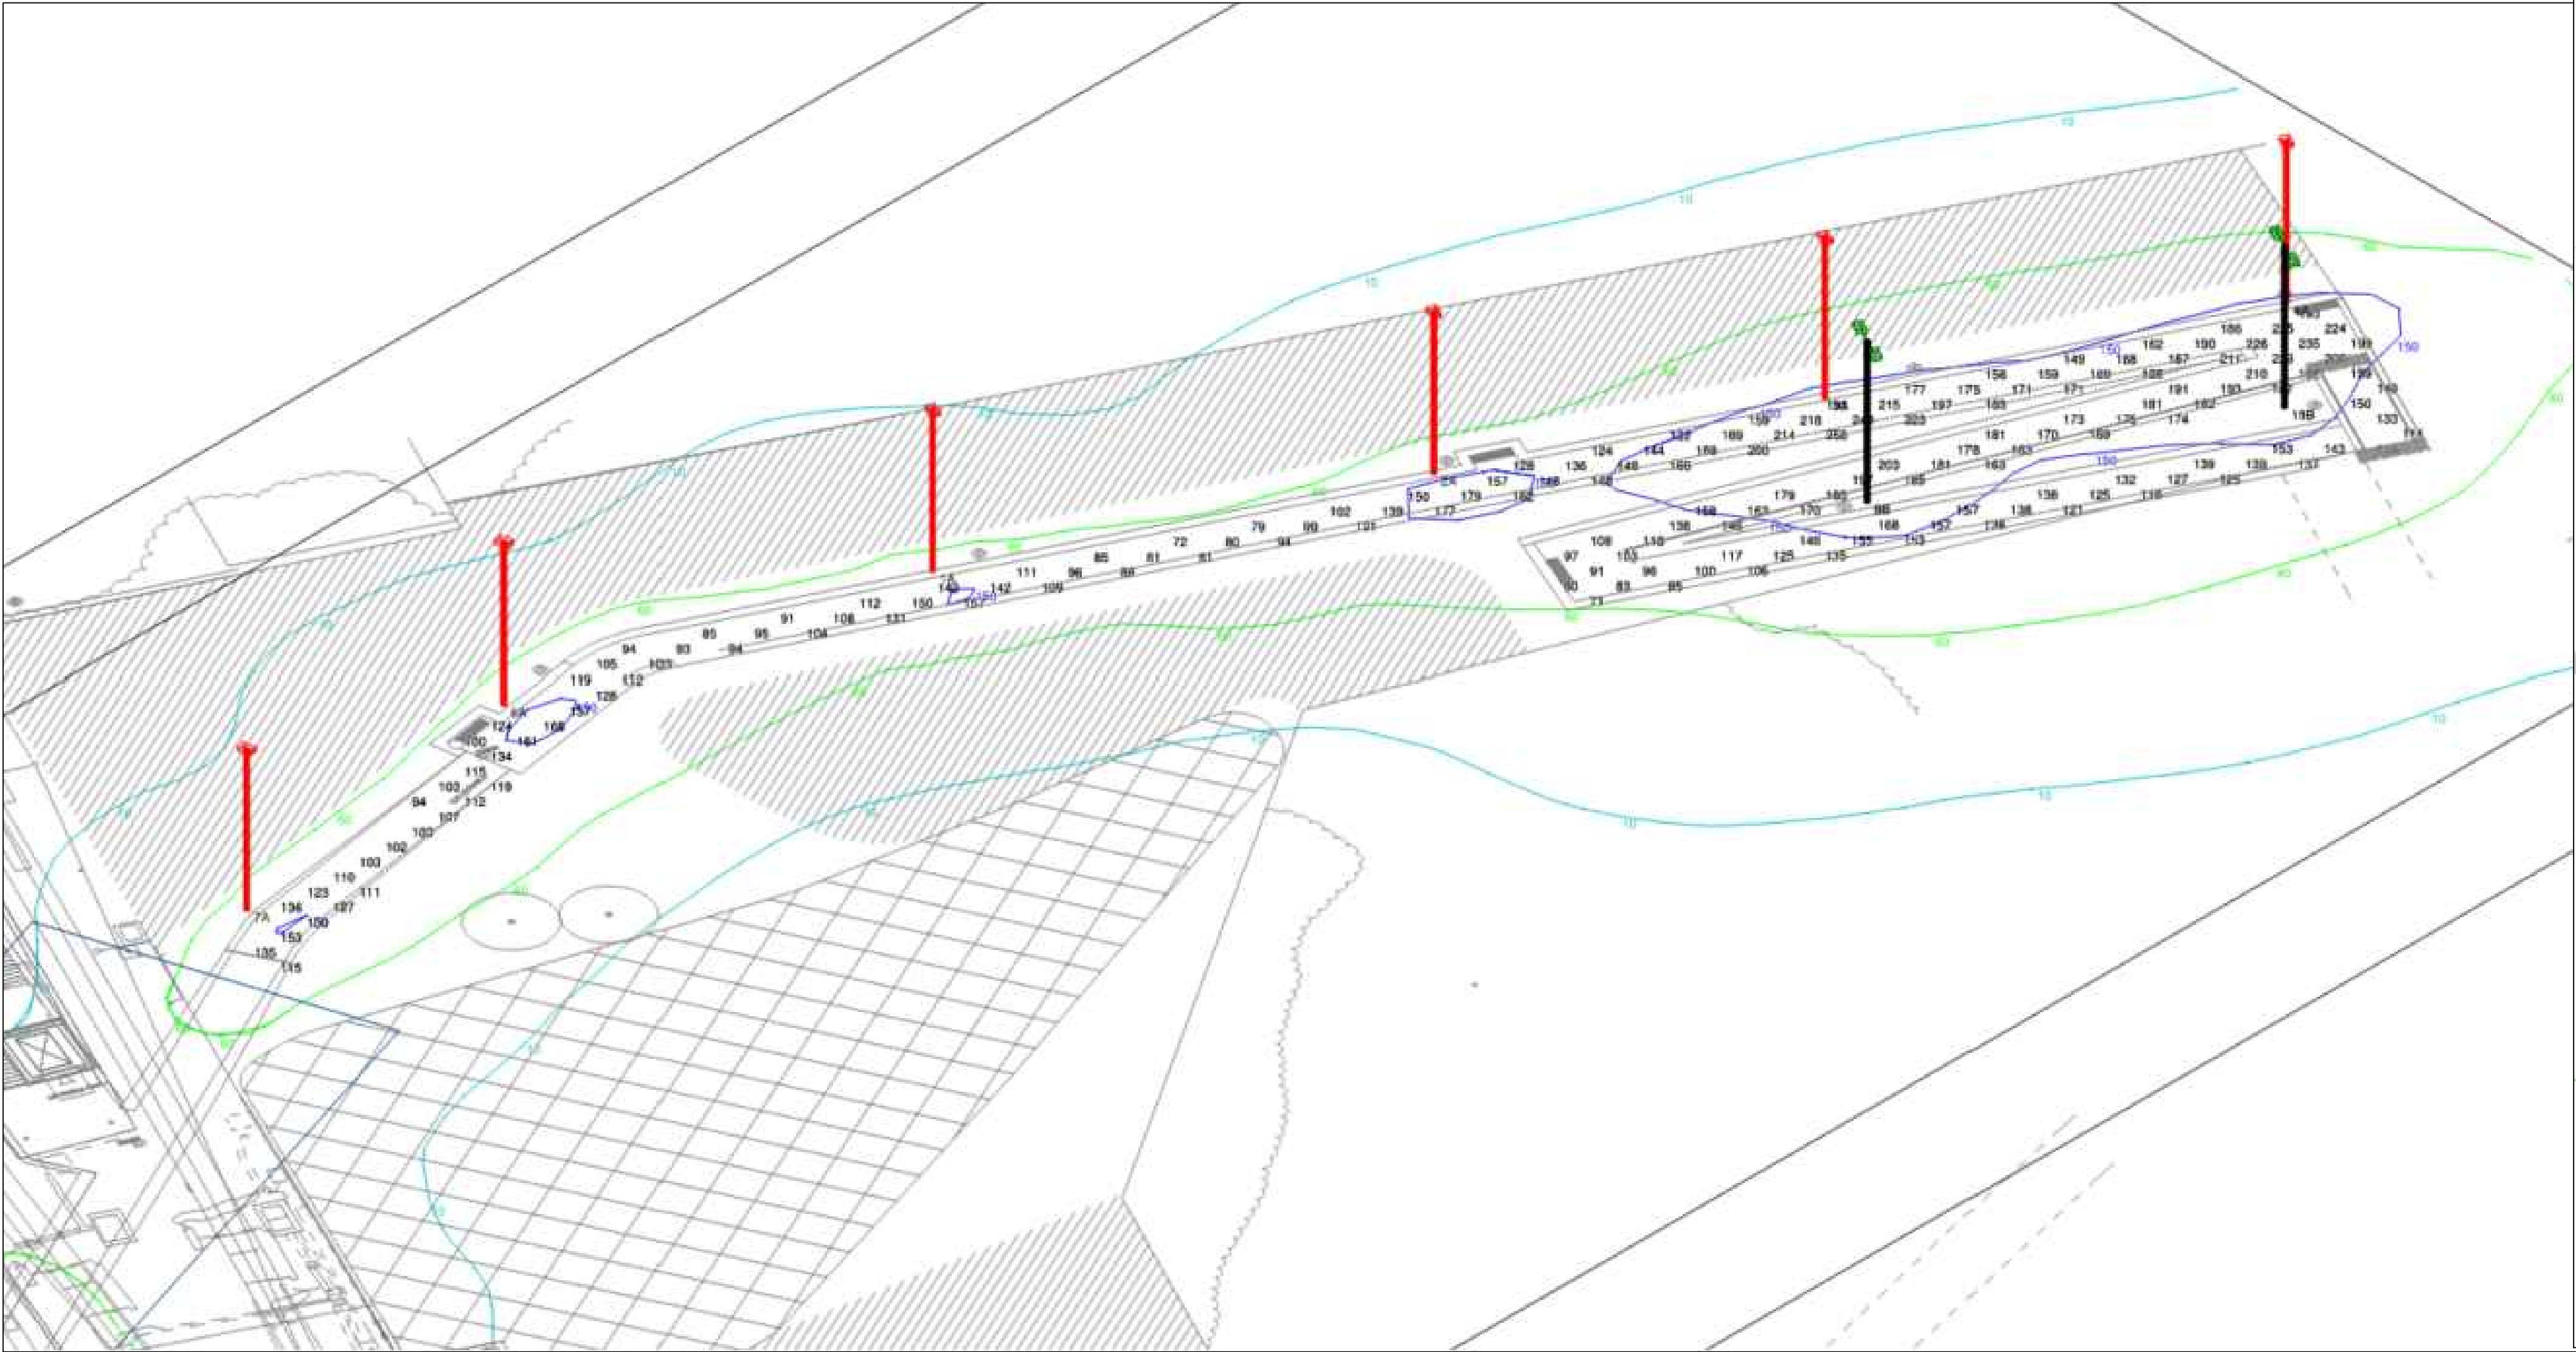

P01	07.03.25	MW	PRELIMINARY ISSUE FOR COMMENT	MB	DO
REV	DATE	BY	DESCRIPTION	CHK	APP

Architect



Client



S3 - FOR REVIEW



Suite 2.02 - Ambler House - Trevelyan Square
Leeds - LS1 6ED
☎ +44 (0)113 543 0803 ✉ enquires@futureserv.co.uk 🌐 www.futureserv.co.uk

Project Title

BURY INTERCHANGE
Bury Tram Stop
Haymarket St, Bury BL9 0AY

Drawing Title

LIGHTING SCHEME
PYRAMID PARK
-
-

Project No	Y5604
Drawn & Checked by	MB
Reviewed by	DO
Date	07.03.25
Scale	1:150
Drawing No.	Rev.
16012-FUT-BRY-XXX-D-BV-000012 P01	