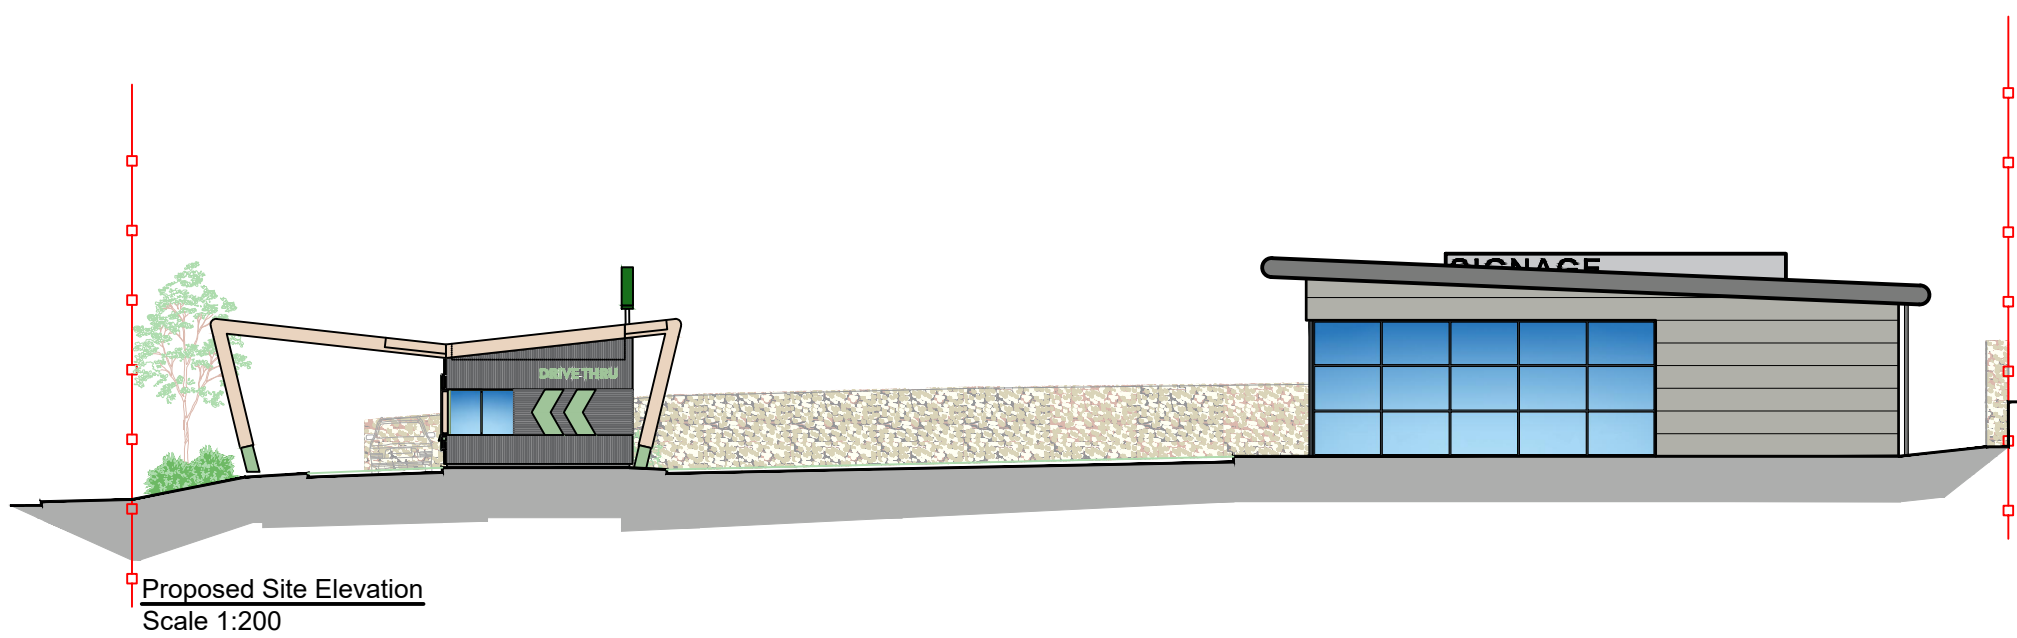
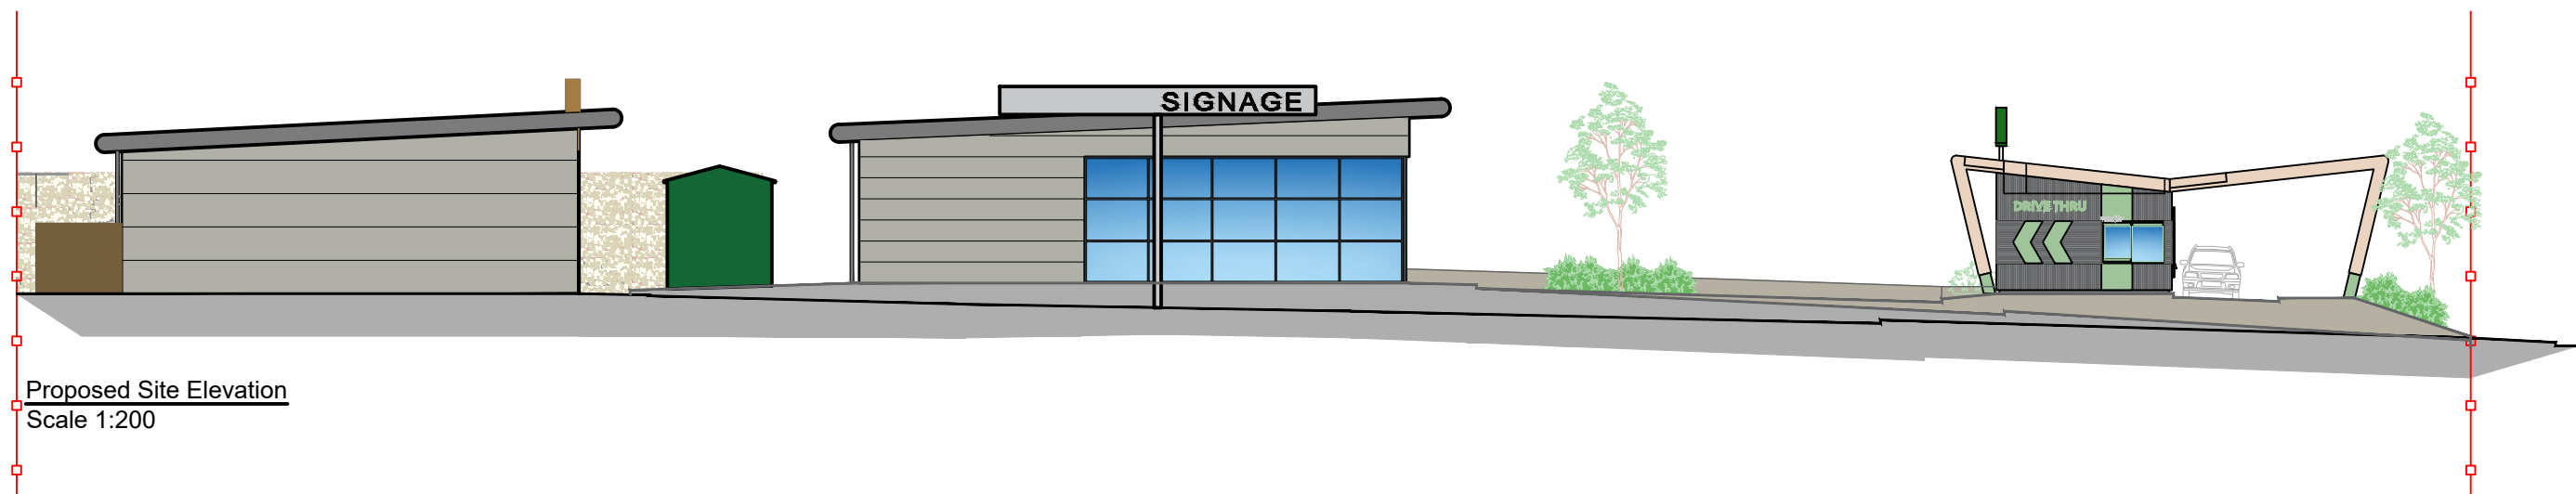
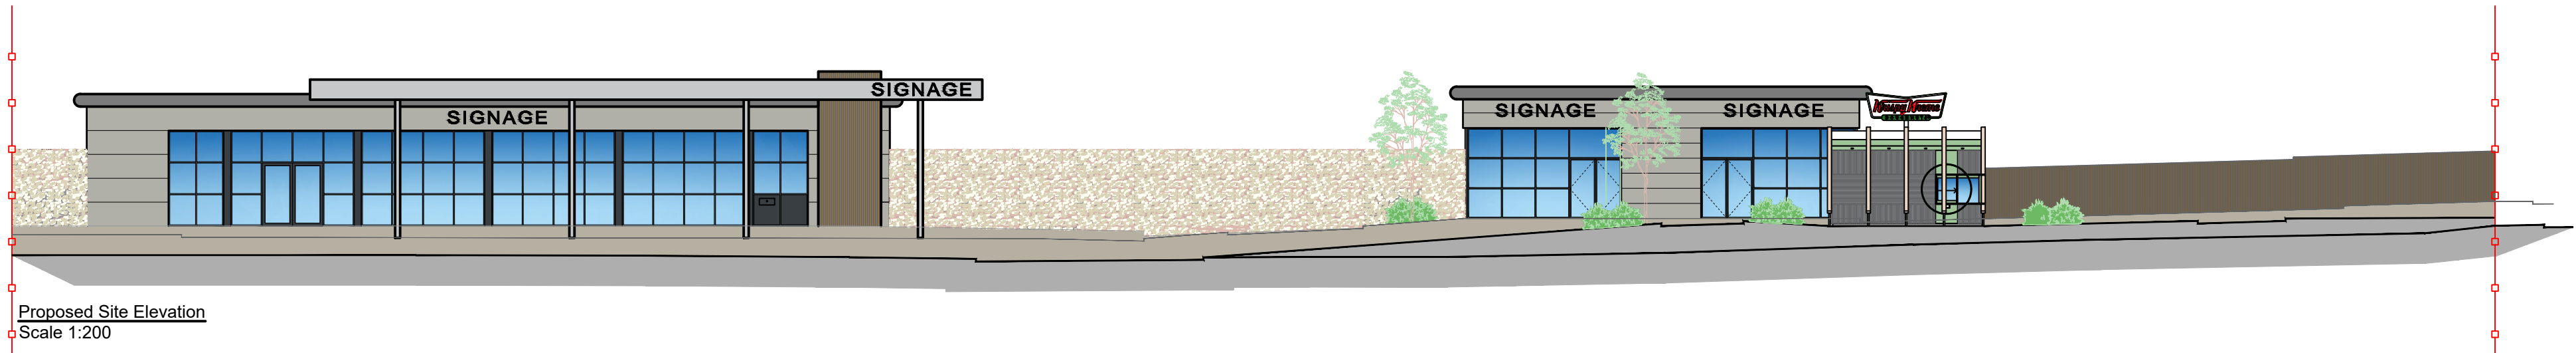


PEARL FORECOURTS LTD

CLIENT

BELL LANE, BURY

PROJECT

PROPOSED SITE ELEVATIONS

TITLE

2489.F.105

DRAWING NO.

1:200

SCALE@A1

SW/ ADs

DRAWN