


Notes:

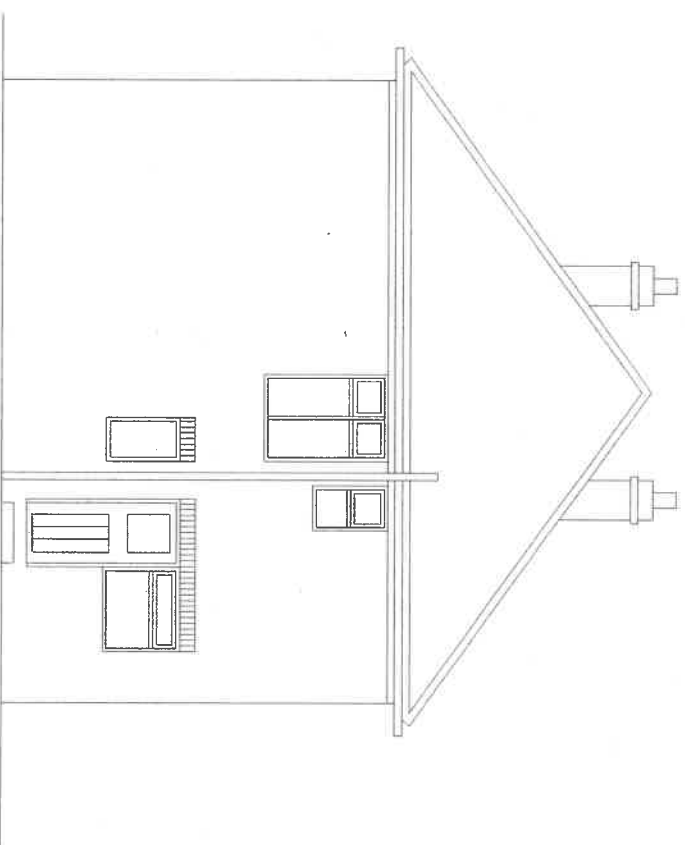

Side Elevation

ARCHITECT

R.T. Lucas

Raven House
113 Fairfield Street
Manchester
M12 6EL

Tel: 0161-2737771

PROJECT 8 Hopwood Close

DRAWING Existing Side Elevation

DRAWING NO. PL-03

SCALE 1:100 at A4

REVISION