



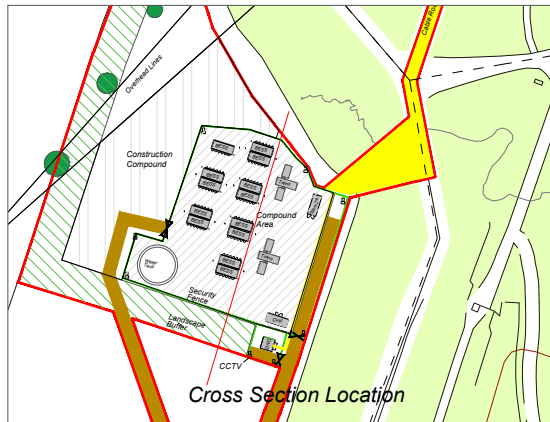


Notes

1. If no comment is received against the submitted document within 10 working days from the date of issue, this will be deemed as being approved.

THIS DRAWING
IS NOT FOR
CONSTRUCTION

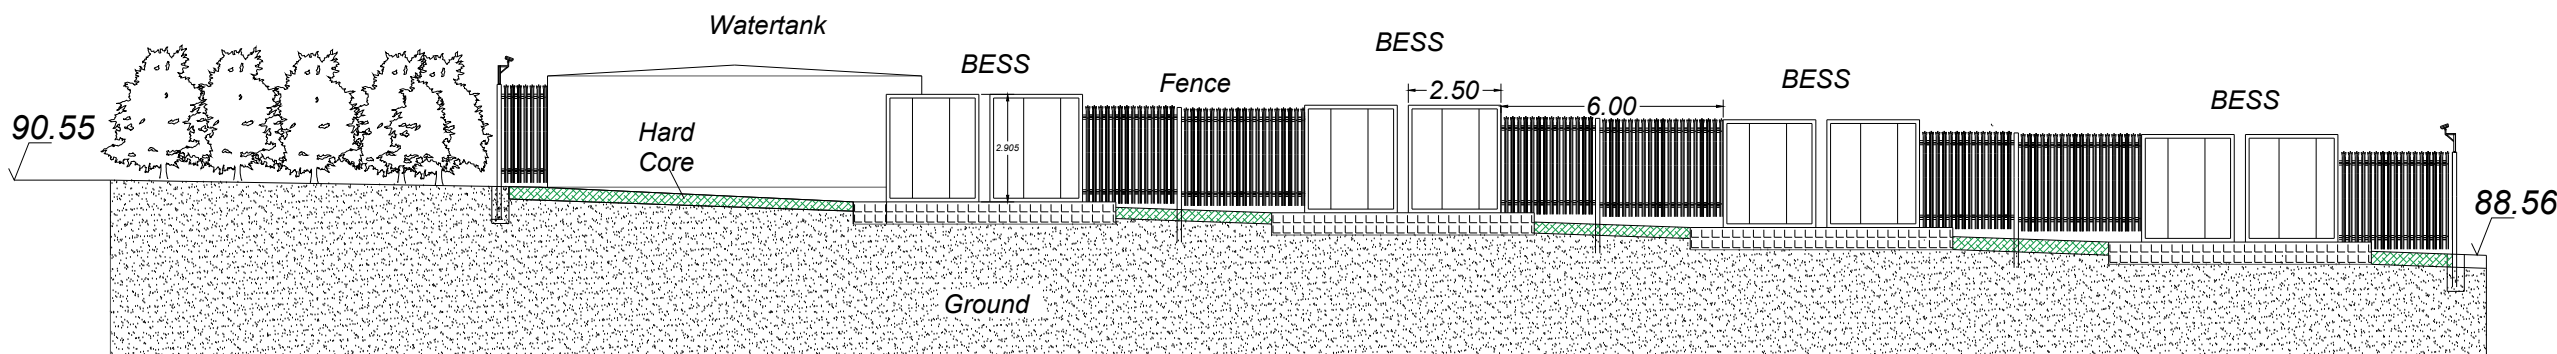

View

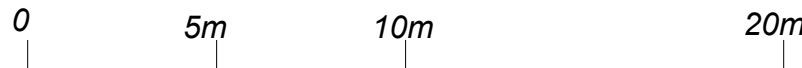

Drawn By MSTP	Checked By DM	REV	001
Date 01.08.2025	Approved By DM		
PROJECT			
TITLE	Radcliffe BESS BESS Cross Section North-South		
CLIENT	Taiyo Power & Storage Ltd.		
STATUS			
Sheet No ENTERSHEETNO	Overall Layout 1		Sheet Size A3
Scale 1:200	Drawing Number 121-100017		