




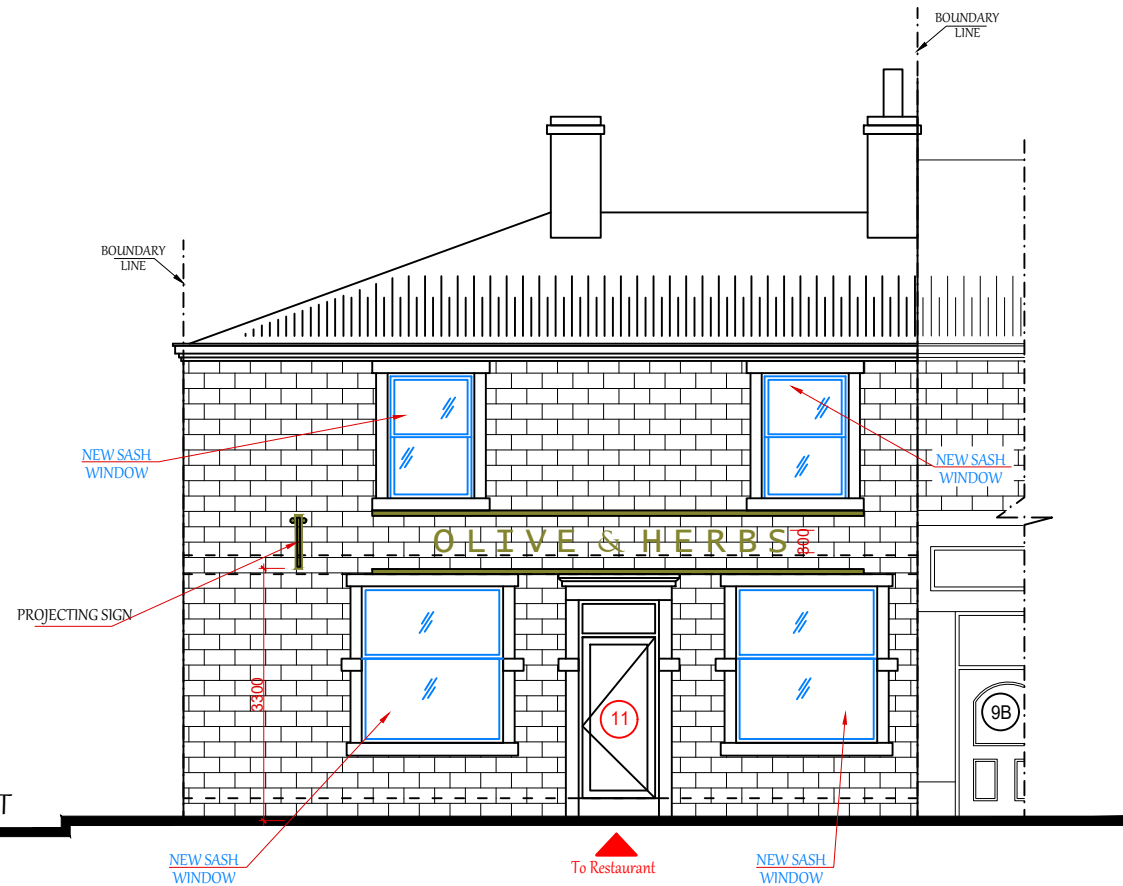

PROPOSED FRONT ELEVATION
SCALE: 1/100 @A3

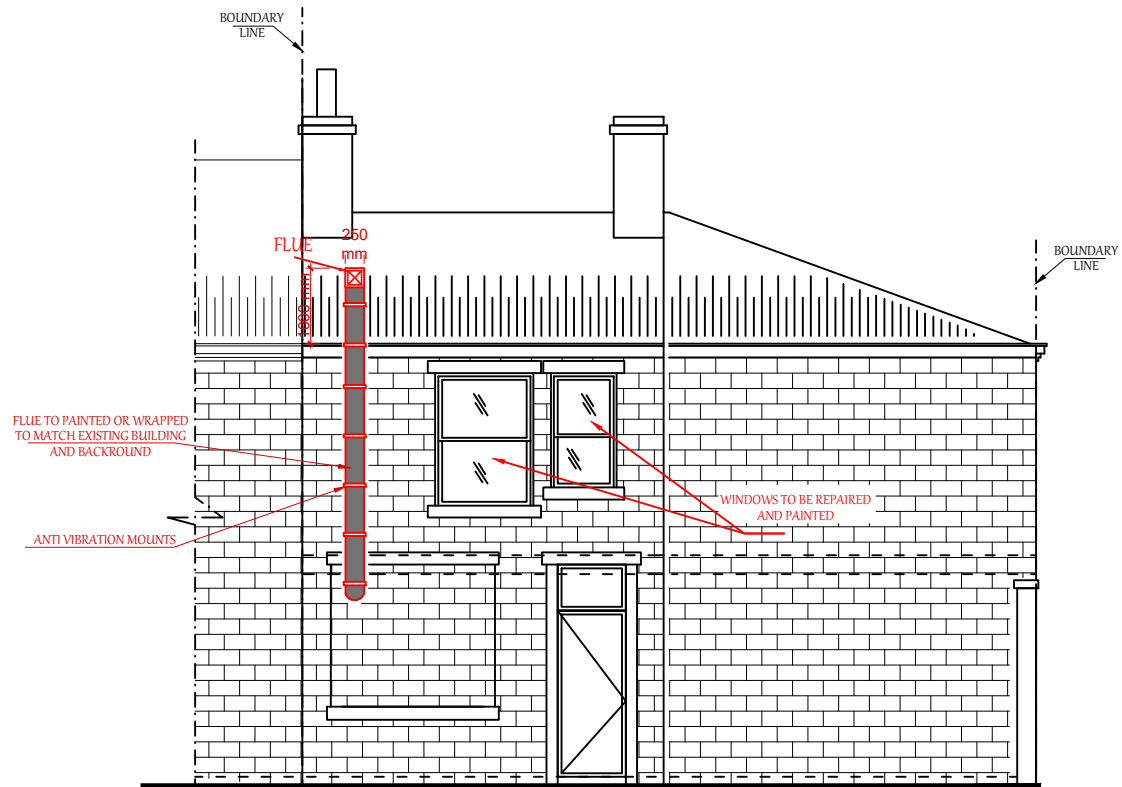

PROPOSED REAR ELEVATION
SCALE: 1/100 @A3

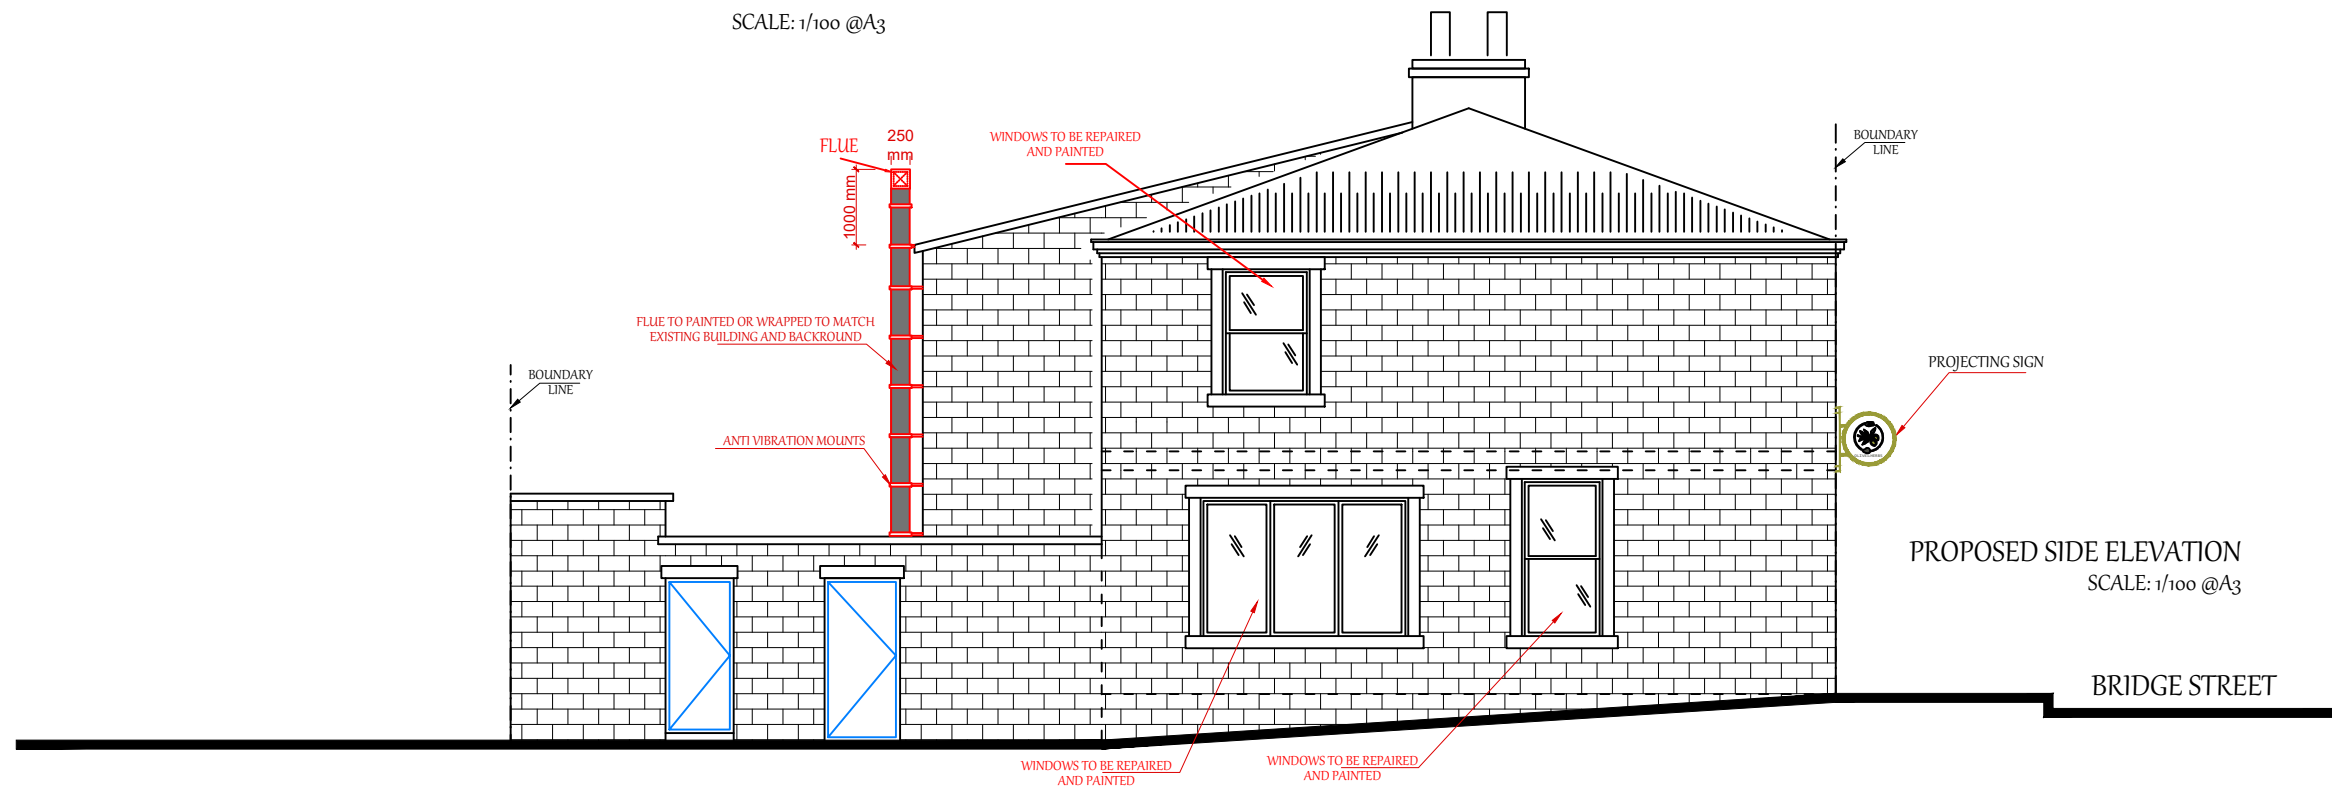

PROPOSED SIDE ELEVATION
SCALE: 1/100 @A3

REV. B	MAR. 23	-WINDOWS & NOTES
REV. A	JAN. 23	-LABEL