


APPENDIX A - DRAWINGS



Contract Number	TE1885
Contract	Bury Interchange
Client	Wilmott Dixon

Site Location Plan

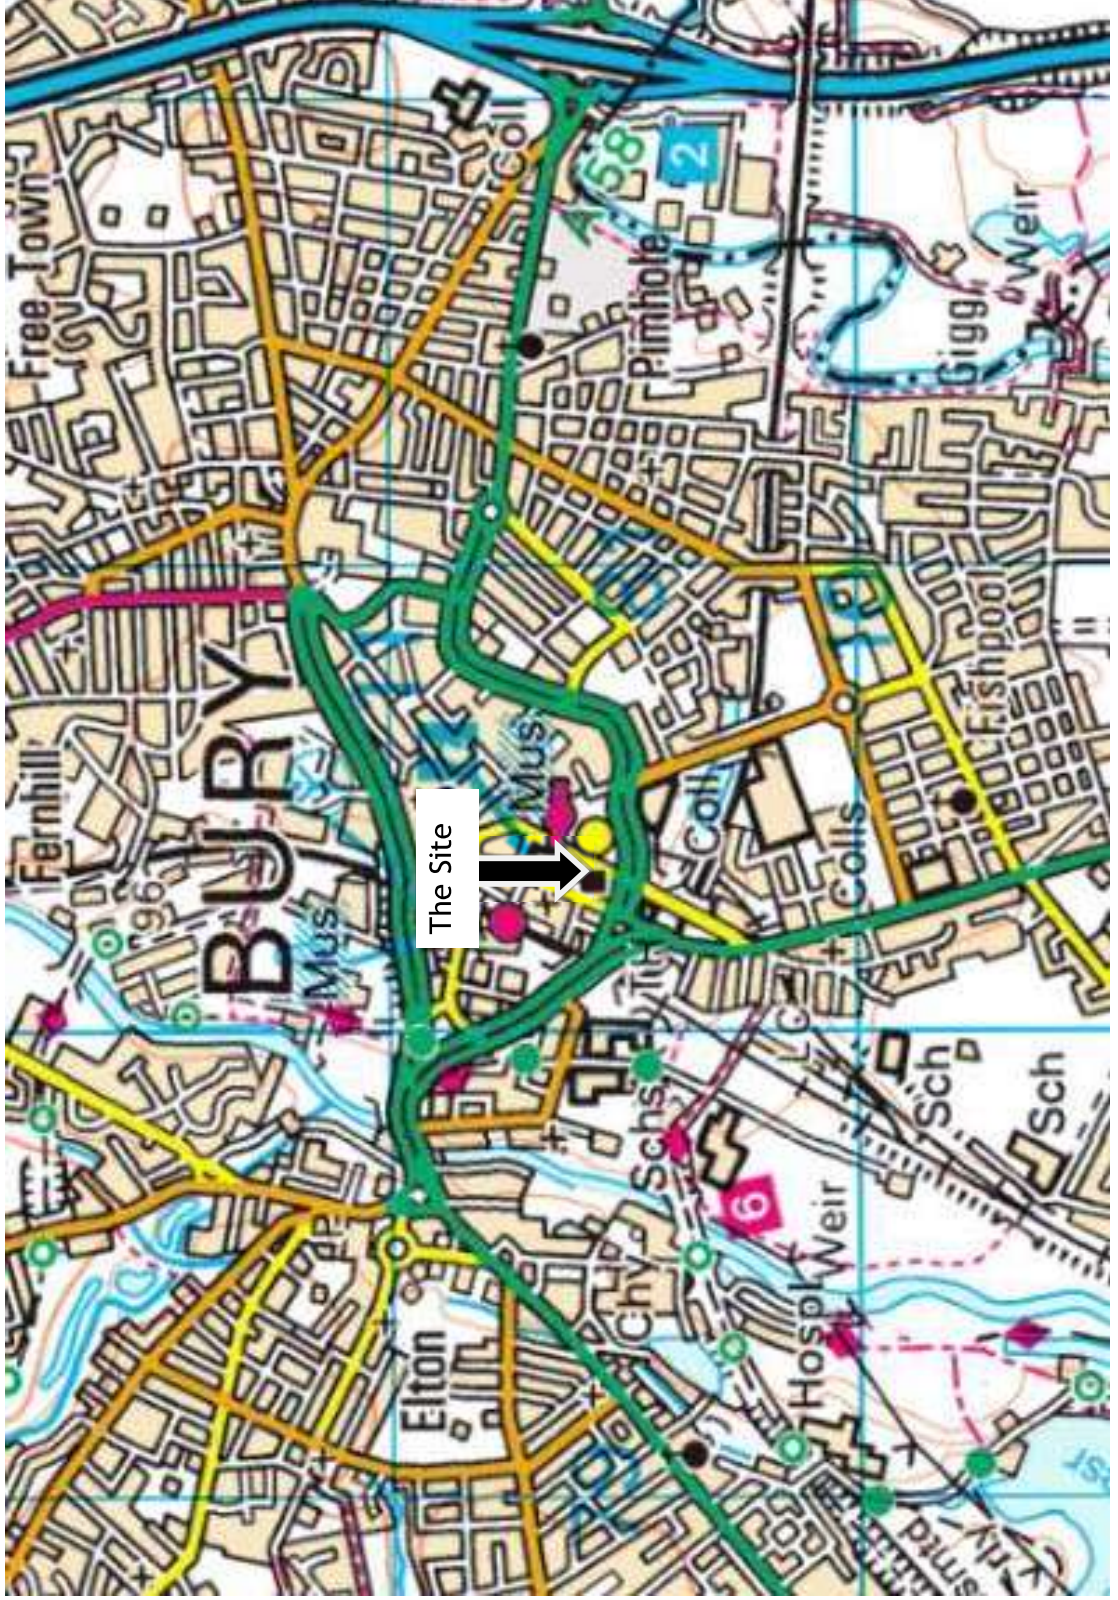

Scale	NTS		
Drawn by	SM	Approved	AR
Drawing Number TE1885-TE-00-XX-DR-GE-001-V01 16012-TRE-BRY-XXX-DR-GT-000002			

NOTES

[illegible]

PI	29.01.2025	CS	ISSUED FOR INFORMATION	AP	AP
REV	DATE	BY	DESCRIPTION	CHK	APD

INFORMATION

TIER
CONSULT GROUP

Tier Environmental Ltd.
Unit 5 Office Village
Sandpiper Court
Chester Business Park
Chester | CH4
9QZ
t: 01925 818 388


IENT:

WILLMOTT DIXON CONSTRUCTION

BURY INTERCHANGE


EXPLORATORY HOLE LOCATION PLAN

DATE @ SIZE:	NTS	CHECKED:	AP	APPROVED:	AP
AD FILE:	-	DESIGN/DRAWN:	CS	DATE:	29/01/2025
PROJECT NO:	TE1885	DRAWING NO:	TE1885-TE-000-08-GE-005-V01 16012-TRE-88Y-000-0R-GT-000003		
					REV: P1

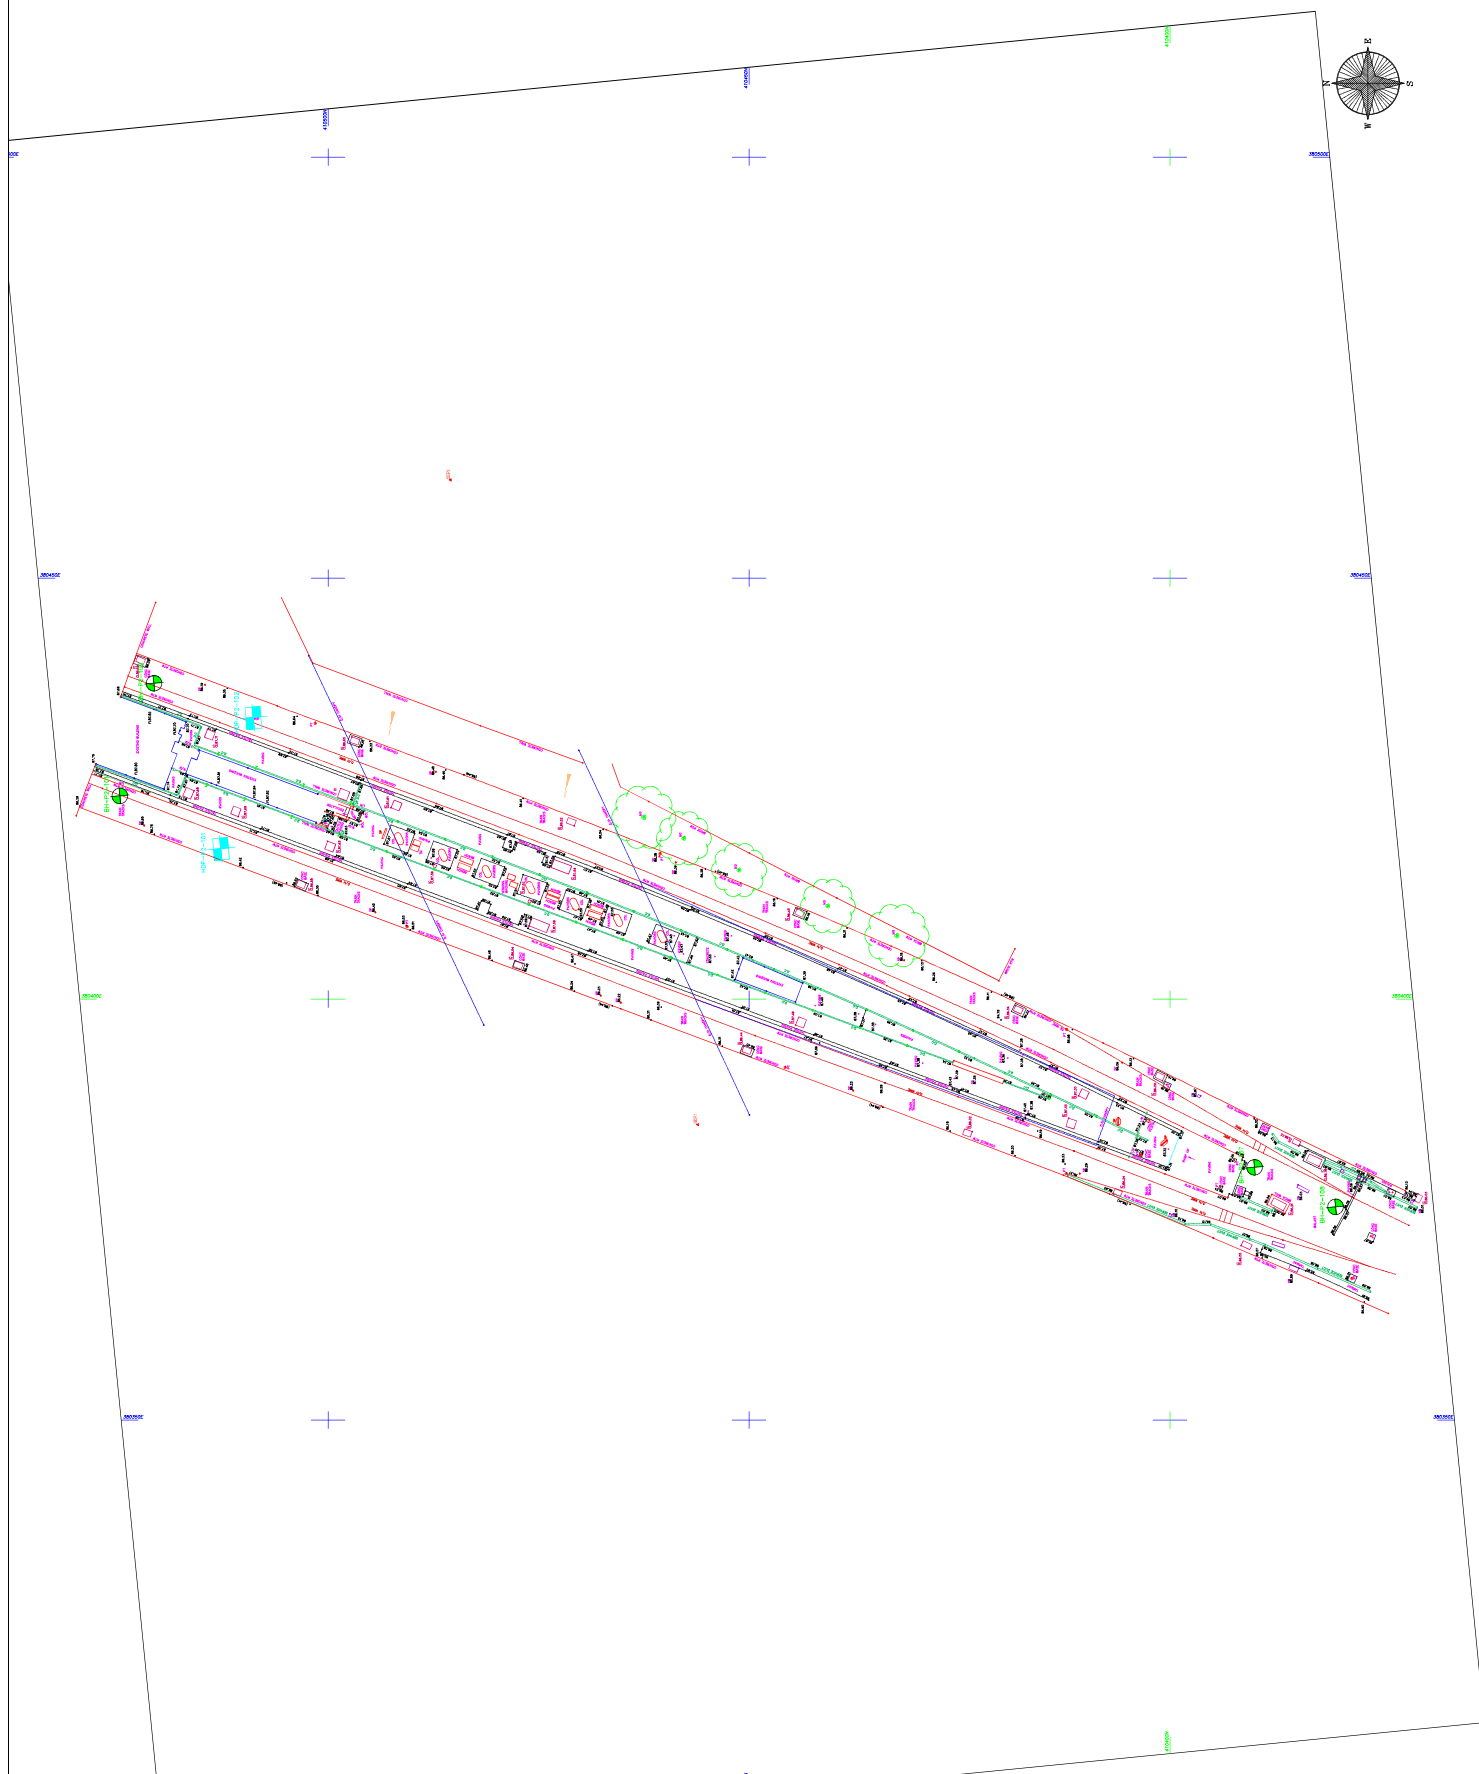



Phase 1 & 2 Site Boundaries

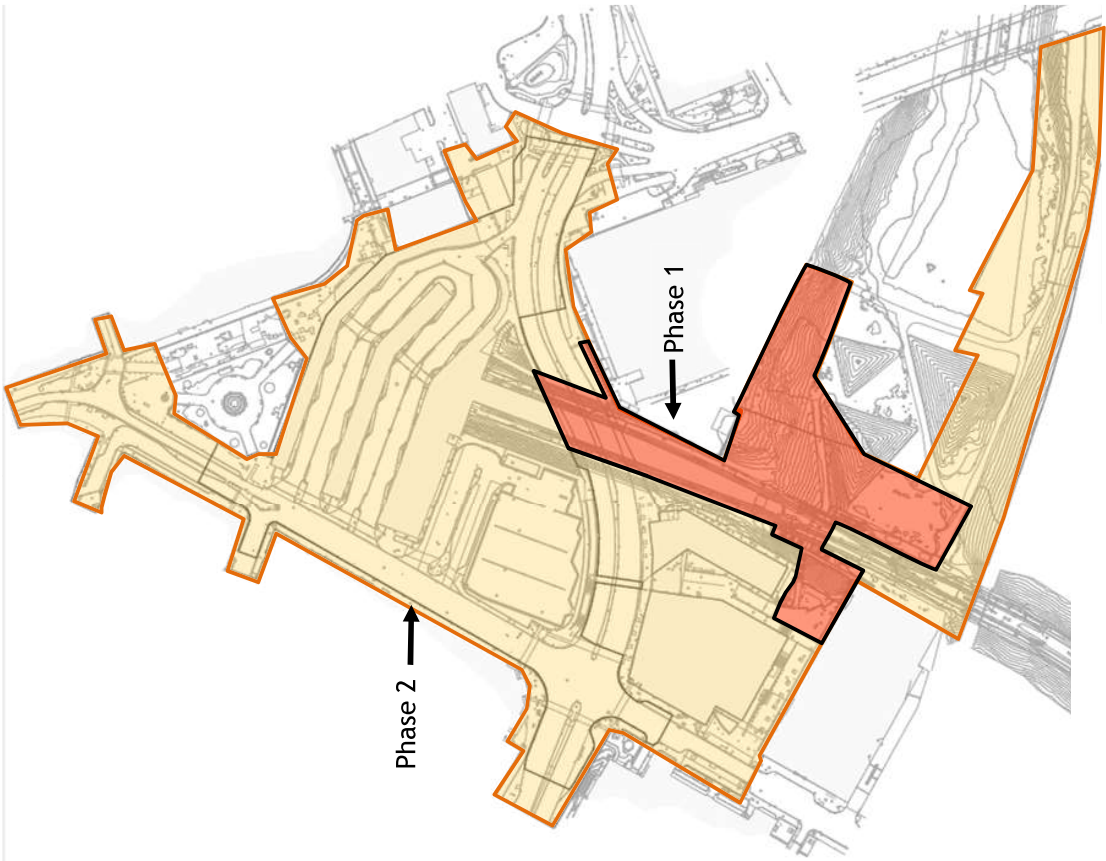

Contract Number	TE1885
Contract	Bury Interchange
Client	Willmott Dixon

Scale	NTS	
Drawn by	AR	Approved SL
Drawing Number	TE1885-TE-00-XX-DR-GE-003-V01	

