


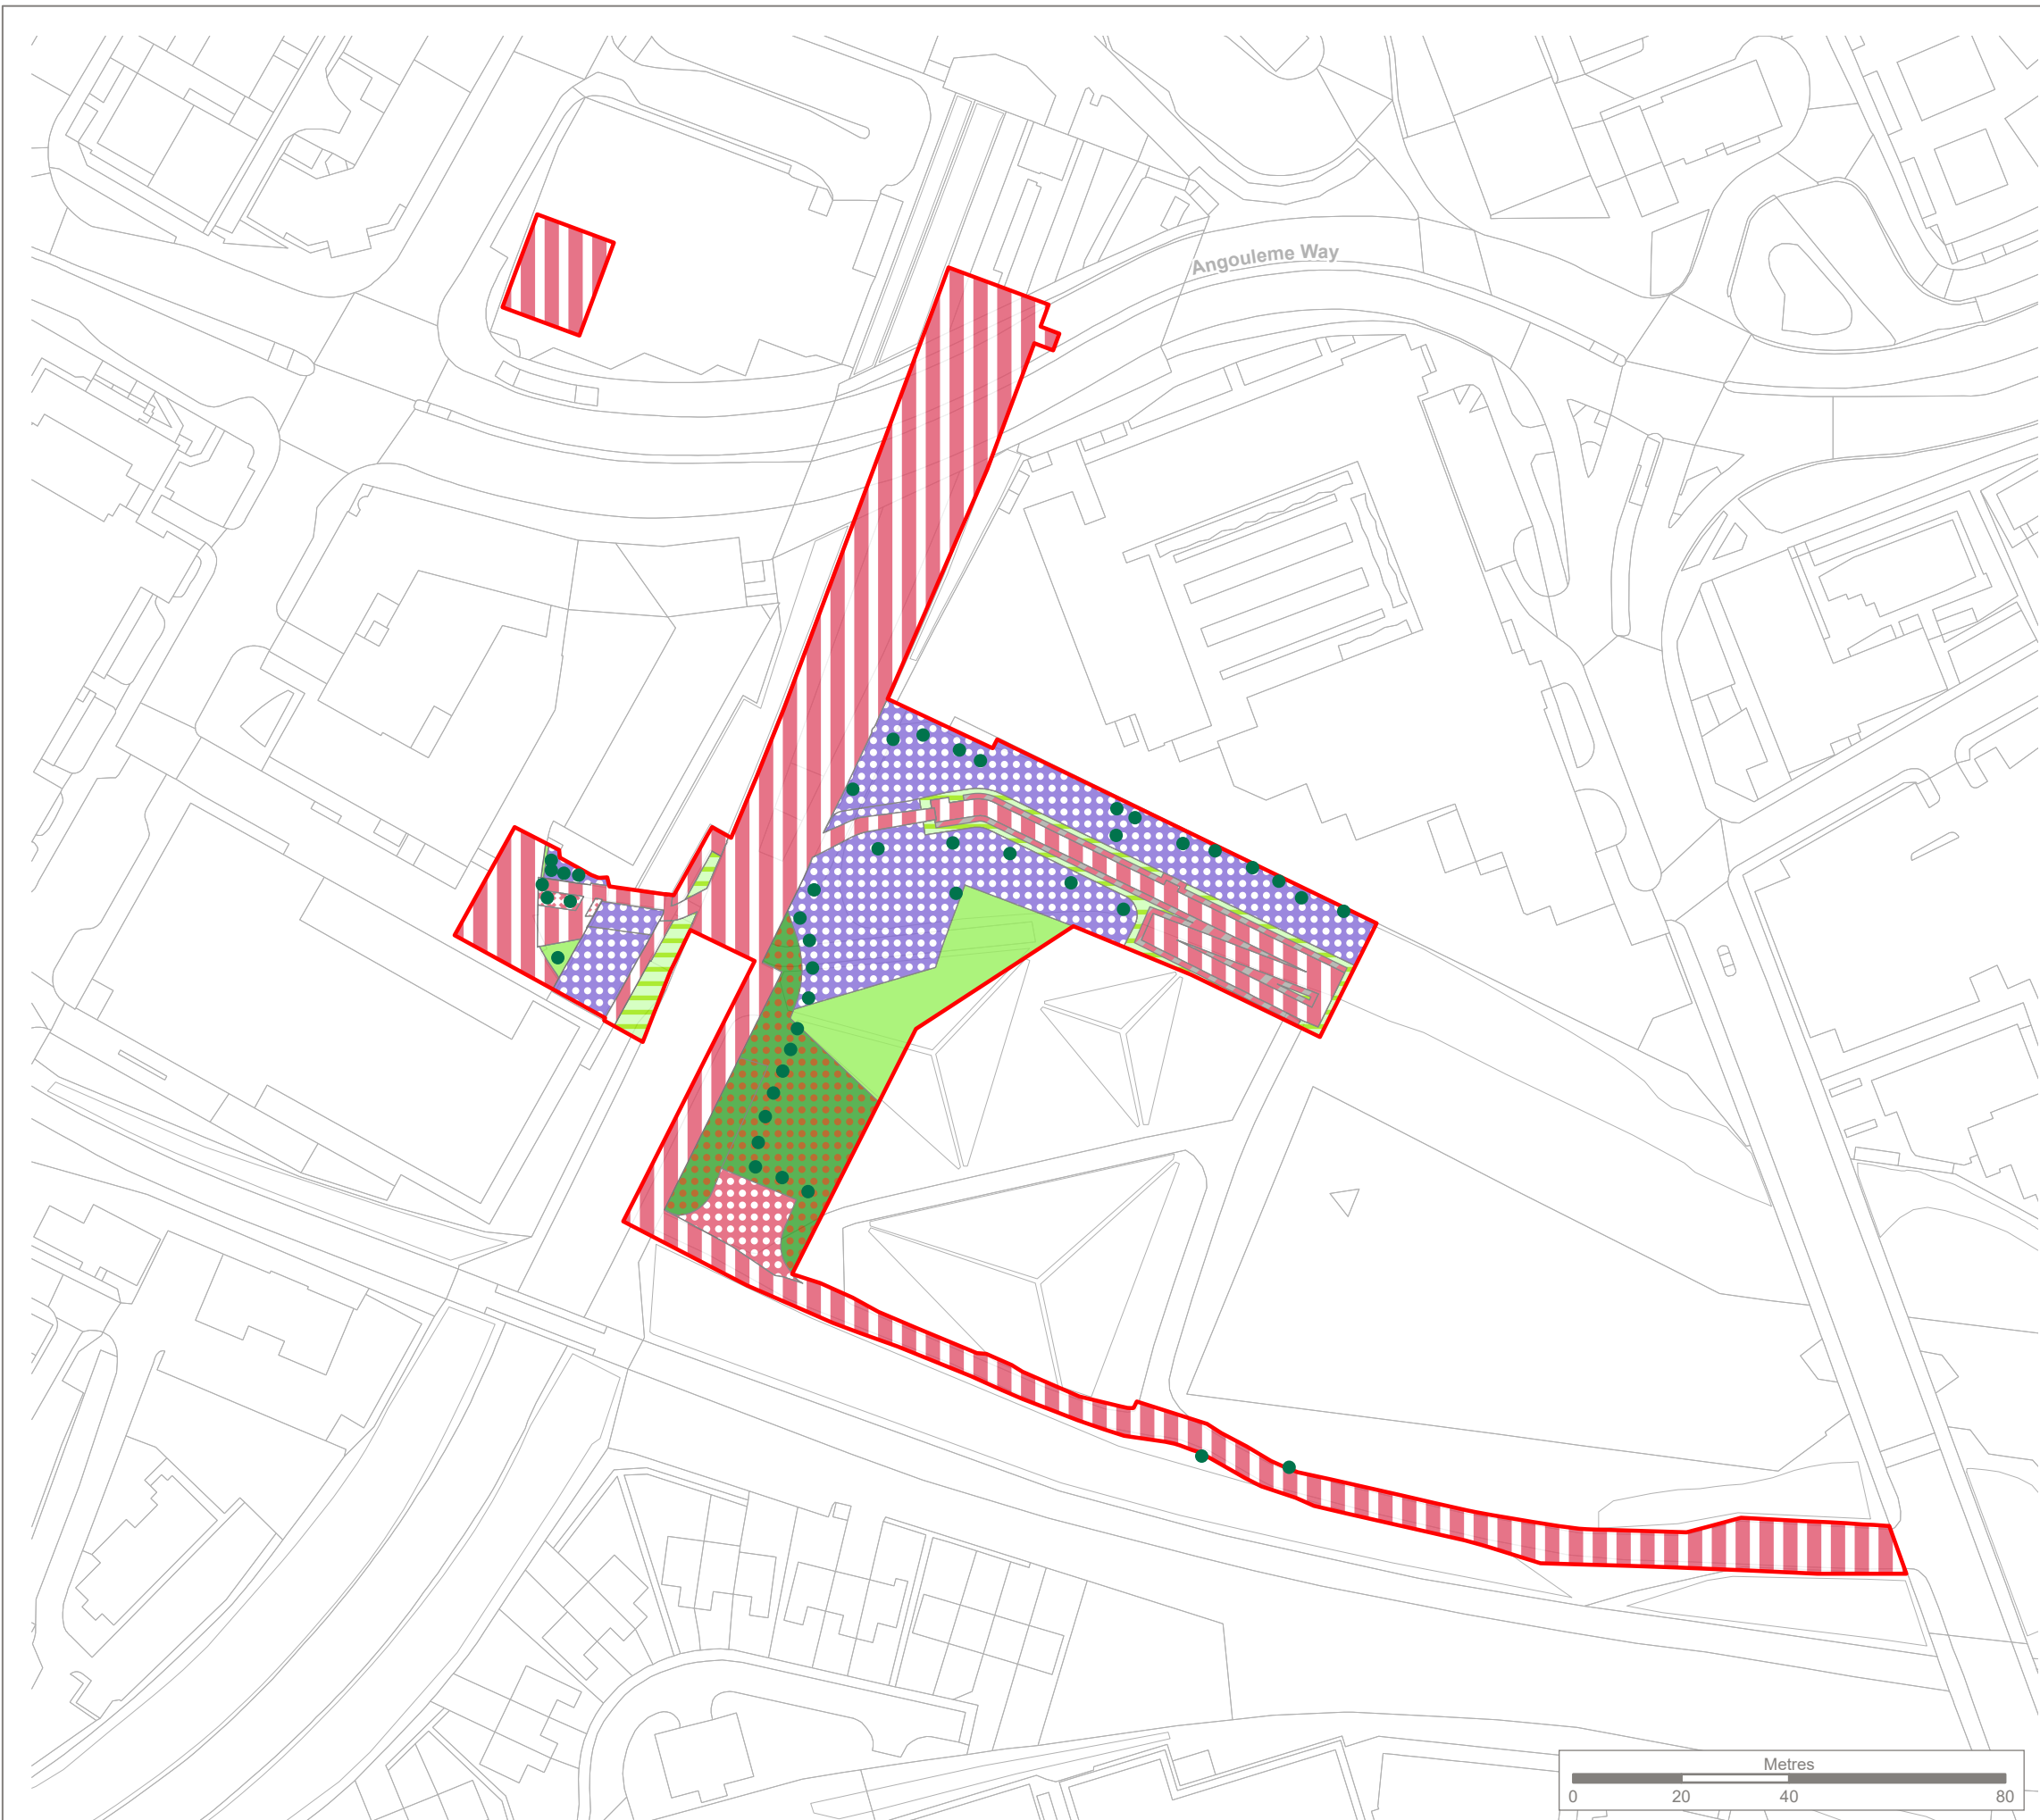

KEY

Site boundary

Urban tree

Modified grassland

Other neutral grassland

Mixed scrub

Other woodland, broadleaved

Artificial unvegetated, unsealed surface

Developed land, sealed surface

Facade-bound green wall


Introduced shrub

Note:
The locations of habitats and habitat features are indicative.



Reproduced by permission of Ordnance Survey on behalf of HMSO.

Contains OS data © Crown Copyright and database right 2025. All rights reserved.
Contains data from OS Zoomstack, Licence number 0100057890.
Habitats derived from drawing 16012 OOB ZZZ ZZZ M LA 100000 000001 Site Plan.

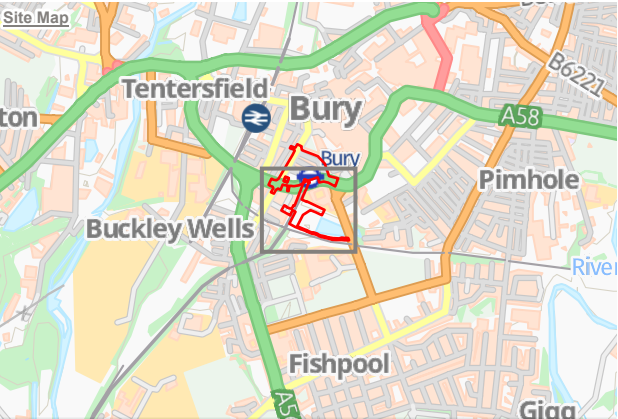

Rev	Description	Drawn	Approved	Date



THE ENVIRONMENT PARTNERSHIP

401 Faraday Street, Birchwood Park, Warrington, WA3 6GA
Tel 01925 844004 e-mail tep@tep.uk.com www.tep.uk.com

Project
Bury Interchange

Title
**Proposed UK Habitats
Phase 1**

TEP Drawing Number G10850.012	Drawing Number 16012-TEP-ZZZ-ZZZ-D-EN-000003
---	--


Drawn SP	Checked CW	Approved EH	Scale 1:1,250 @ A3	Date 20/03/2025
--------------------	----------------------	-----------------------	------------------------------	---------------------------



KEY

- Site boundary
- Townside Site of Biological Importance (SBI)
- Proposed SBI fencing
 - Heras Fencing
 - Orange Barrier Netlon Fencing
- Proposed UK Habitats
 - Urban tree
 - Modified grassland
 - Other neutral grassland
 - Mixed scrub
 - Other woodland, broadleaved
 - Artificial unvegetated, unsealed surface
 - Developed land, sealed surface
 - Facade-bound green wall
 - Introduced shrub

Reproduced by permission of Ordnance Survey on behalf of HMSO.
Contains OS data © Crown Copyright and database right 2026. All rights reserved.
Contains data from OS Zoomstack. Licence number: 0100057890.
SBI data received from Greater Manchester Local Record Centre
(Tameside MBC Licence No: LA100022697 [2024]).

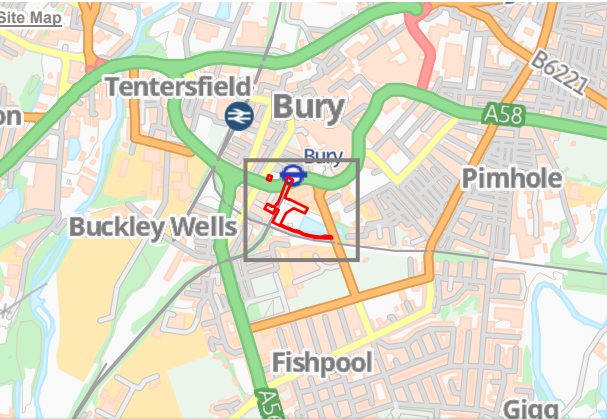

A	Updated fencing extent and specification.	MG	CT	24.03.2026
Rev	Description	Drawn	Approved	Date



THE ENVIRONMENT PARTNERSHIP

401 Faraday Street, Birchwood Park, Warrington, WA3 6GA
Tel 01925 844004 e-mail tep@tep.uk.com www.tep.uk.com

Project
Bury Interchange

Title
Site of Biological Importance (SBI) Fencing Plan

Drawing Number
G10850.024A

Drawn	Checked	Approved	Scale	Date
MG	BJ	EH	1:1,500 @ A3	24/03/2026



WARRINGTON

401 Faraday Street
Birchwood Park
Warrington
WA3 6GA

T: 01925 844004
E: tep@tep.uk.com

MARKET HARBOROUGH

The Reynard Suite
Bowden Business Village
Market Harborough
Leicestershire
LE16 7SA

T: 01858 383120
E: mh@tep.uk.com

GATESHEAD

Office 26 Gateshead
International Business
Centre
Mulgrave Terrace
Gateshead
NE8 1AN

T: 0191 6053340
E: gateshead@tep.uk.com

LONDON

8 Trinity Street
London
SE1 1DB

T: 020 3096 6050
E: london@tep.uk.com

CORNWALL

Helston
Cornwall
TR12 7BW

T: 01326 240081
E: cornwall@tep.uk.com