


All dimensions are to be checked on site. This drawing shall not be scaled to ascertain dimensions.

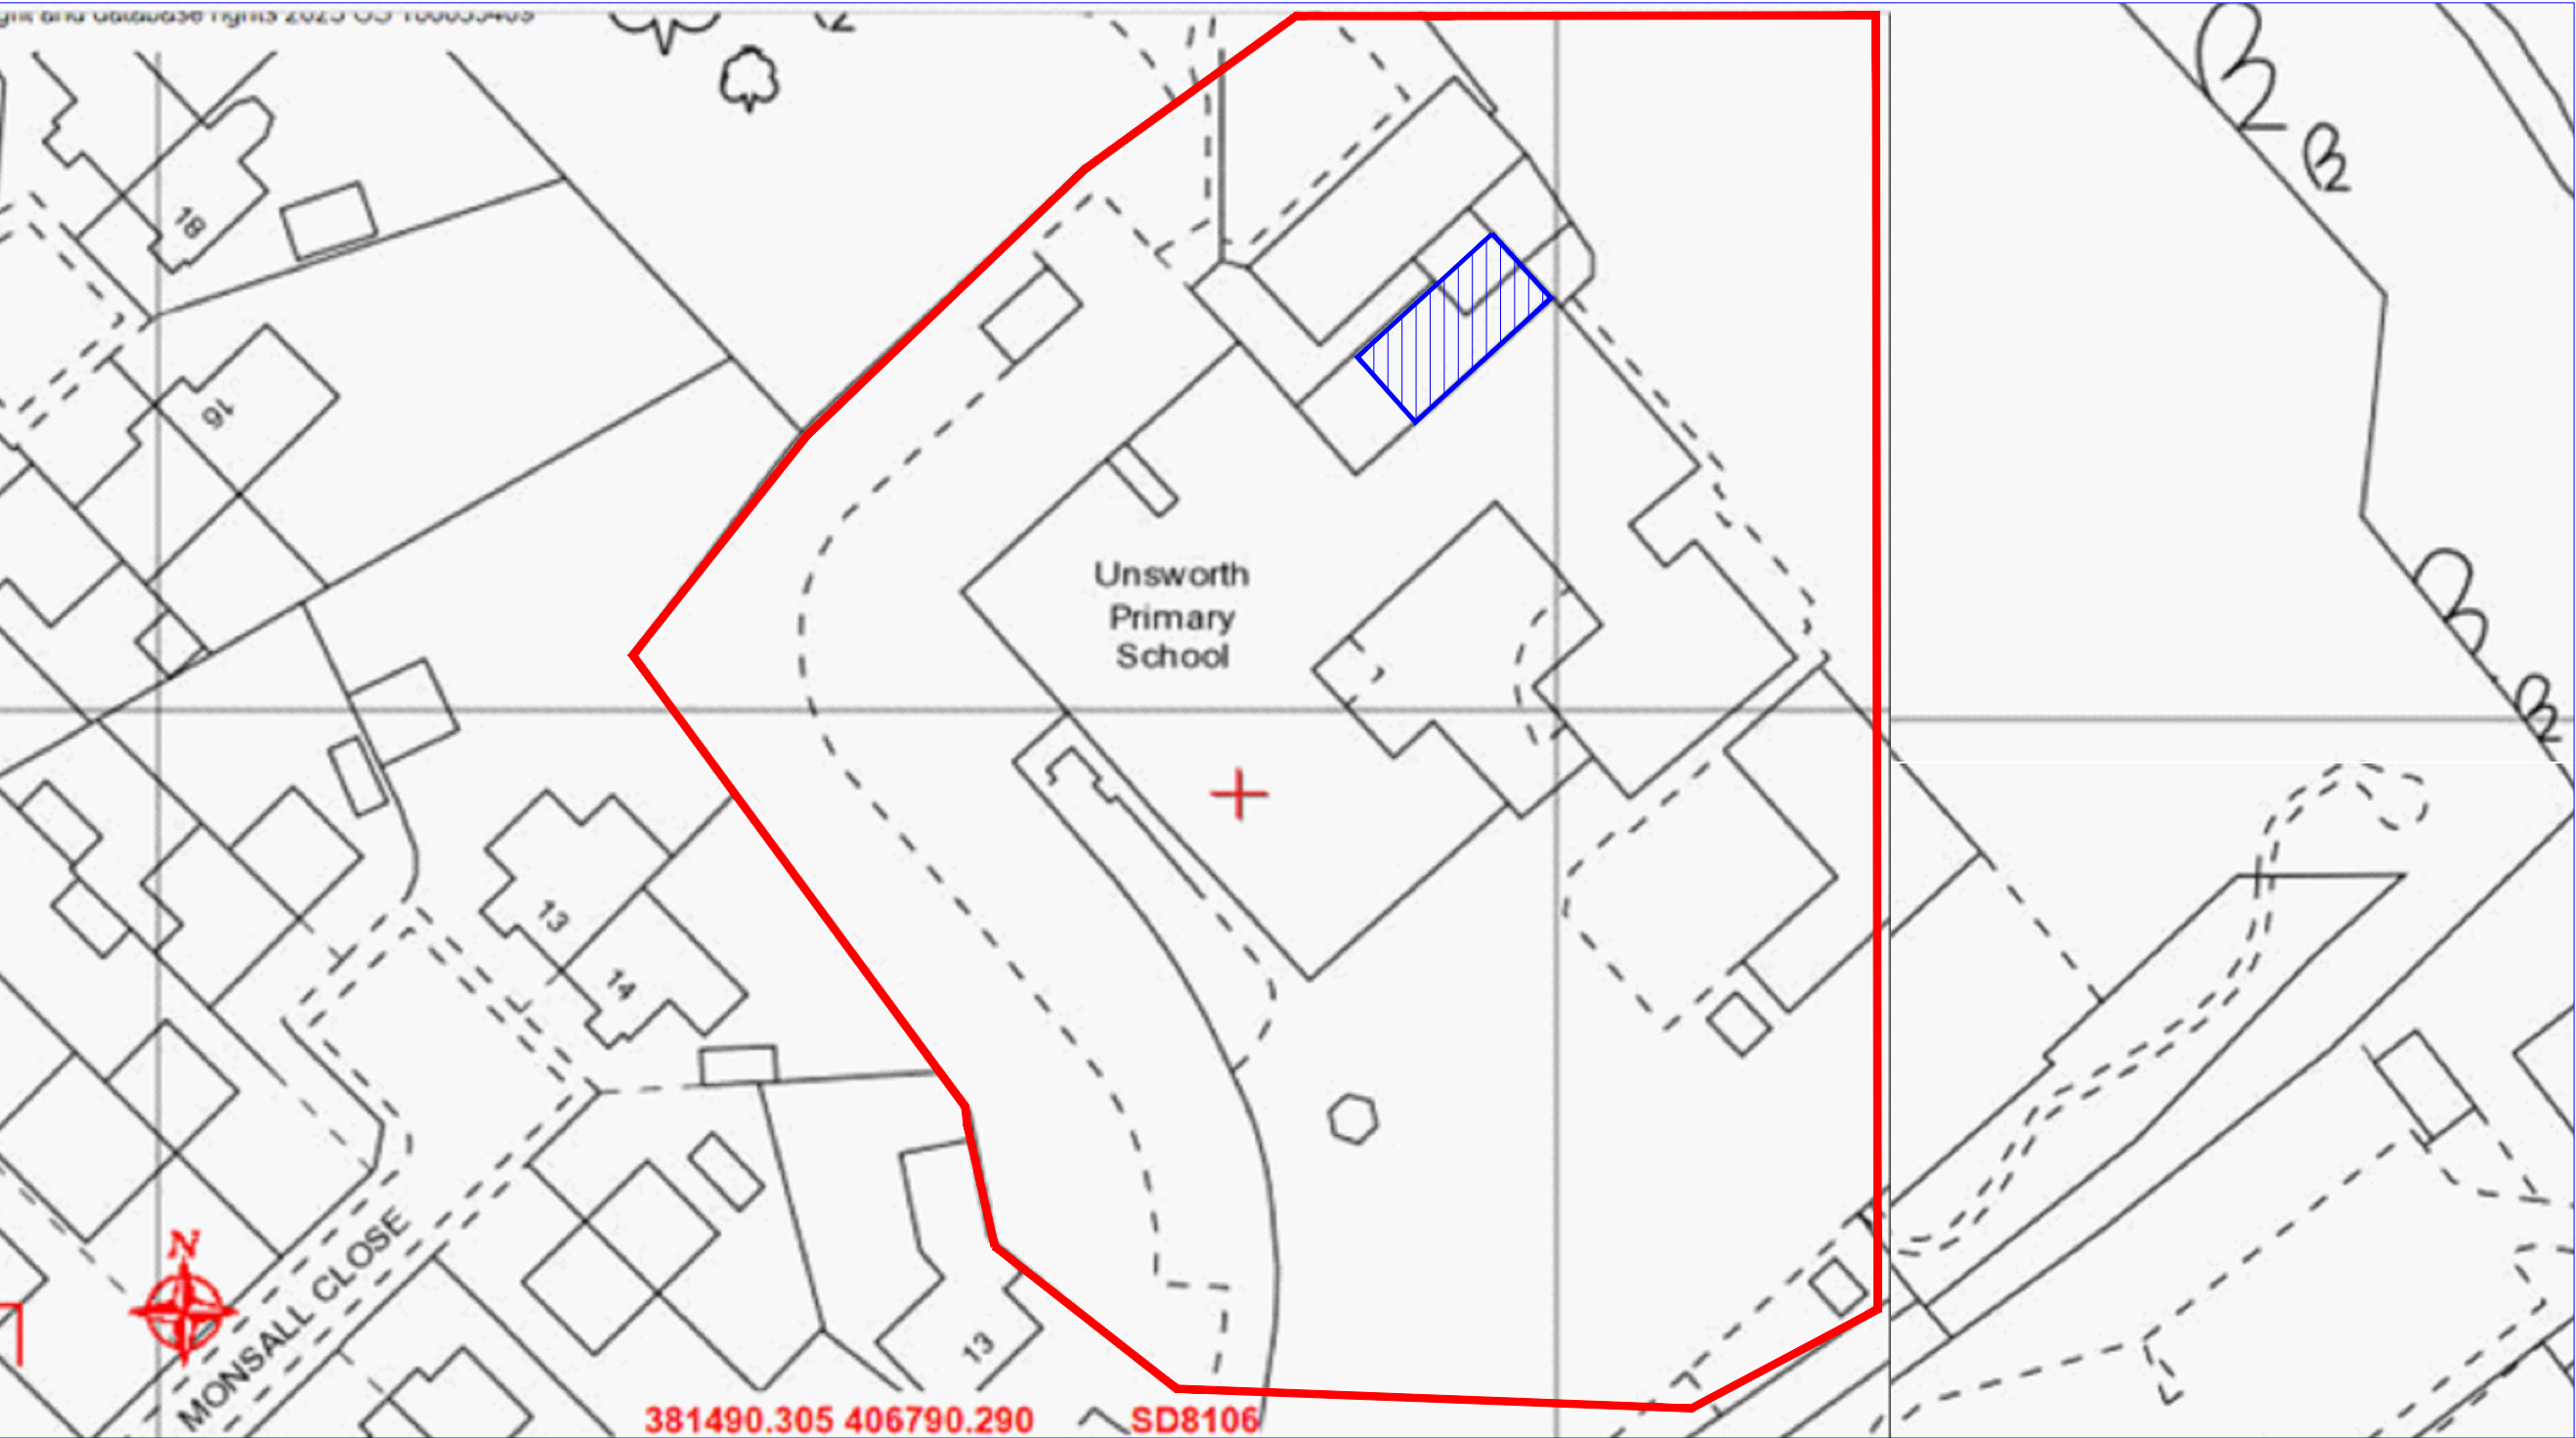

OS Map
Scale 1:500



OS Map
Scale 1:1250

Rev	Date	Description
-----	------	-------------

Issued For: INFORMATION PURPOSES ONLY

Client
Mr. Phil McLean

Project
Unsworth Primary School, Blackley Cl,
Unsworth, Bury BL9 8LY.
Sensory and speech therapy extension

Scheme - Drawing Title
OS Map

04	Date	18.02.22
Drawing No.	Revision	Scale
		Various @A2



JK Technical Services (NW) Ltd
Tel: 0161 728 5730
Mob: 07741175755
www.jktechservs.co.uk