


PLAN REFERRED TO

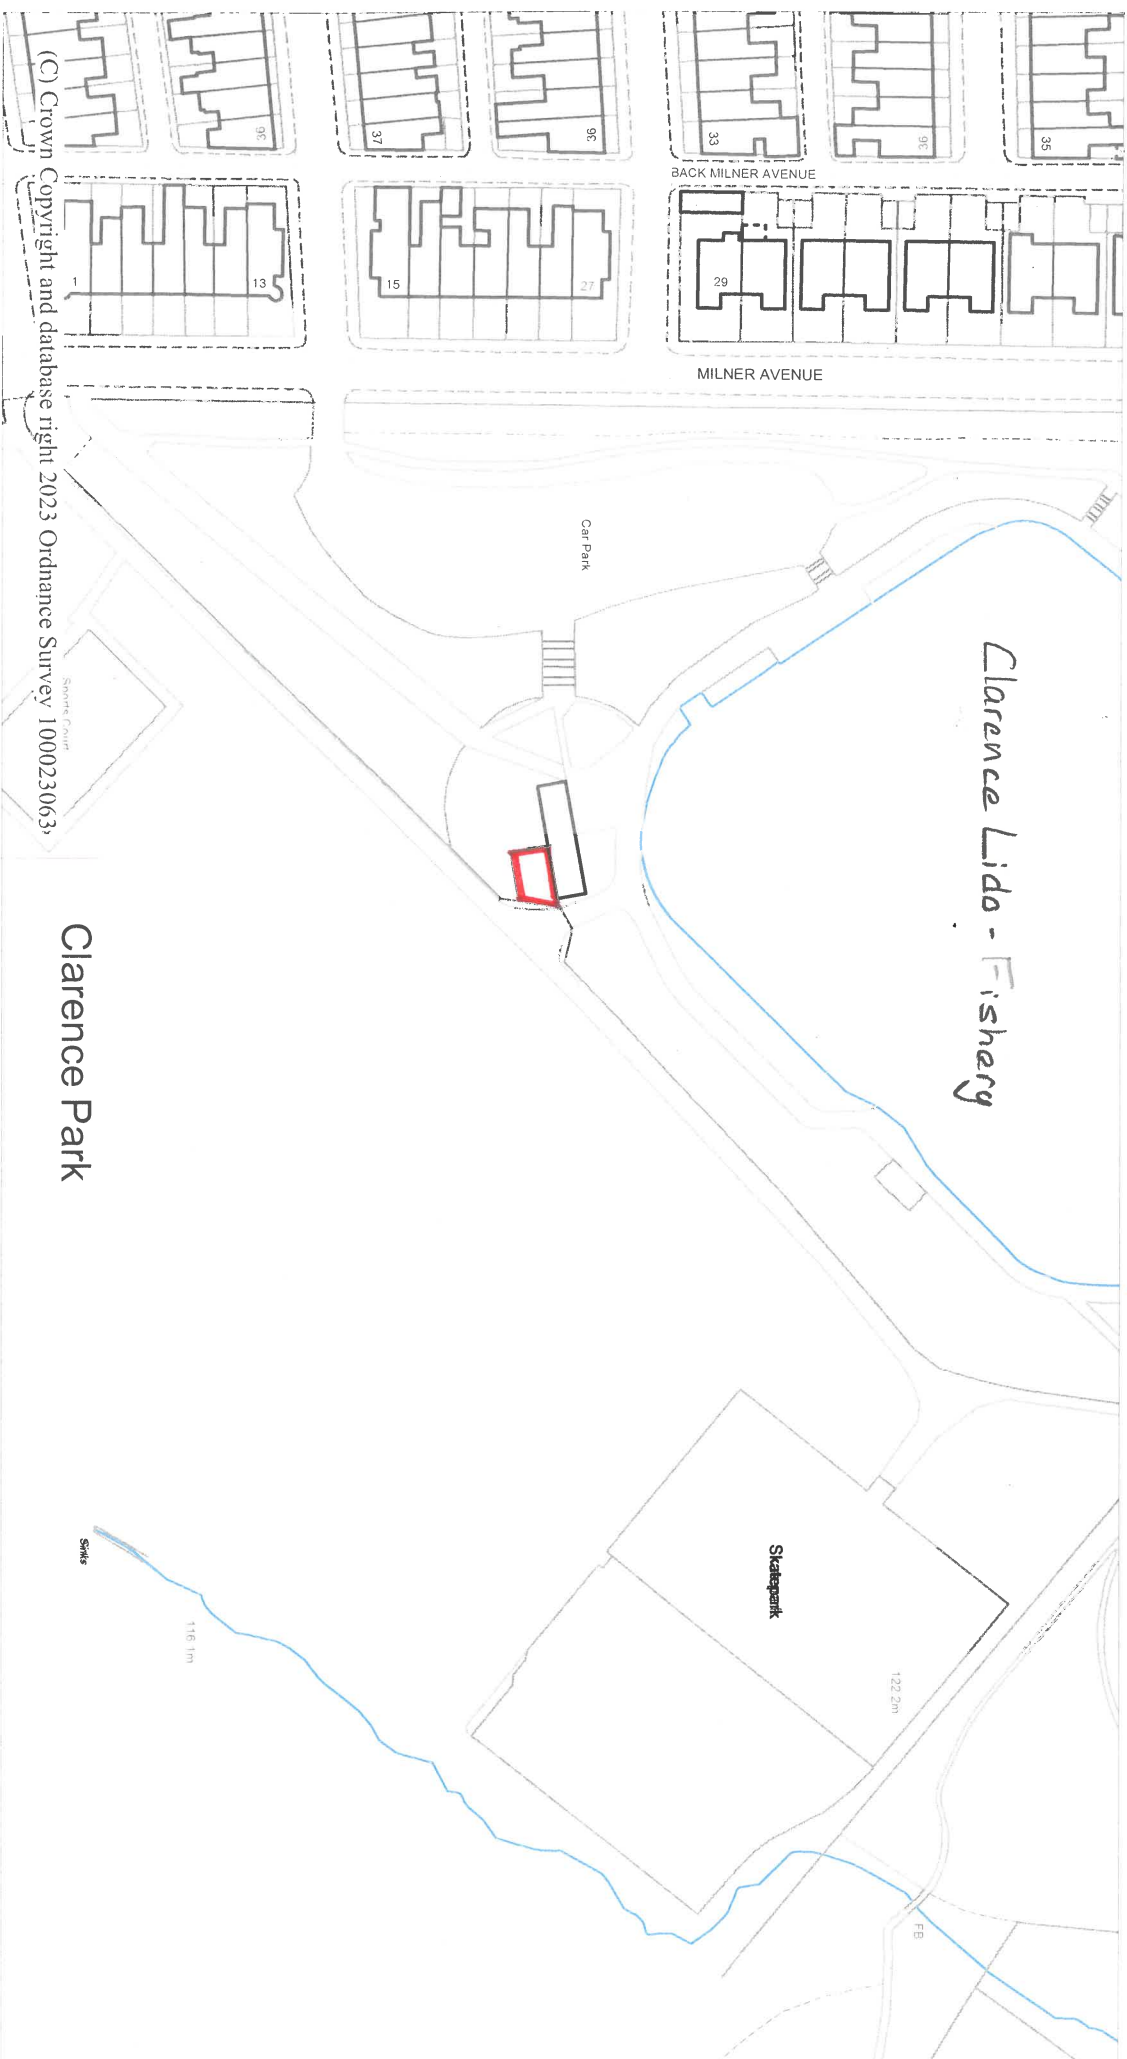

PLAN

Clarence Park, Milner Avenue, Bury, BL9 6NG

Siting of storage container to rear of existing building. For use by the angling club for storage of the equipment used as part of the junior coaching programme

LOCATION PLAN

DRAWN BY

1:1250 Kishington

DATE

MB
17/03/2023

Business, Growth & Infrastructure

Property Services & Asset Management

3 Knowsley Place
Duke Street, Bury, BL9 0EJ
Telephone 0161-253-5995

Bury
COUNCIL