



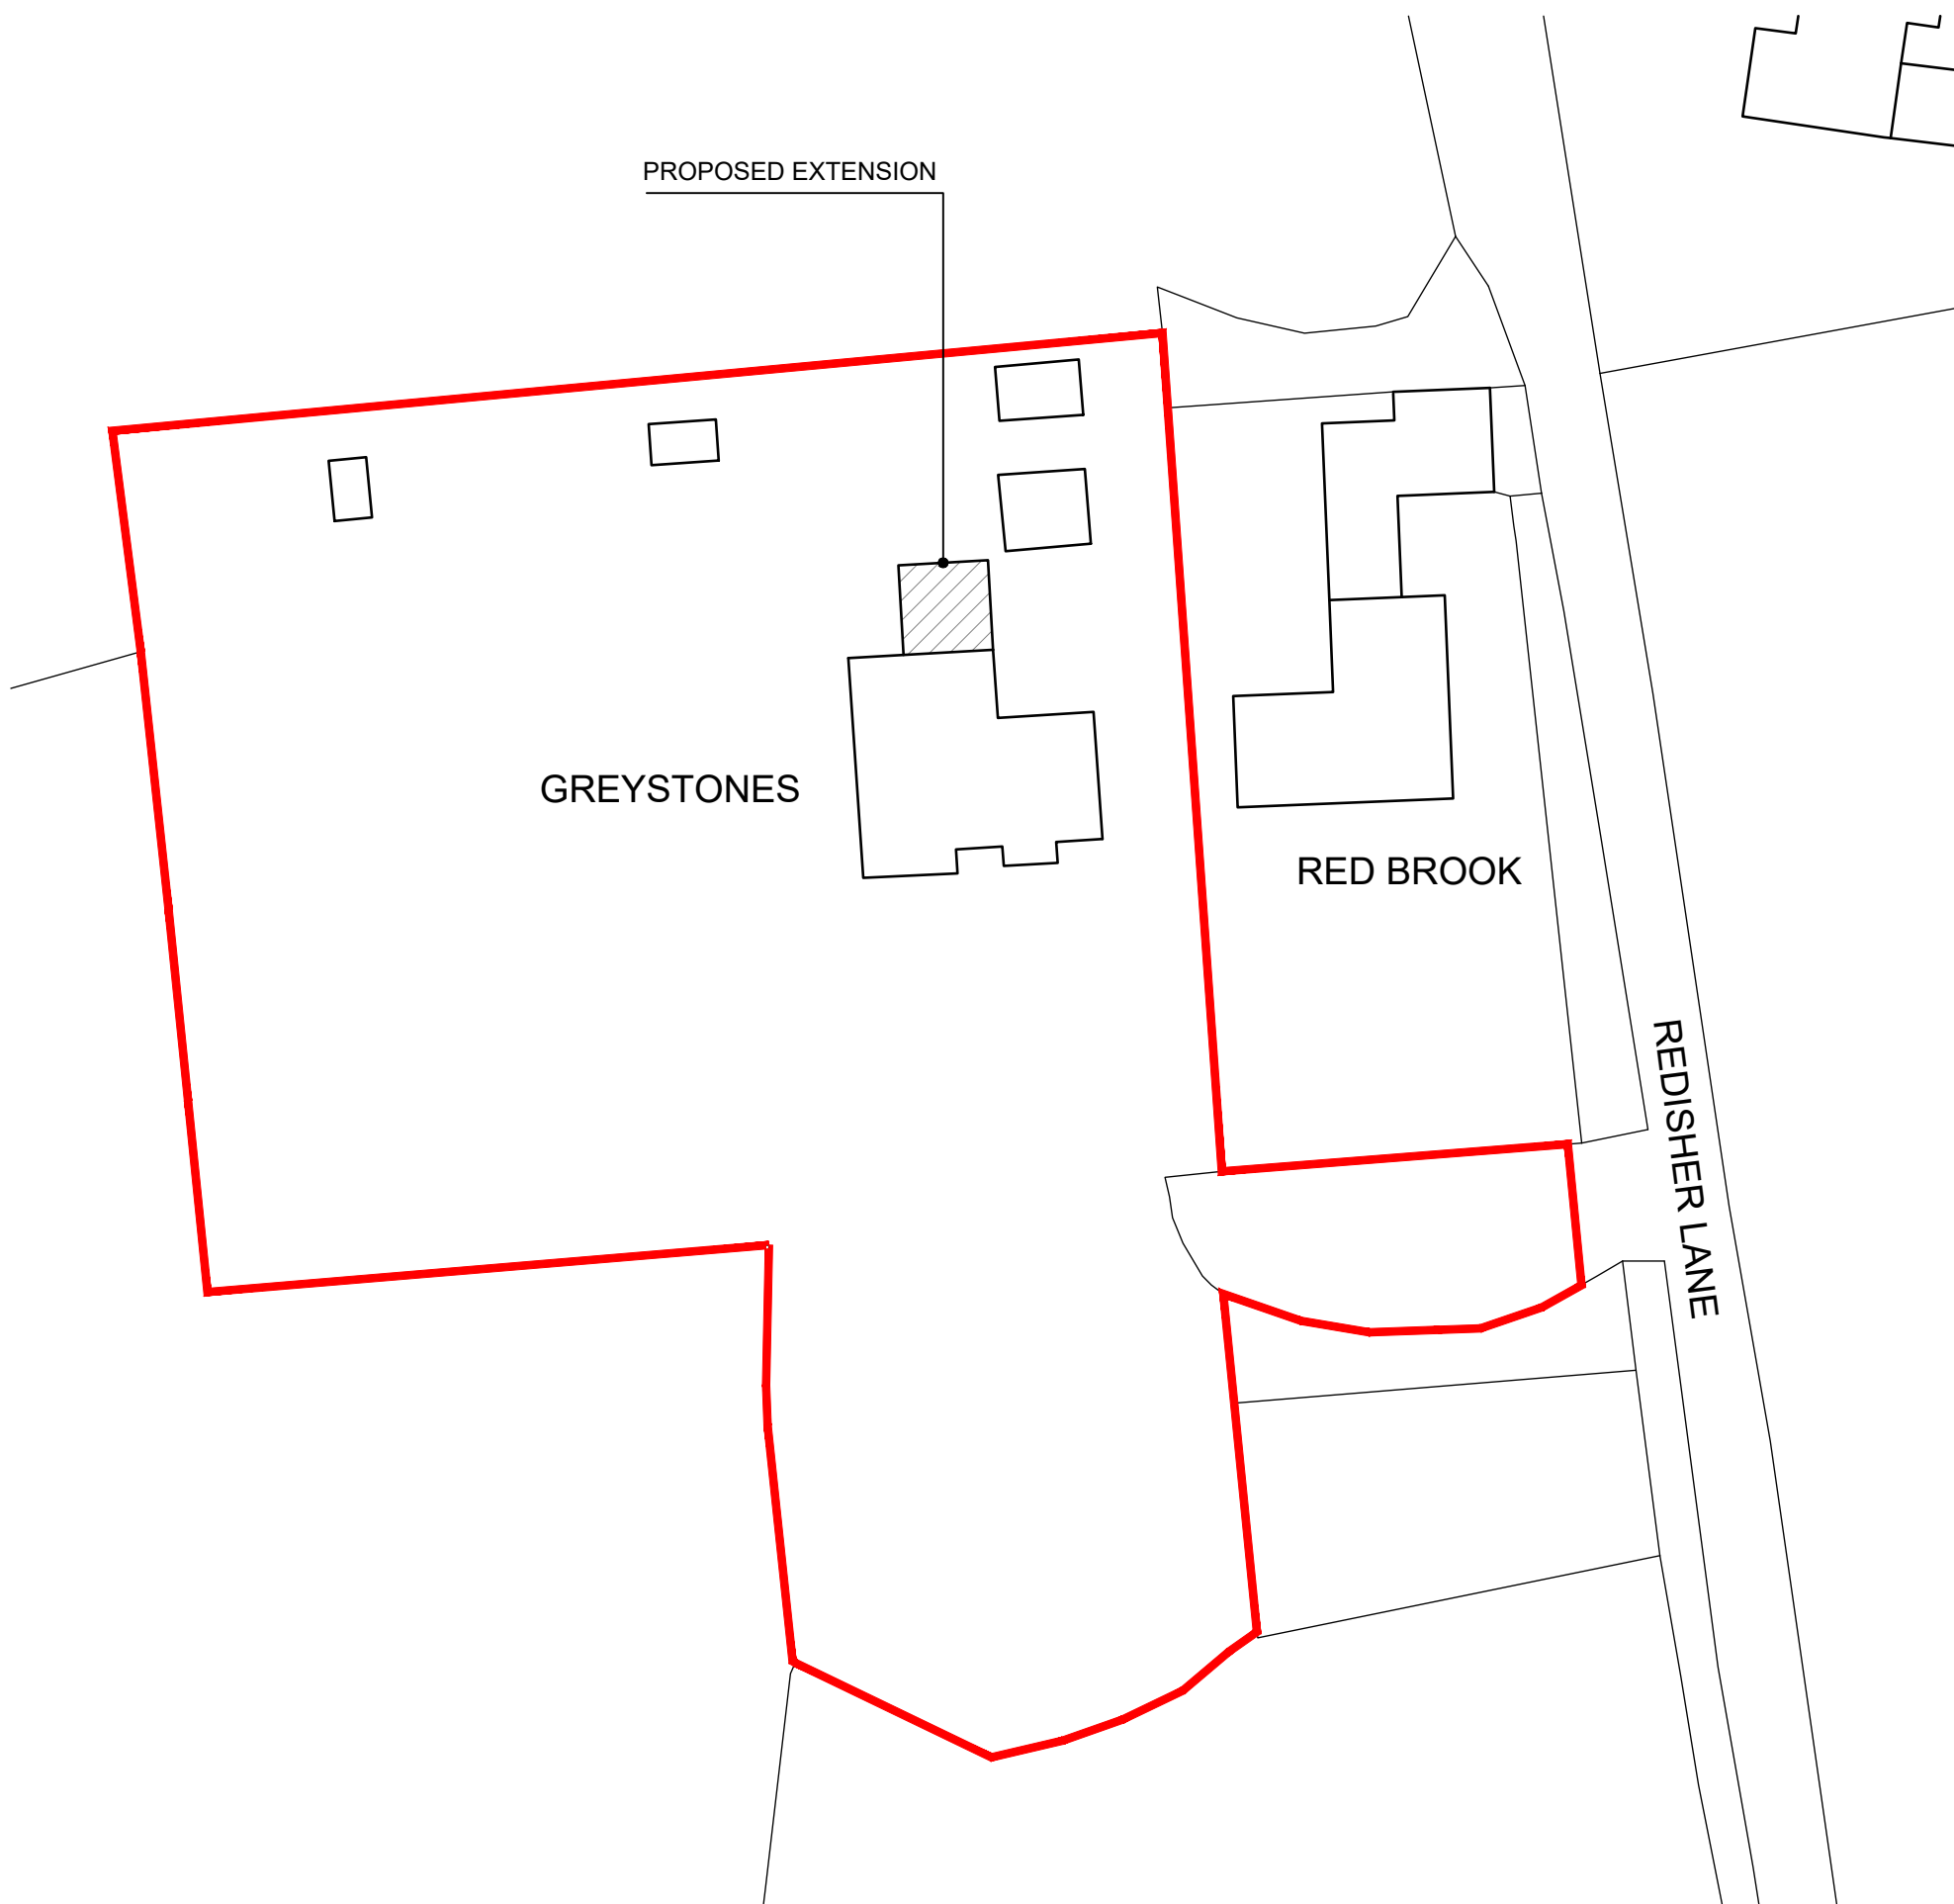


GREYSTONES

RED BROOK

REDISHER LANE

PROPOSED EXTENSION

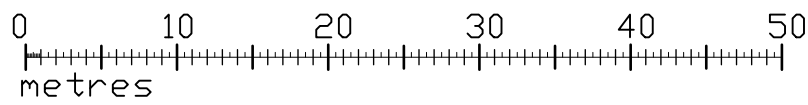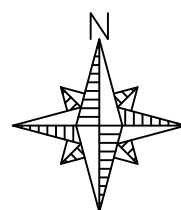

JOHN HOLT ARCHITECTS LTD.

SITE LOCATION PLAN

GREYSTONES, REDISHER LANE, BL8 4HX

SCALE: 1:500

17.477.BP

3 MANCHESTER ROAD BURY LANCASHIRE BL9 0DR
TELEPHONE: 0161 764 8314 E-MAIL: mail@holtarchitects.co.uk

DO NOT SCALE DRAWING