


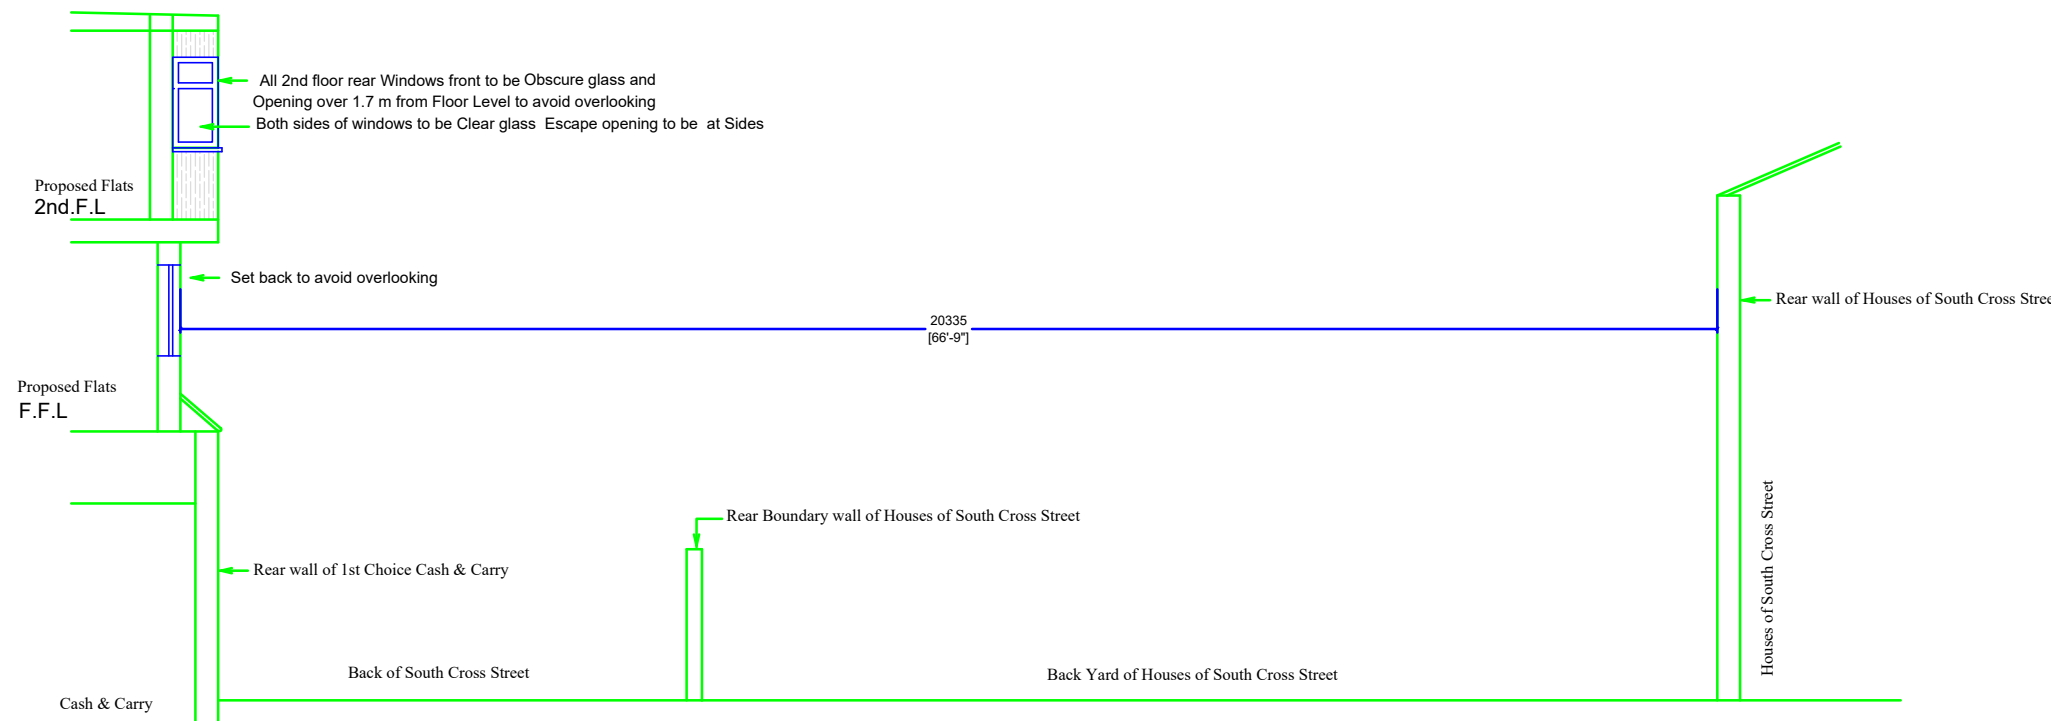

Proposed Section From Cash & Carry rear wall to South Cross street houses rear wall

IPS DESIGN		2 York Street Bury Lancashire BL9 7AR	
Proposed Section to provide overlooking information of Adil House Cook Street Bury BL9 0RP			
Scale :1 : 100 on A3		All Dimensions in Meters	
Ref.: IPS/R/2/BL90RP		Date : 19/12/2020	
SHT 7 of 7		Proposed	