
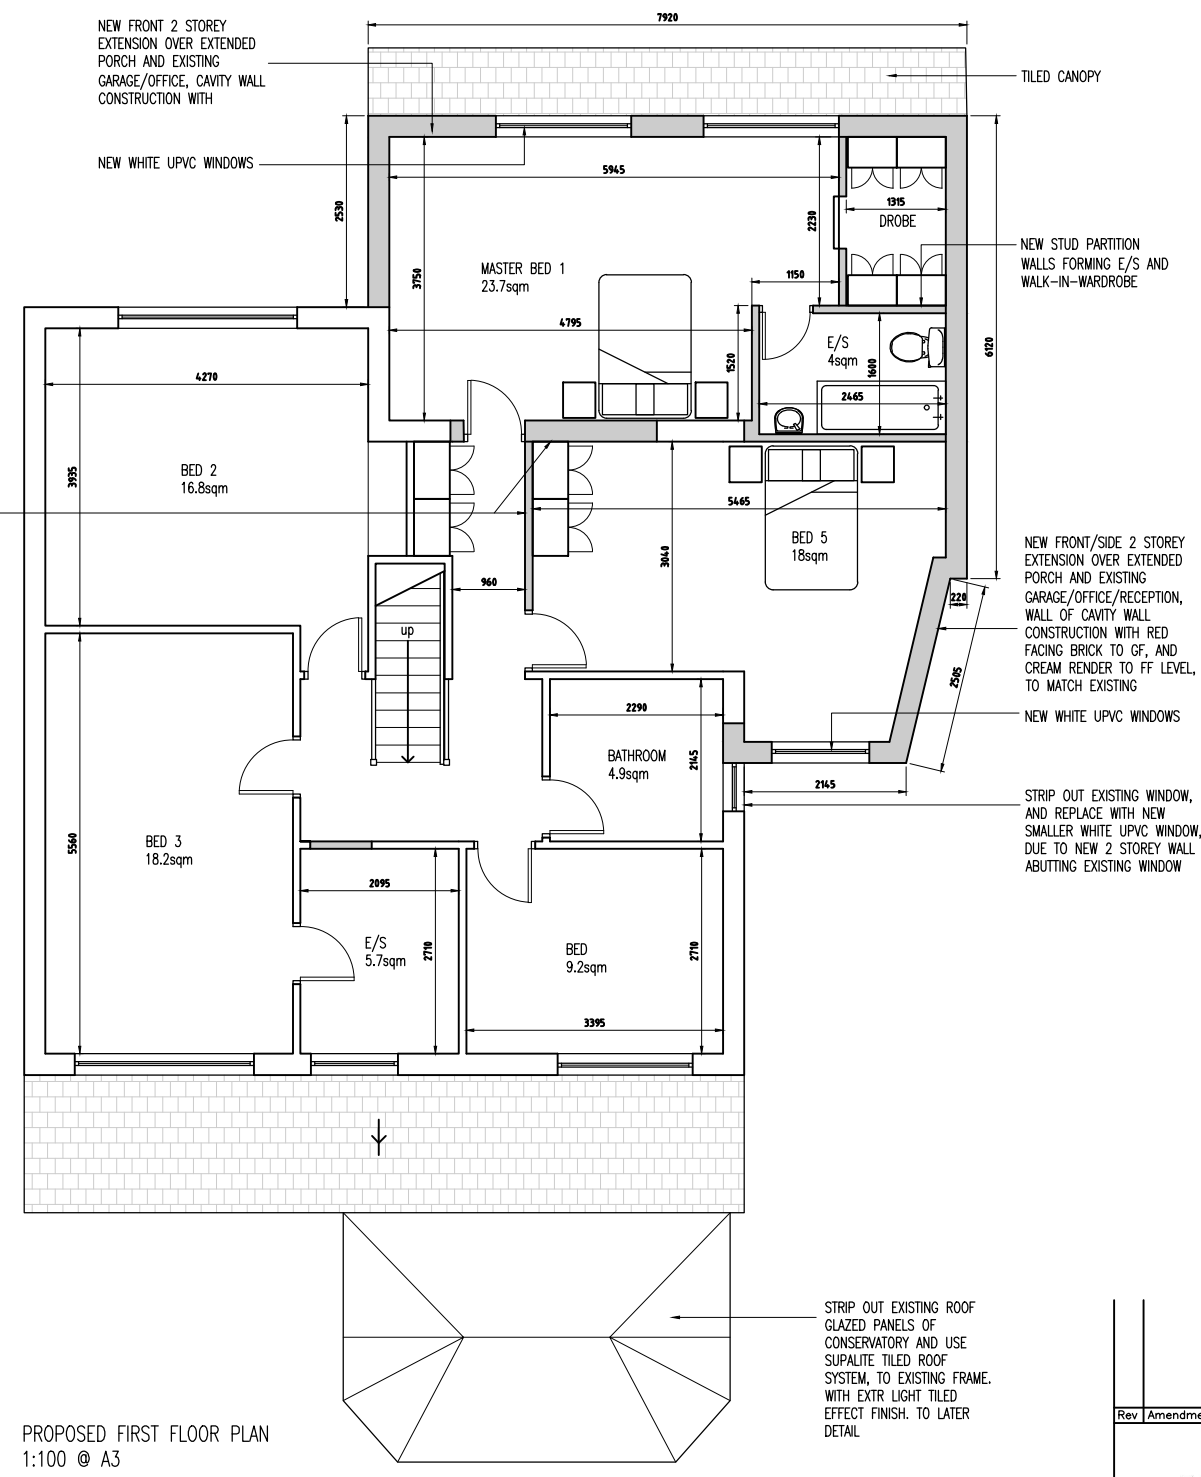


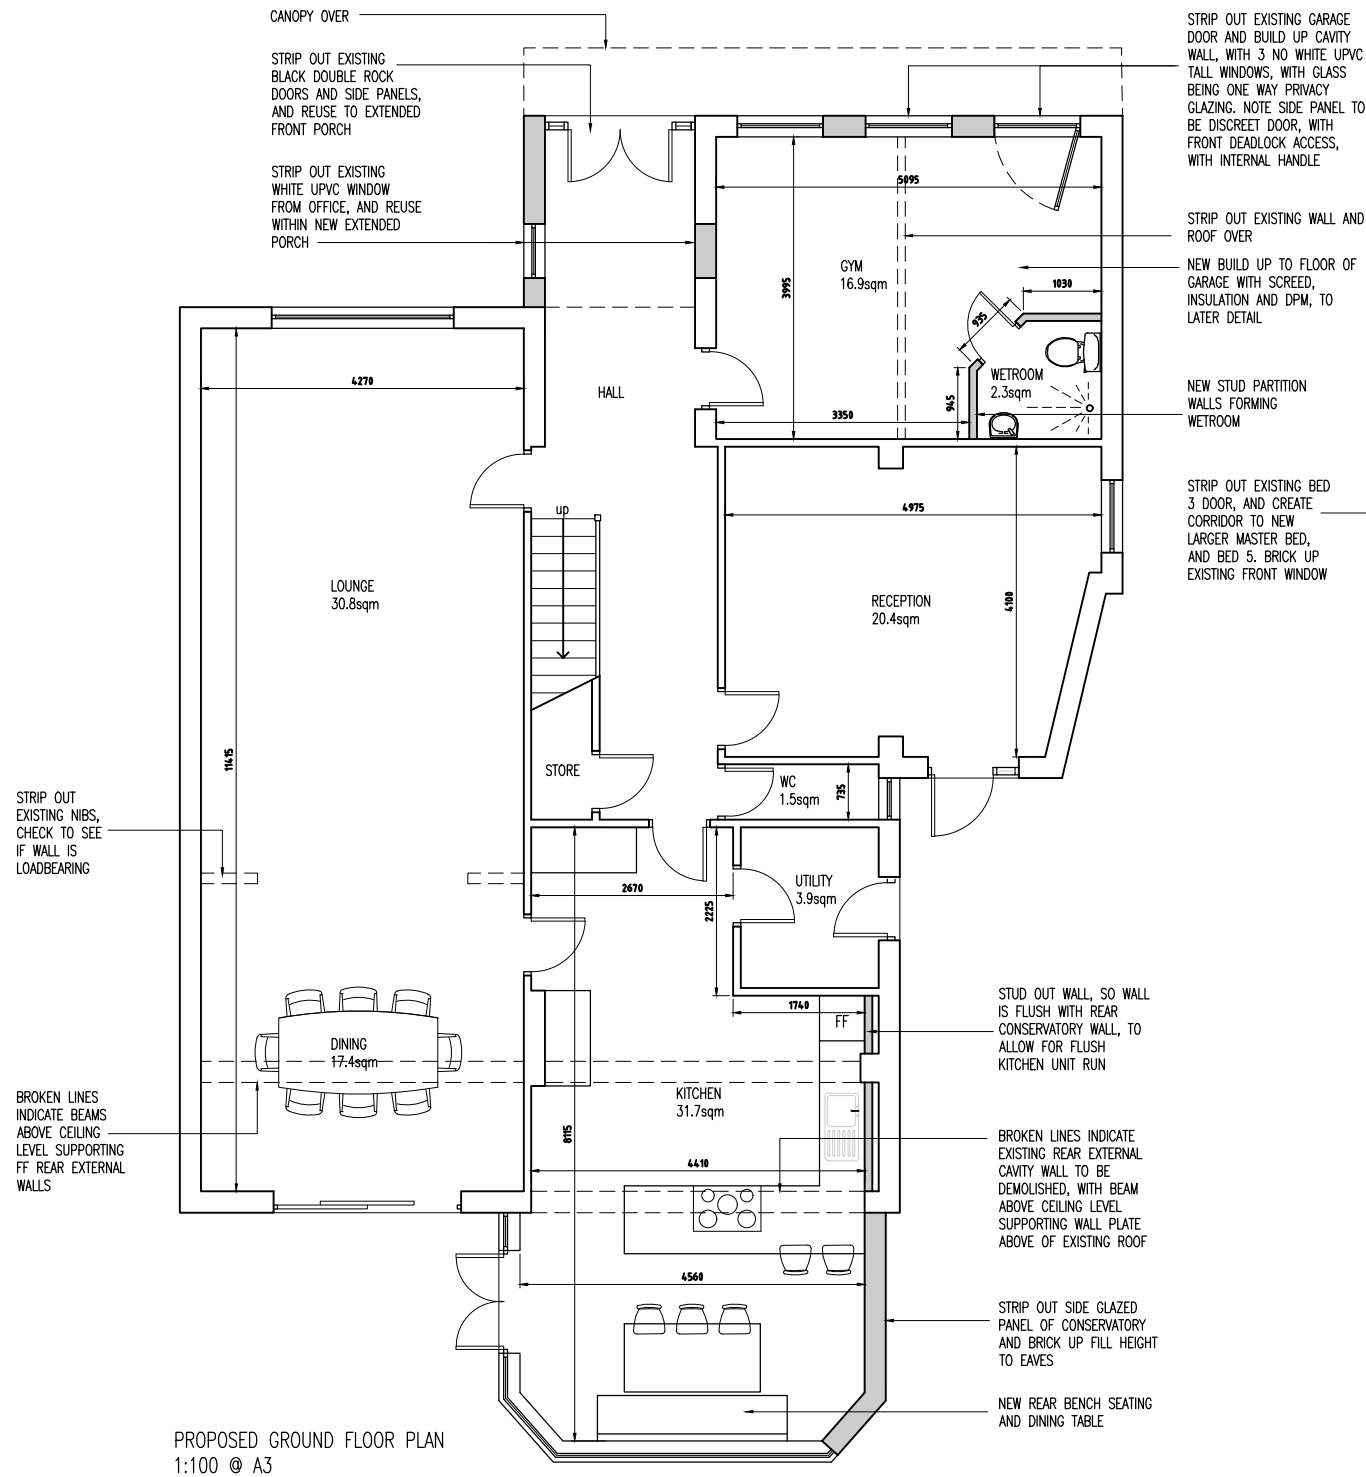

Rev	Amendments	Date	Ints
Mark Gordon Design + Associates			
Project 14 FAIRHAVEN AVENUE WHITEFIELD, M45 7QG			
Drawing Title PROPOSED PLAN LAYOUTS			
Drawn	TW	Checked	—
Date	NOV 2021	Scale	1 : 100
Drawing No.	14FA/203/PL	Rev.	