


GKHare & Hounds Bury BL0 9RY

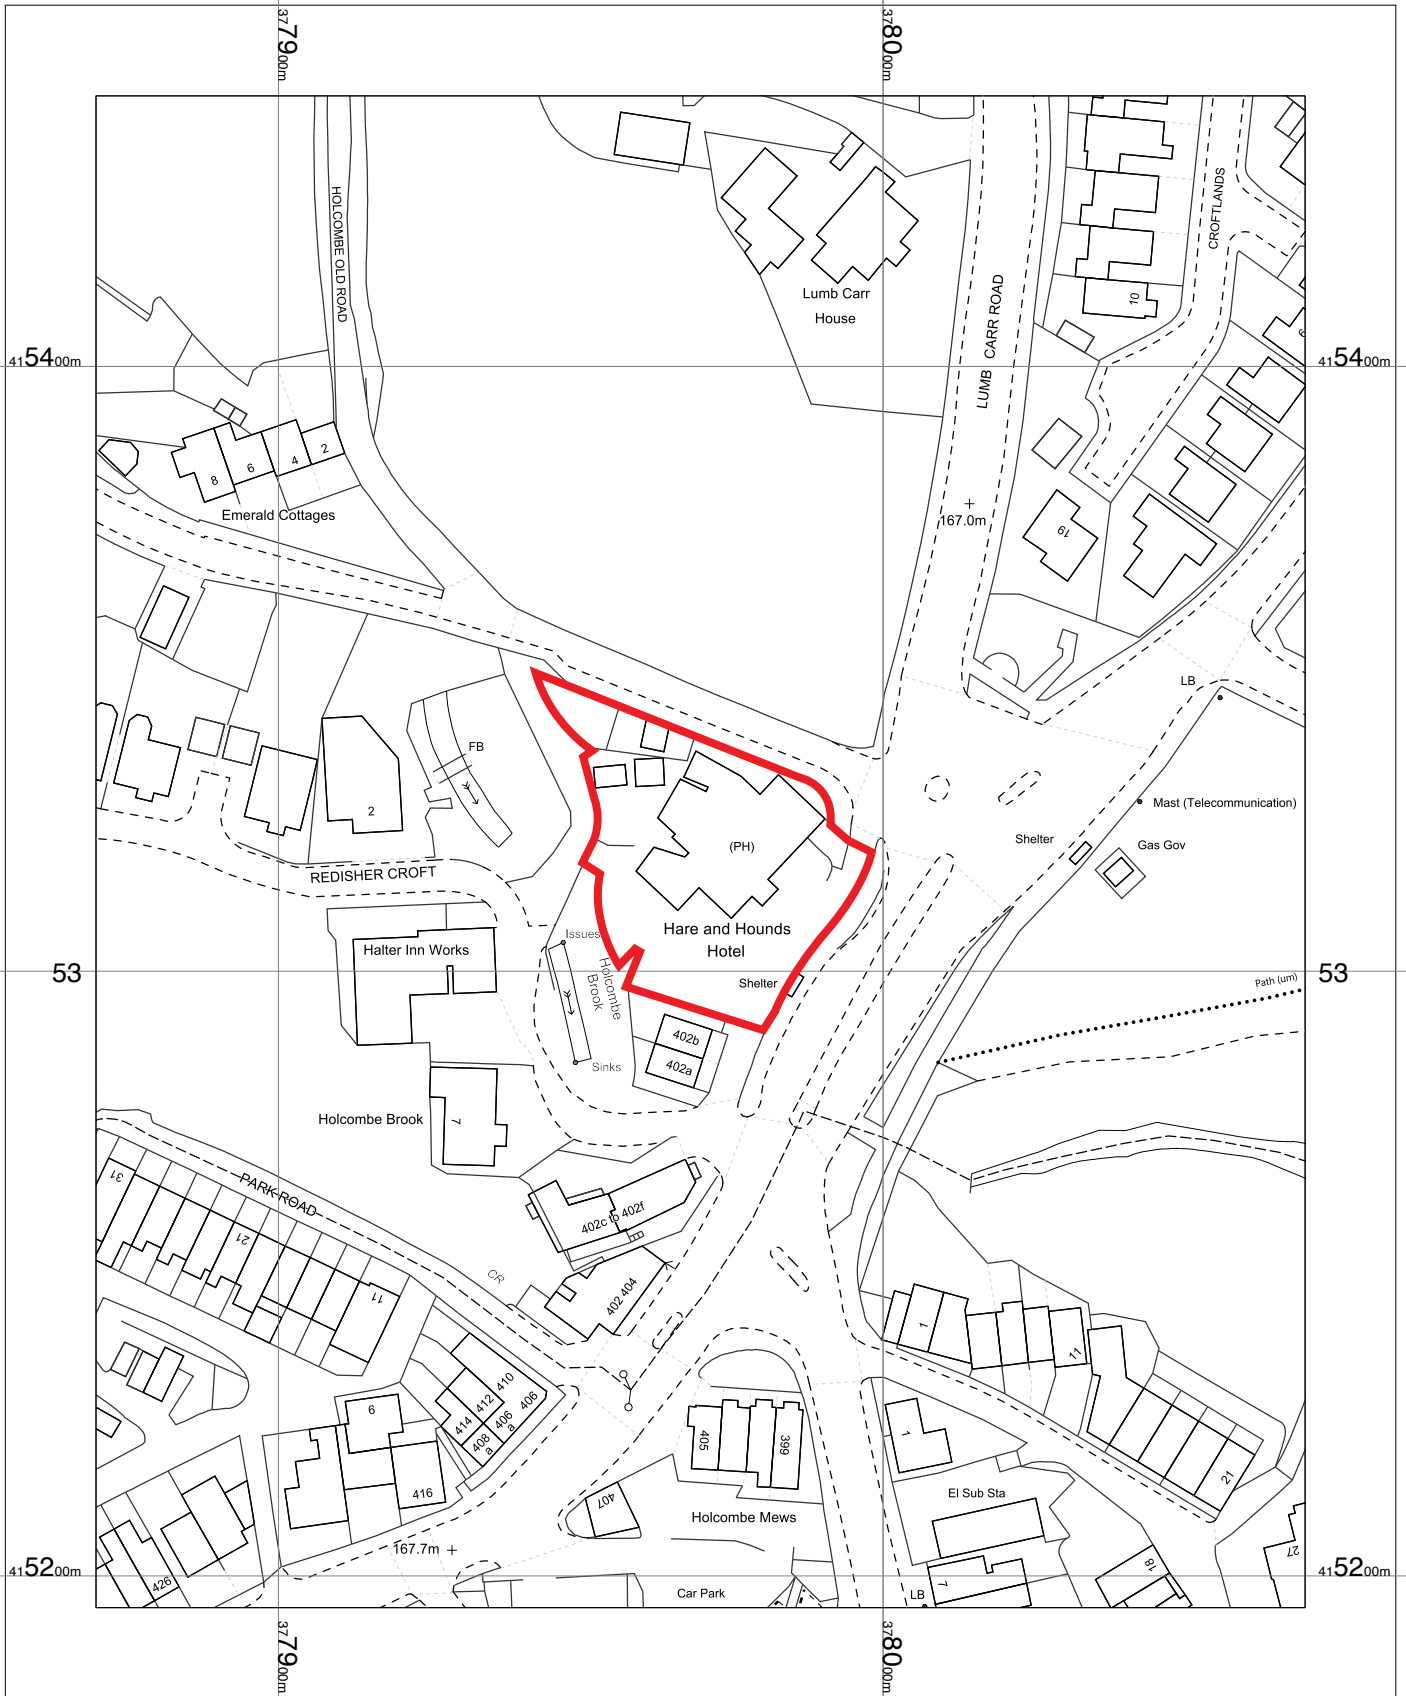

OSMasterMap 1250/2500/10000 scale
Wednesday, December 11, 2024, ID: CM-01198765
www.centremapslive.co.uk

1:1250 scale print at A4, Centre: 377970 E, 415320 N

©Crown Copyright Ordnance Survey. Licence no.
AC0000849896

