


NEW HALL ROAD

TARMAC FOOTWAY TO BE RECONSTRUCTED TO FORM DRIVE CROSSING INACCORDANCE WITH BURY'S HIGHWAY SPECIFIATION AND TO THE SATISFACTION OF THE HIGHWAY AUTHORITY

DROPPED KERBS TO BE EXTENDED

ACO DRAIN TO EXTG. GULLY

ALL HIGHWAY WORKS TO BE UNDERTAKEN BY APPROVED CONTRACTOR AND AS PER BURY HIGHWAY'S S278 SPECIFICATION

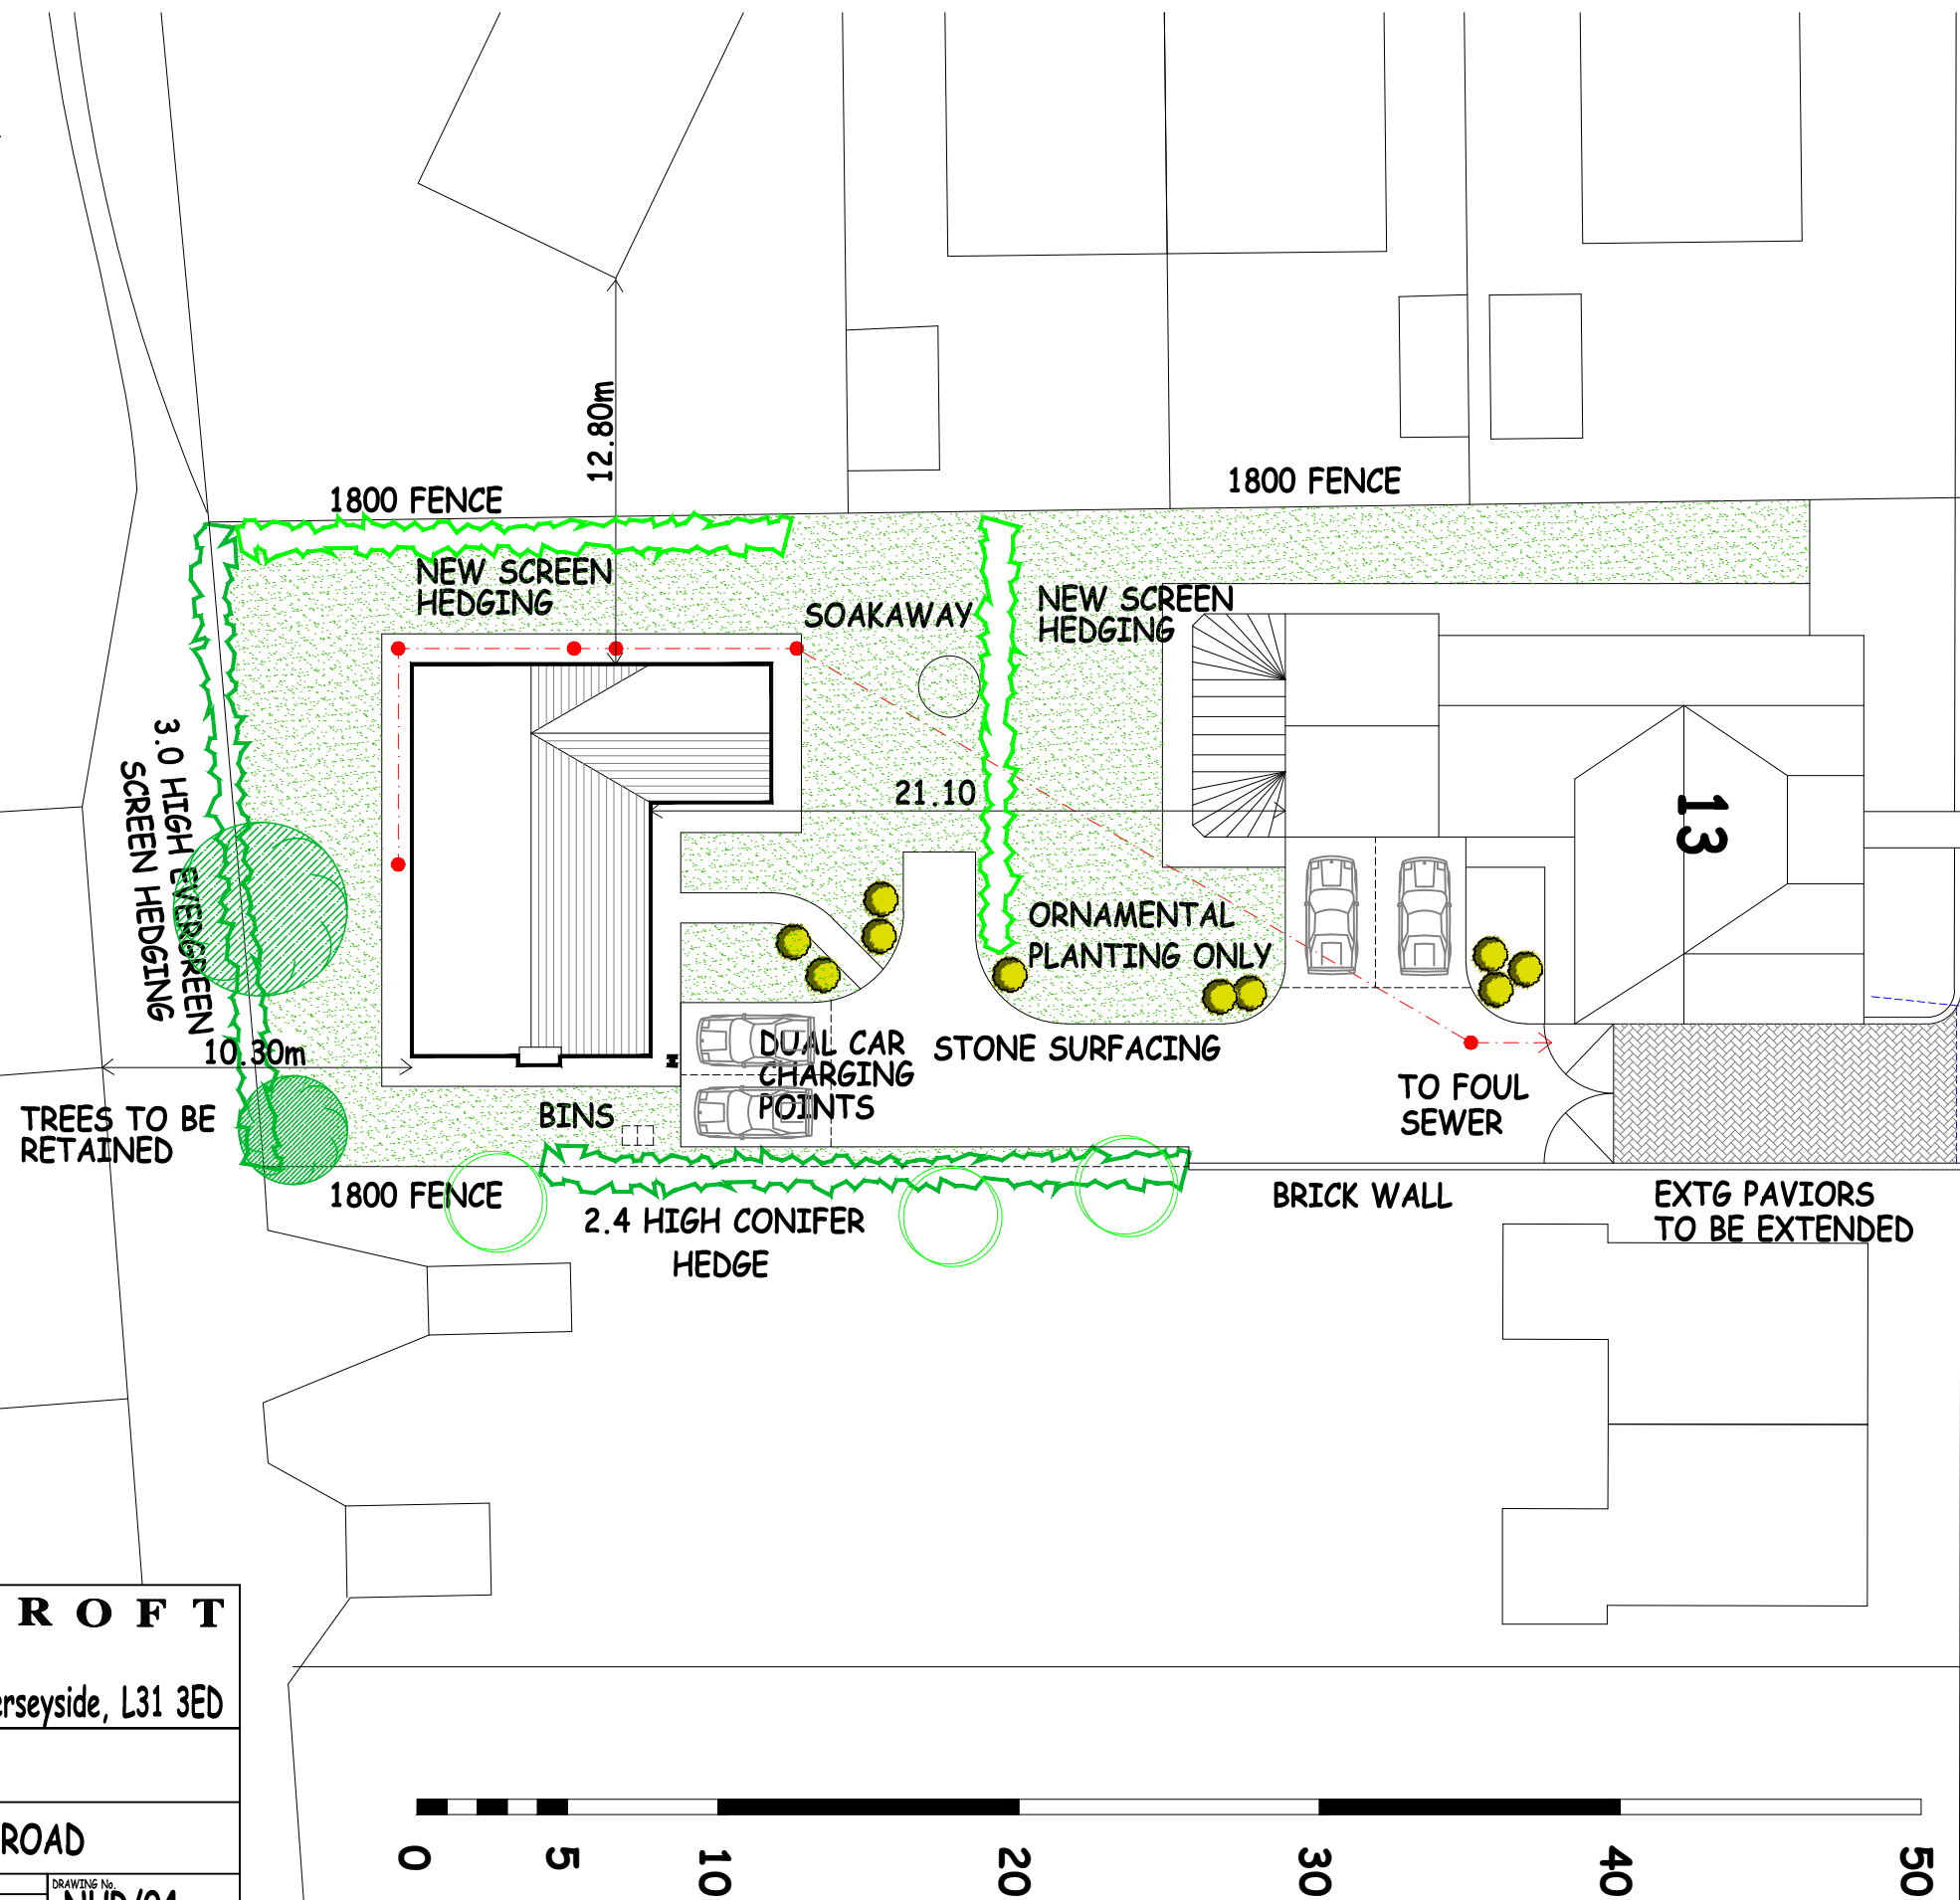

TREES TO BE RETAINED

Paper A3

BRIARCROFT	
Projects	
81 Hall Lane, Maghull, Merseyside, L31 3ED	
DRAWING	
SITE LAYOUT	
PROJECT	
13 NEW HALL ROAD	
SCALE 1/250	DRAWING No.
DATE AUGUST 2022	NHR/04
DRAWN	REV. A B C