



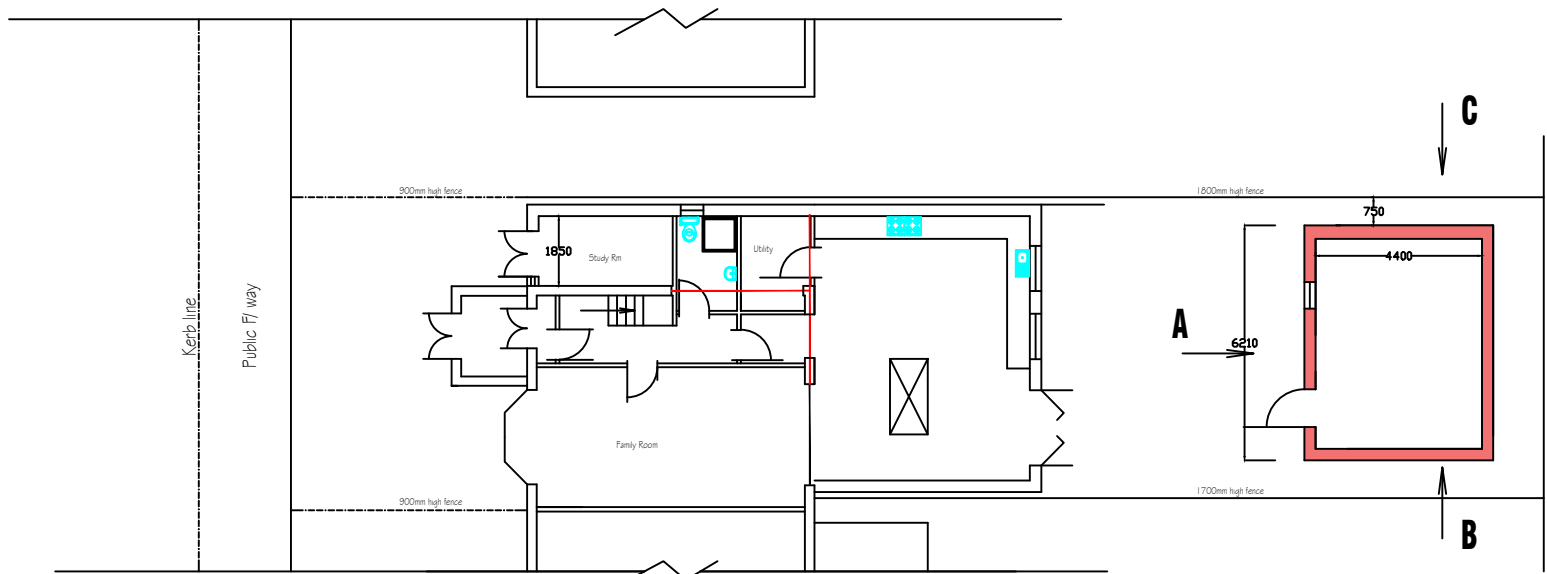


Proposed Plan


The builder must check the site and the approved drawings before commencing the works and must take any working measurements as necessary. Any discrepancy in the drawing must be reported to the client .

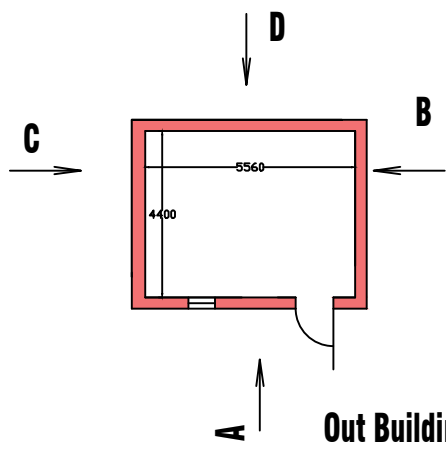


Out Building Plan

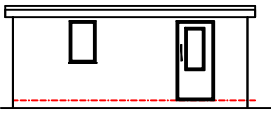


Elevation A

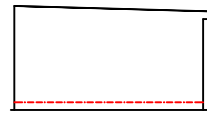

Elevation B

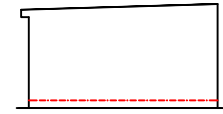

Elevation C

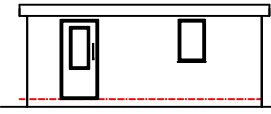

Elevation D

REVISION				initial	
no.	date	description			
A	18.10.24	Planning			
H S H Engineering Design Services Ltd 428 Cheetham Hill Road Cheetham Manchester M8 9LE. UK 01617956385,07940197 333					
project title		Proposed construction of an out building at the rear of the garden .			
client		Mr Sandeep Kumar Mrs Seema Rani			
dwg. title		Proposed Out Building			
dwg.no.		sheet no.	scale.	job no.	
03A			1:200 @ A3		
52 Oaklane Whitefield M45 8ET					
drawn by.		checked by.	approved by.	date	
TZ				June 2021	