


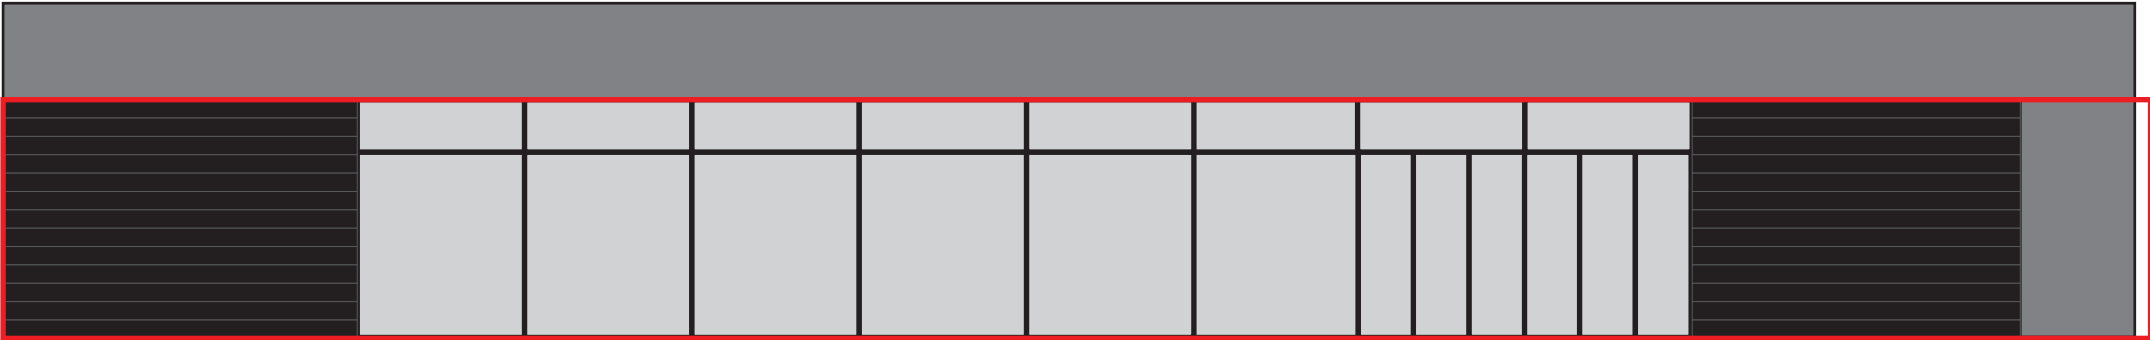

ELEVATION B



ELEVATION A



EXISTING
THE FIREPIT
BURY
Signage Drawings
Scale 1:100
Date 13/08/24
Drawing Type Proposal
Drawn by KL
Revision -