


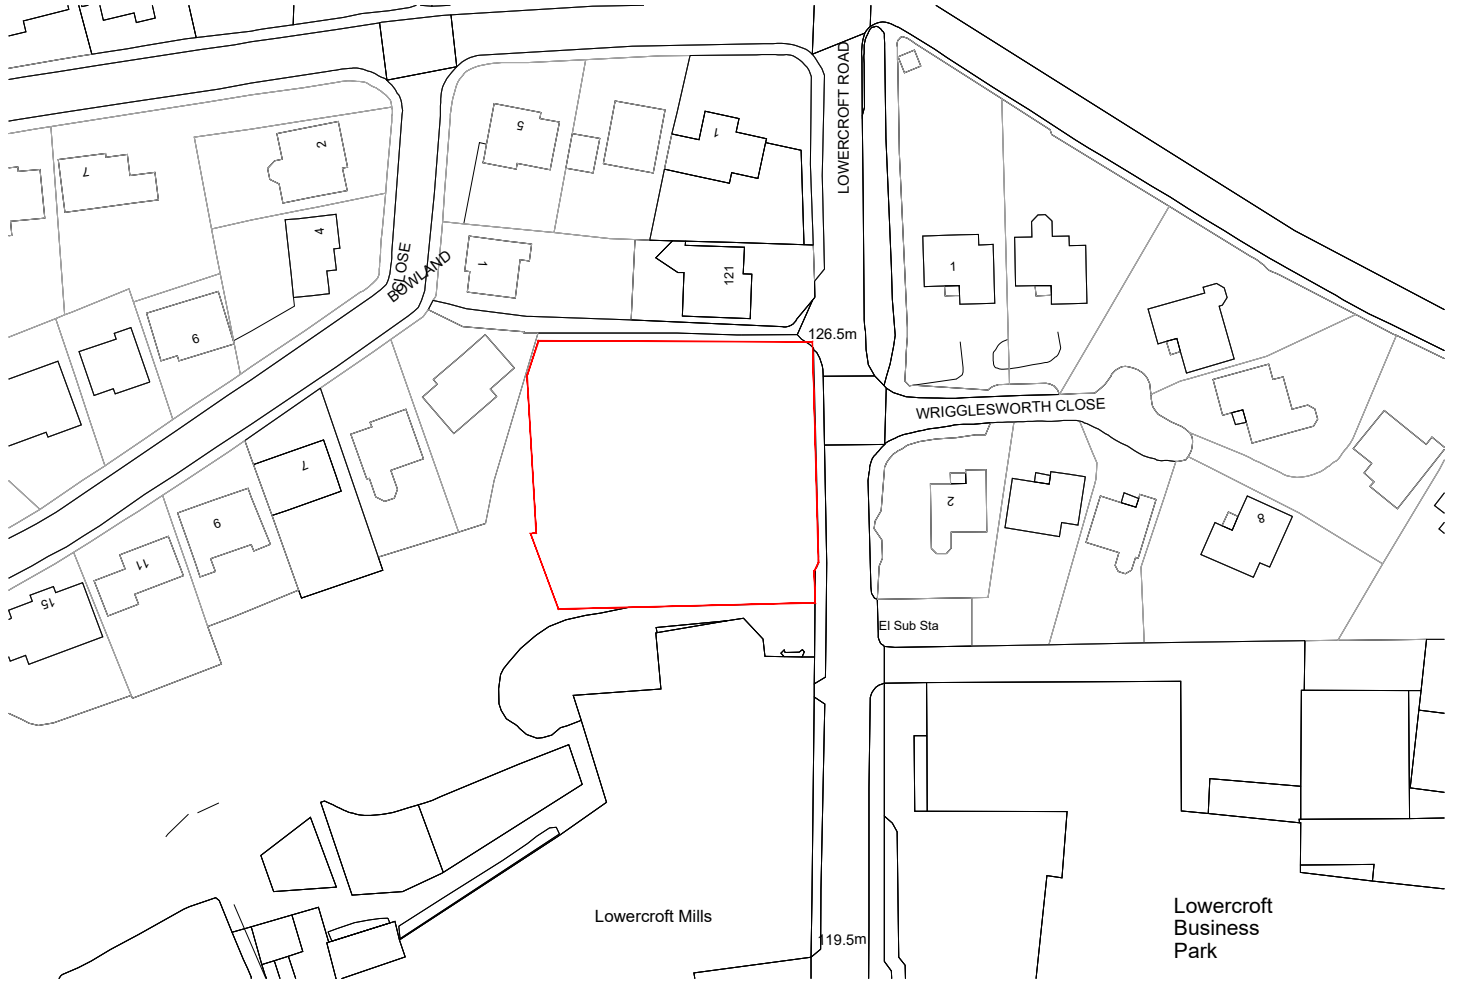

ReQuestAPIan
Map number: TQRQM22215153643792
Title: HJK
Map Produced for HJK
© Crown copyright and database rights 2022 OS 100042196
Project ID:
Date of Purchase: 01-08-2022
1 Years subscription from 01-08-2022 for 1 workstation.



PROJECT			
Land At Lowercroft			
TITLE			
location plan			
SCALE	1:1250	@ A4	DATE
			05/05/22
DRAWING NO.		REVISION	
TX-LC-LP			
DRAWN BY		CHECKED BY	
PURPOSE OF ISSUE			
☒ PLANNING	☐ BUILDING REGS	☐ TENDER	
☐ APPROVAL	☐ COMMENT	☐ CONSTRUCTION	
BELMONT HOUSE 2 DALTON COURT COMMERCIAL ROAD DARWIN BB3 0DG			