



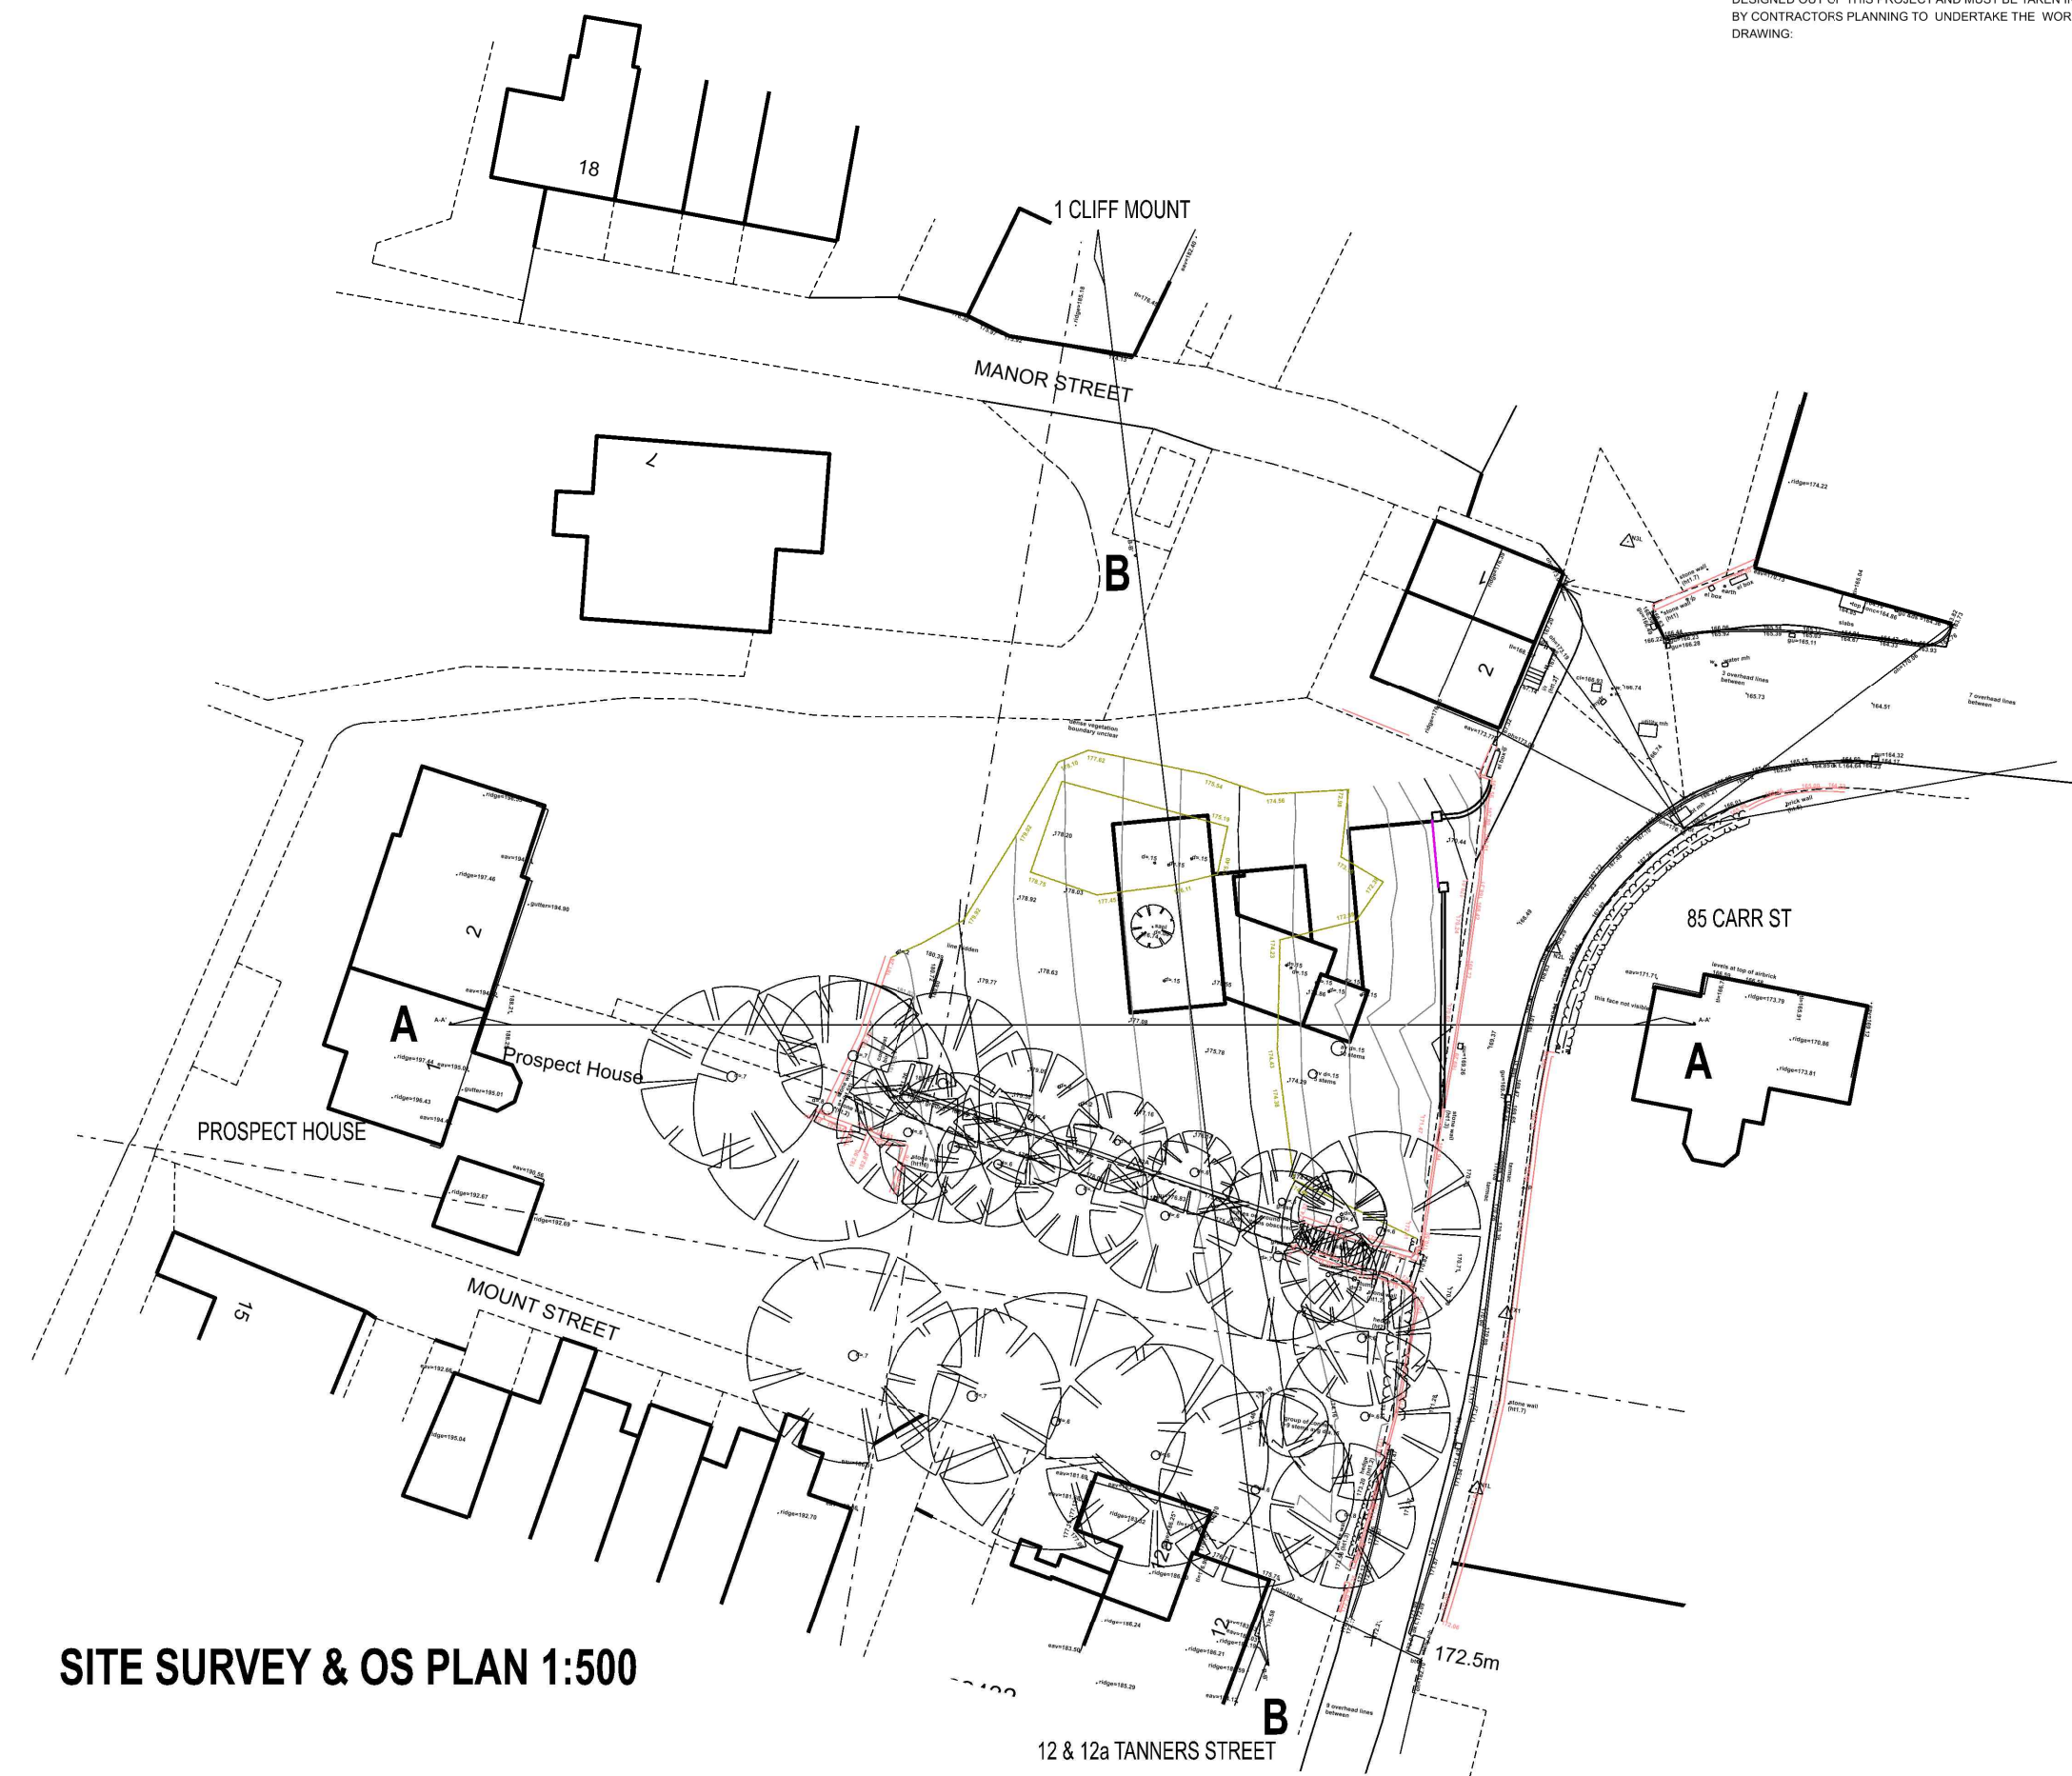

SITE SURVEY & OS PLAN 1:500

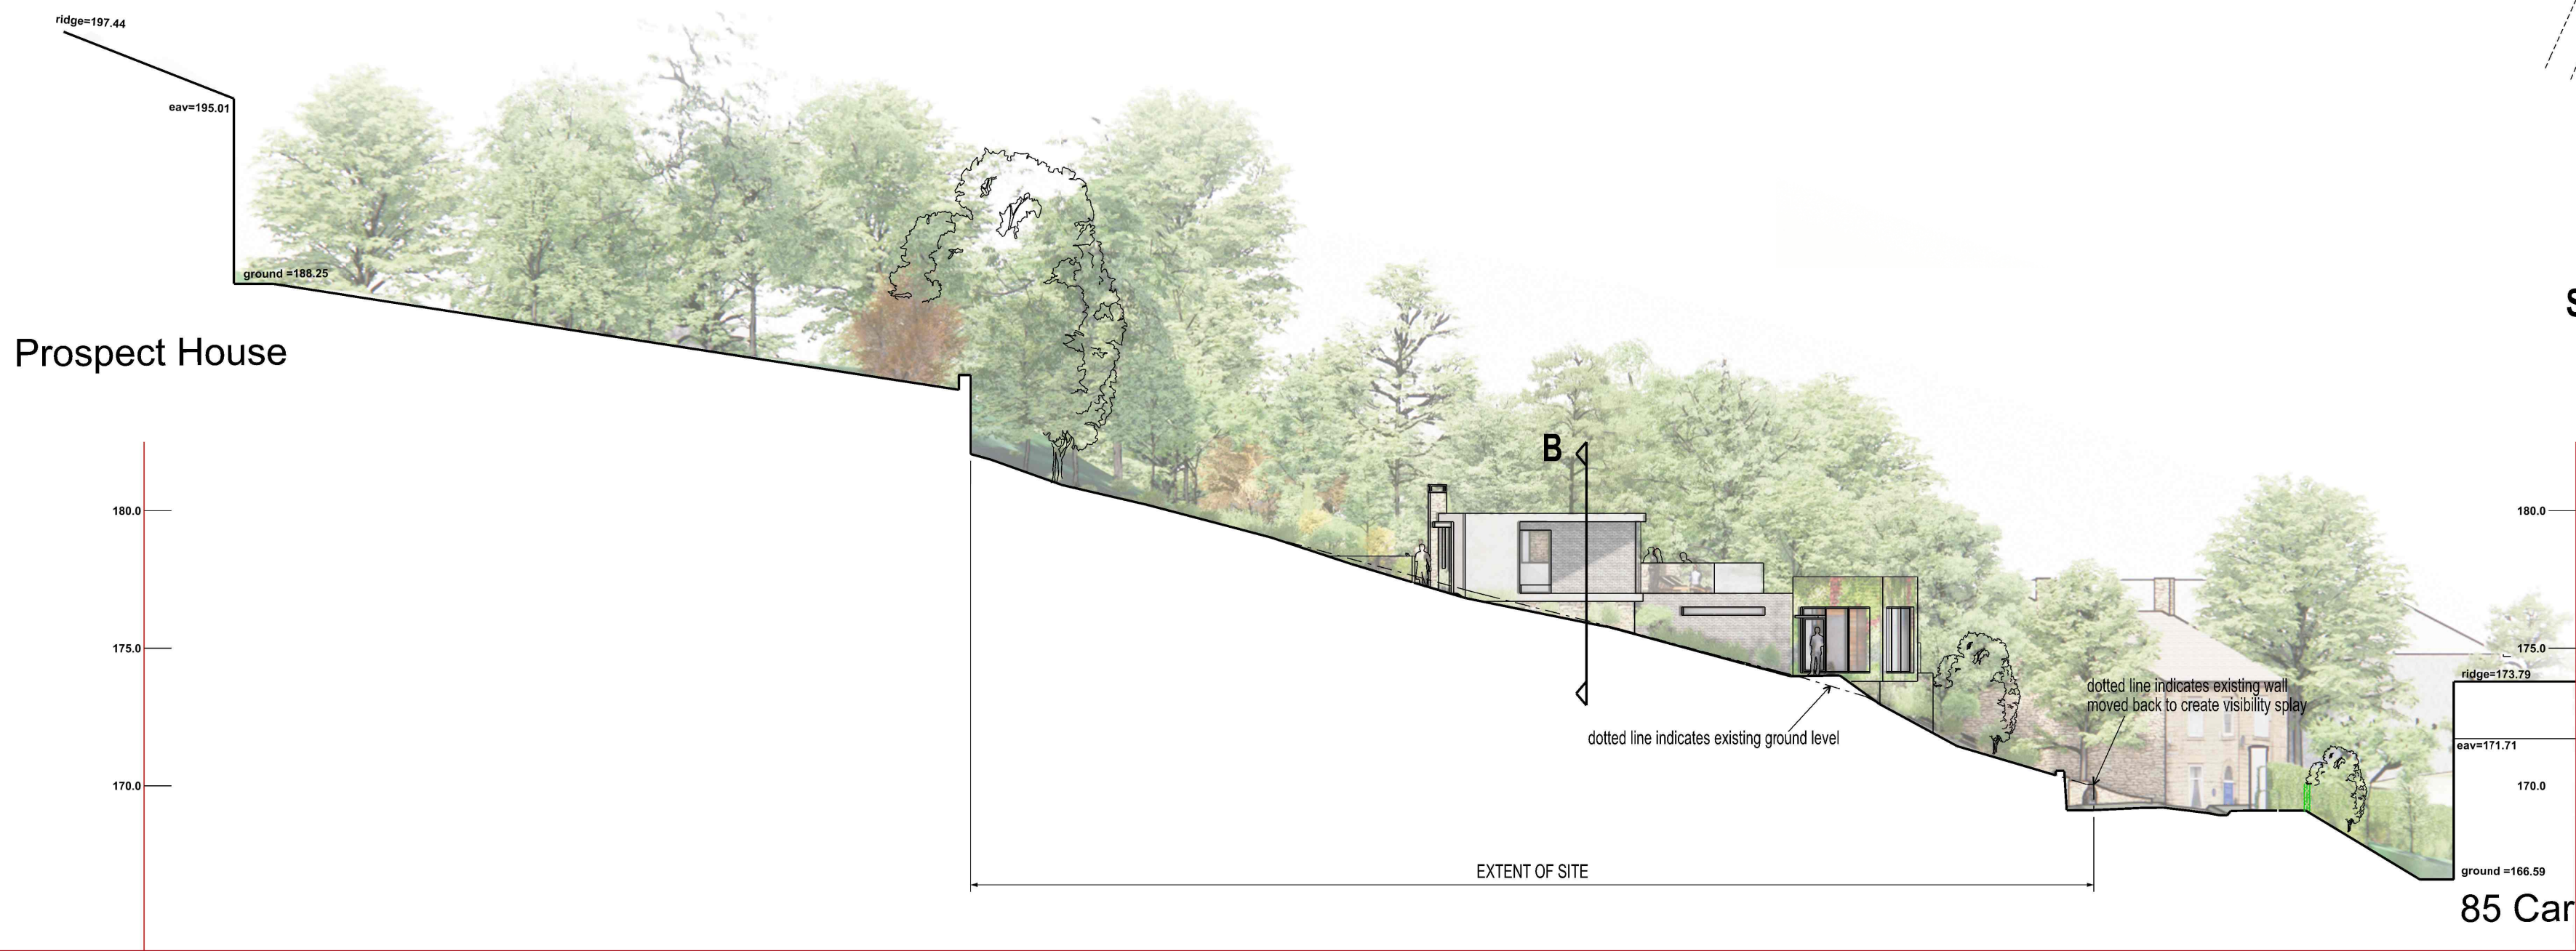

Prospect House

85 Carr Street

SECTION A-A



12 & 12a Tanners Street

MANOR STREET

SECTION B-B

REV. A.03.12.20	GENERAL UPDATE	SPL
REV.	DATE	NOTES

CLIENT / PROJECT	BLAKEMAN DESIGN & BUILD
TANNERS STREET	
RAMSBOTTOM	
DRAWING TITLE	PROPOSED SITE SECTIONS

STATUS	PLANNING
--------	----------

DATE	DRAWN	SCALE @ A1
JULY 20	RSL	1:200

PROJECT NUMBER	UNIT / BLOCK	CI / SPS CODE	TYPE A NUMBER	REVISION LETTER
----------------	--------------	---------------	---------------	-----------------

DRAWING NO.	10877	S05	A
-------------	-------	-----	---

Site Location Plans	L	GA Plans	P	Elevations	Rev. Colour	E
Sections	S	Details	D			C

THE RATCLIFFE GROVES PARTNERSHIP

MANCHESTER
105 MANCHESTER ROAD
BURY LANCASHIRE, BL9 6TD
T: 0161 797 6000 E: manchester@rgp.co.uk
www.rgp.co.uk

LONDON
19 BEDFORD ROW
LONDON WC1R 4EJ
T: 020 7600 6656 E: london@rgp.co.uk

