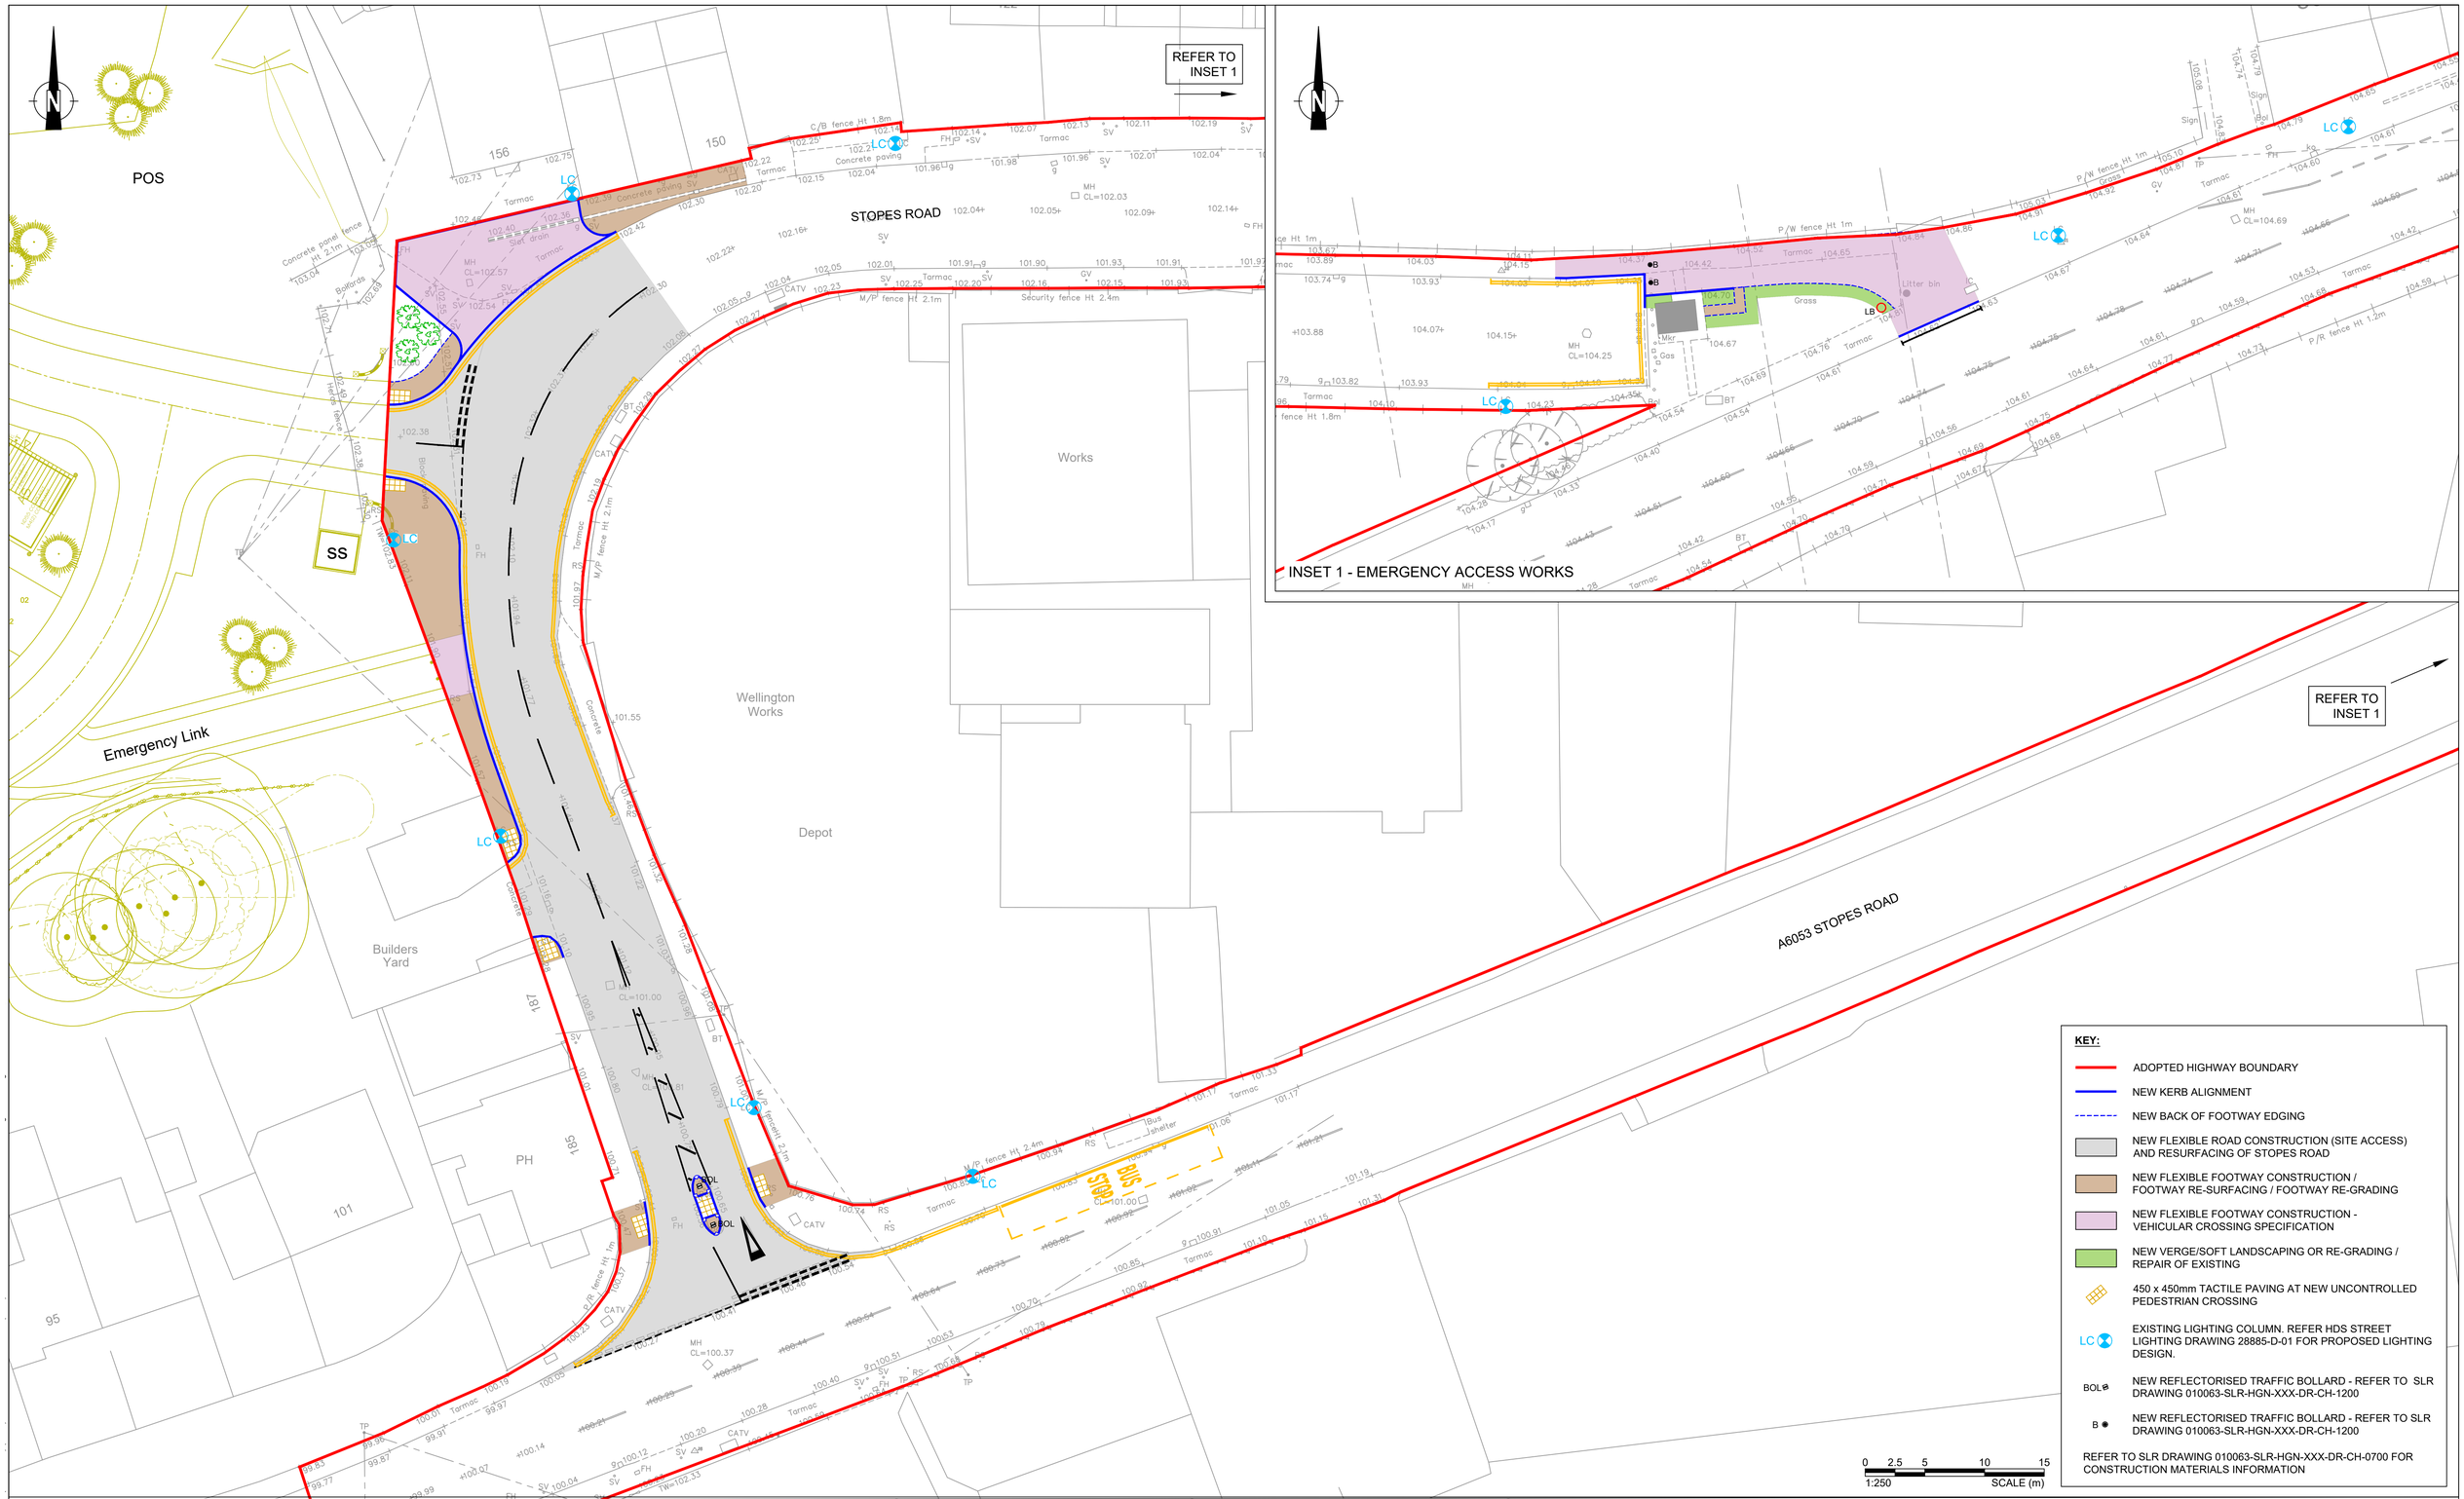


SLR

www.slrconsulting.com

Client: TAYLOR WIMPEY (MANCHESTER)

Project: SECTION 278 HIGHWAY WORKS
STOPES ROAD, RADCLIFFE

Drawing Status & Suitability Code: FOR REVIEW & COMMENT S3

Designed	Drawn	Checked	Authorised
IW	IW	NM	NM
Date 11.06.25	Date 11.06.25	Date 11.06.25	Date 11.06.25

Drawing Title: LEGAL PLAN

Drawing Number: 010063-SLR-HGN-XXX-DR-CH-0103

Rev: P01

Scale: 1:250 @ A1

SLR Project No.: 432.010063.00001

Rev	Amendments	Date	By	Chk	Auth
P01	FIRST ISSUE	11.06.25	IW	NM	NM

Rev	Amendments	Date	By	Chk	Auth

NOTES: