



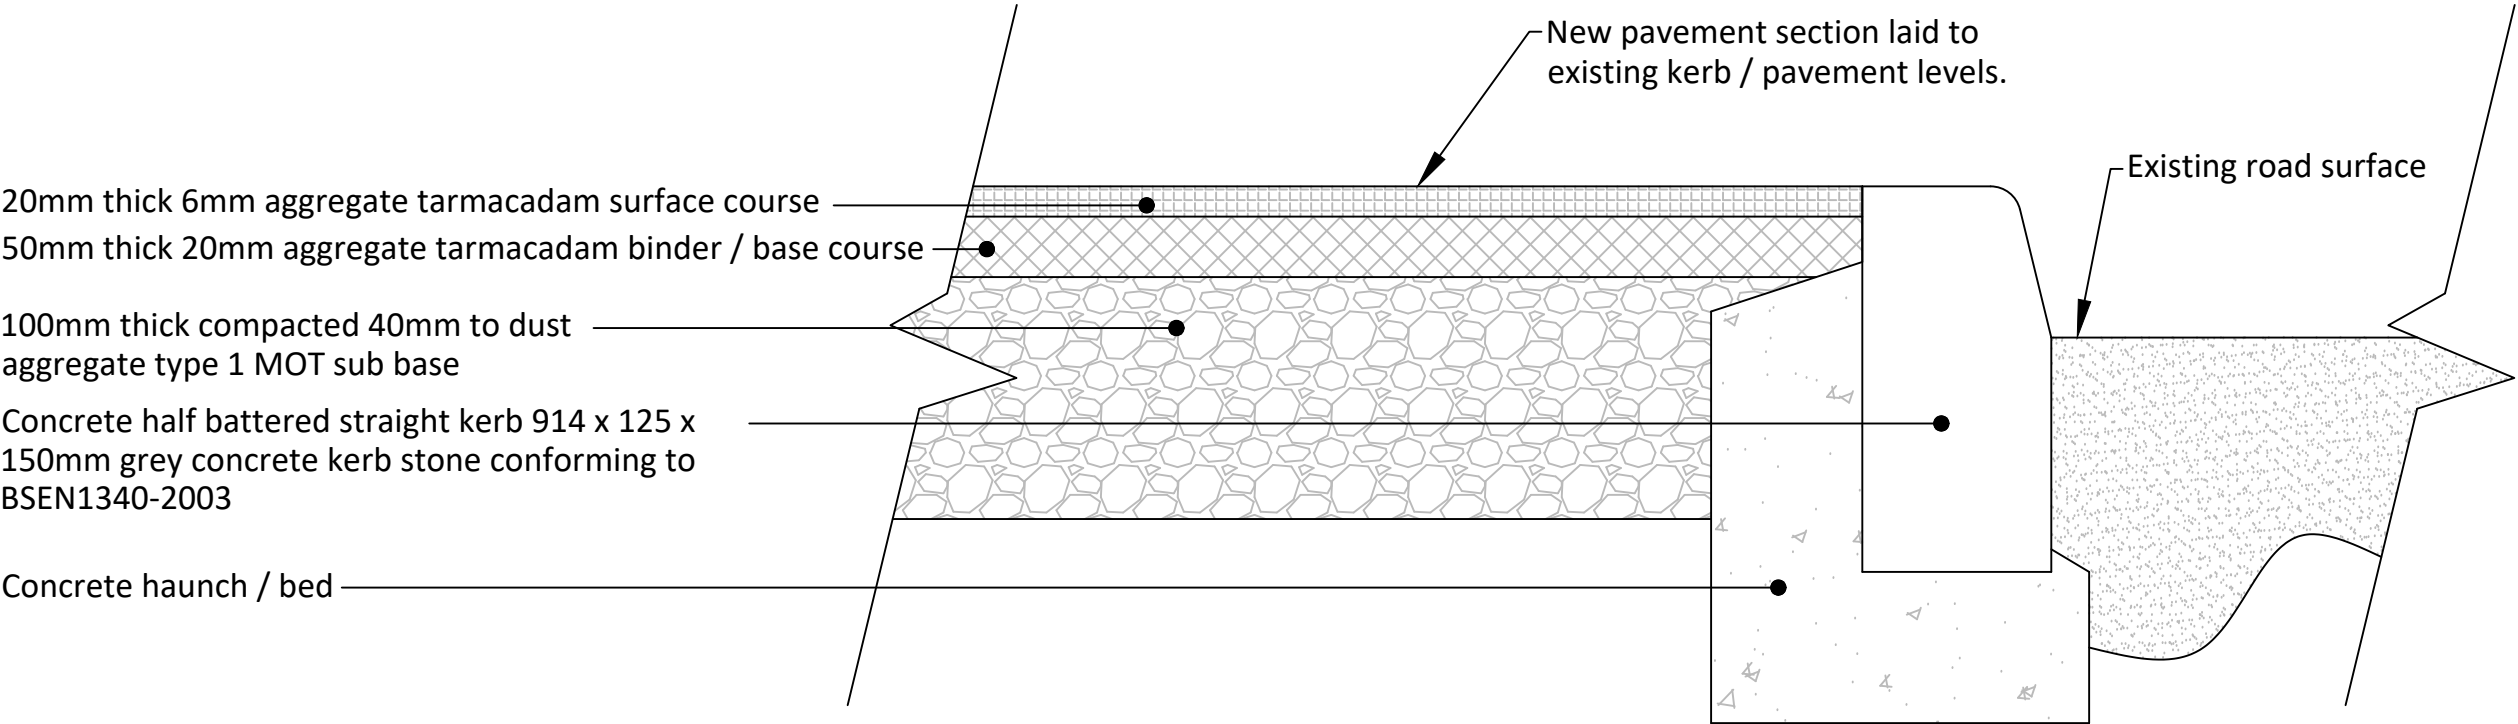

Pavement Reinstatement Diagram (Scale 1:5)

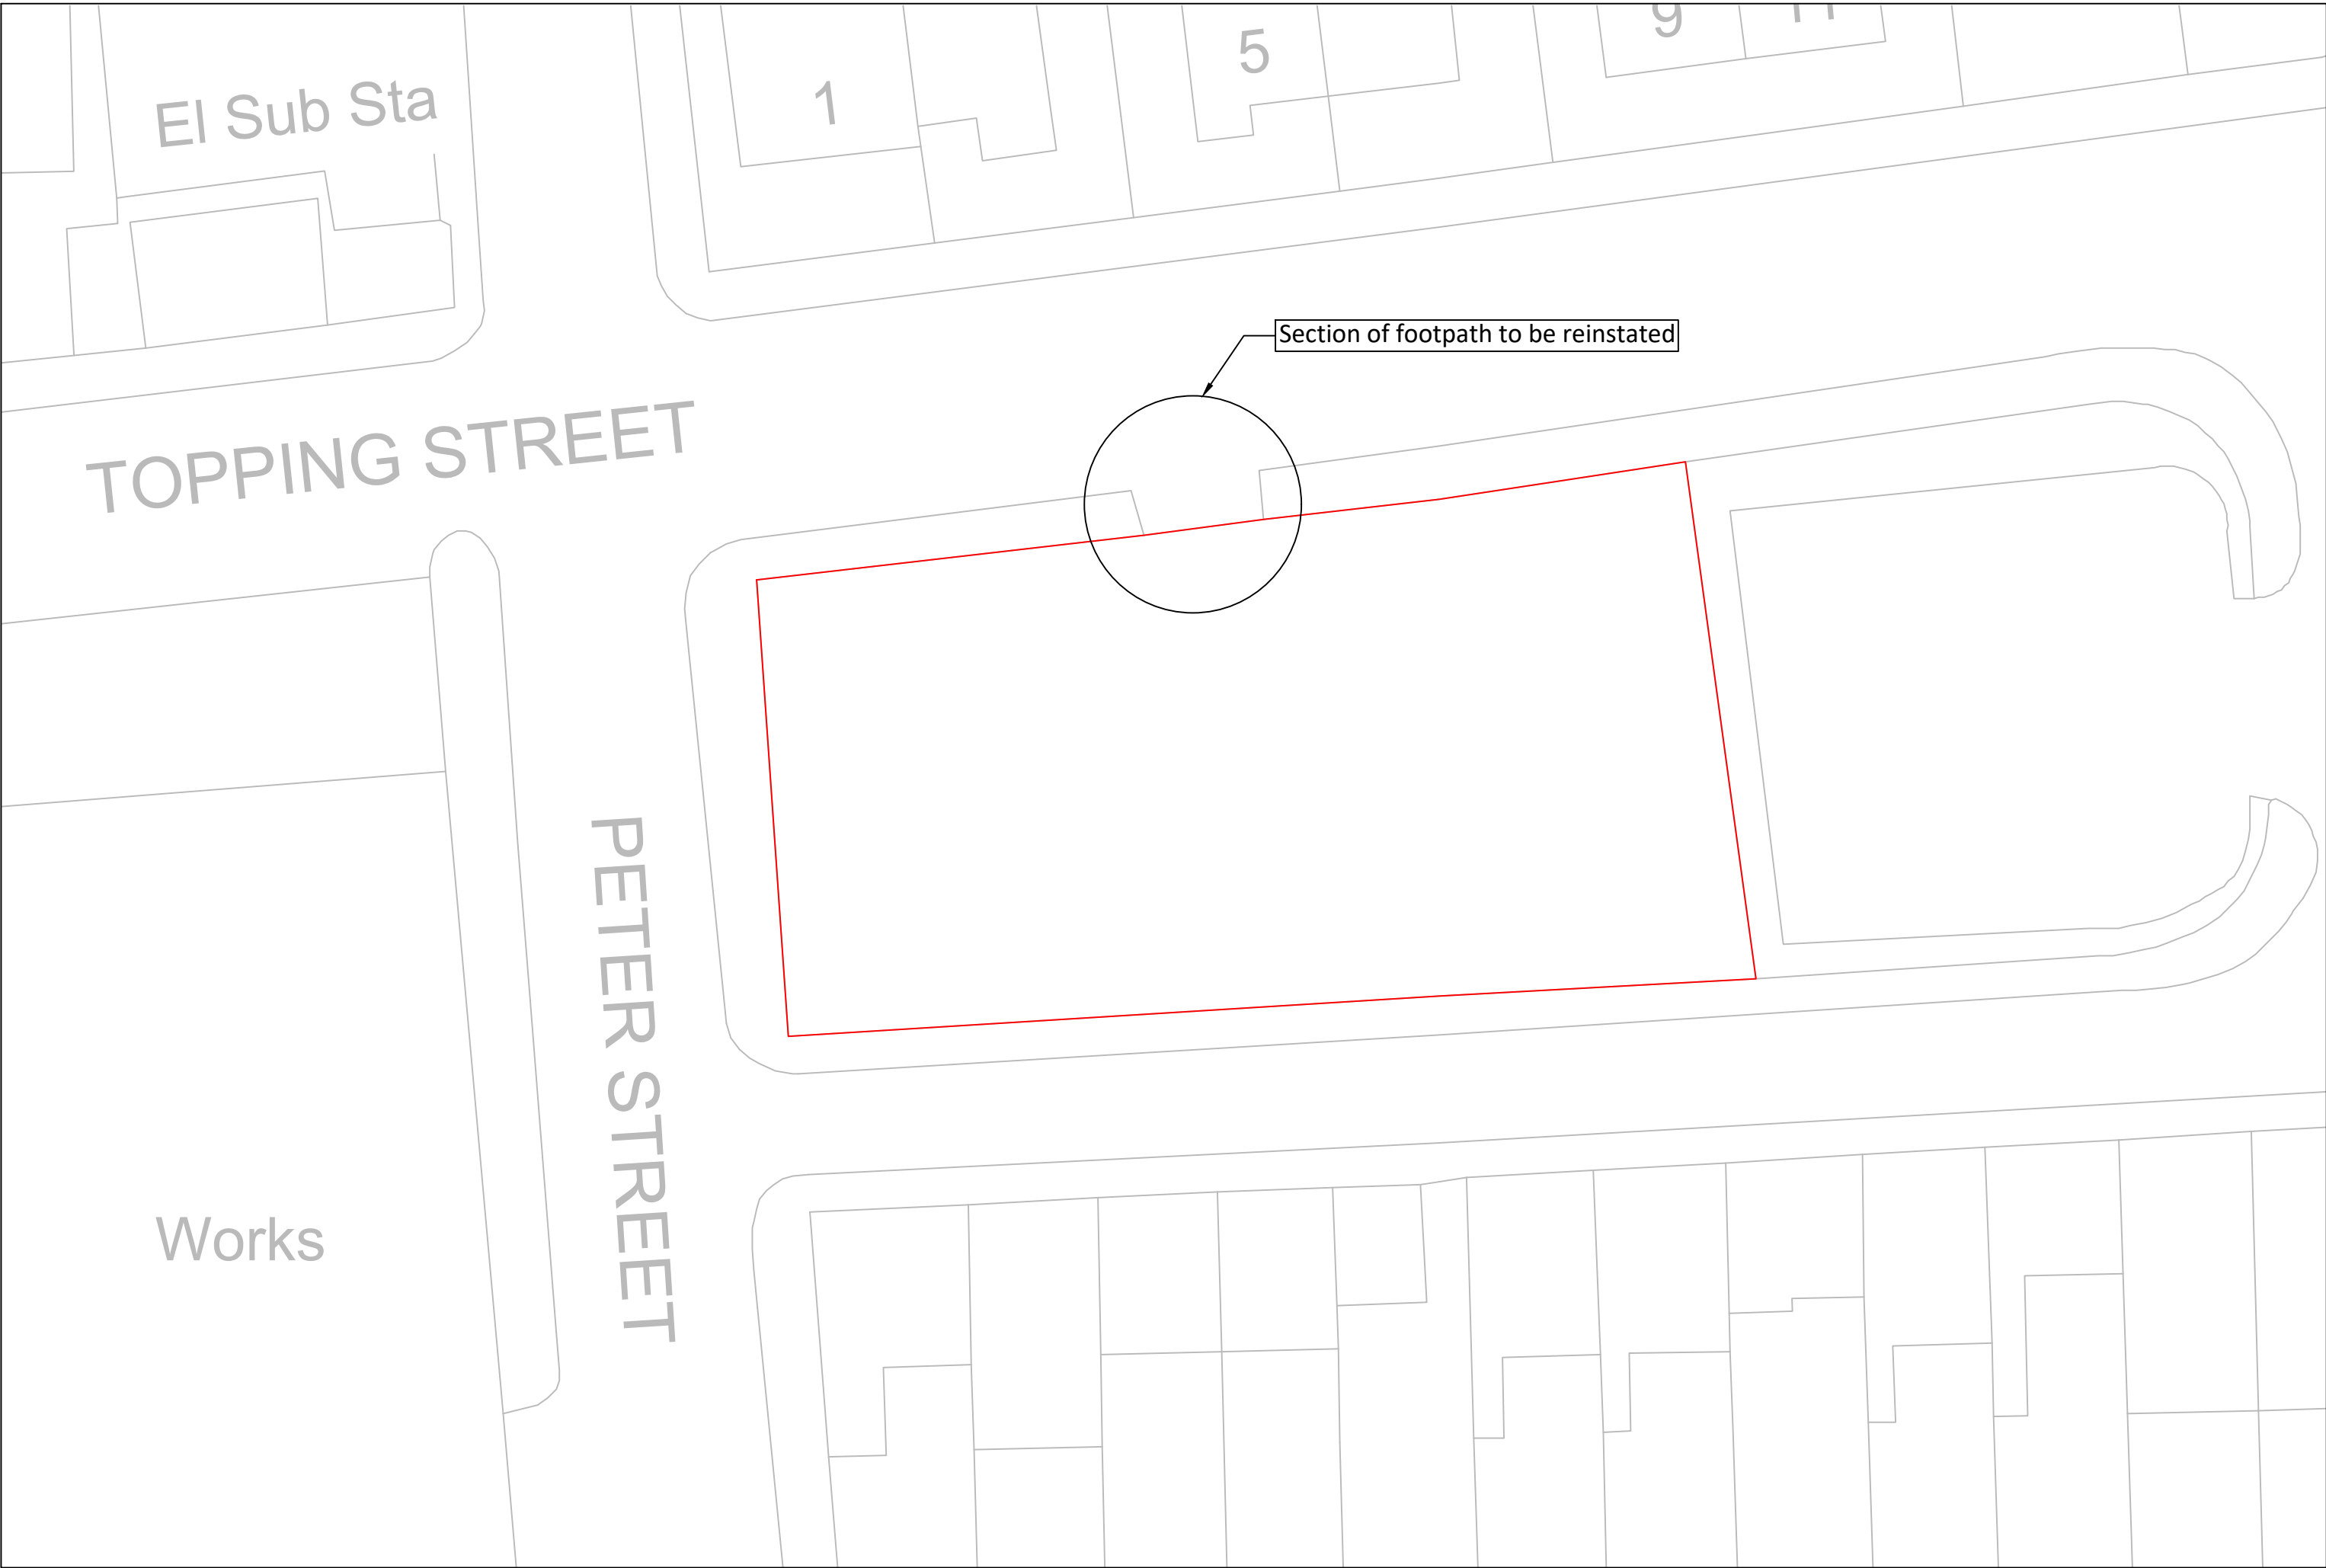

| Revision | Description | Date | By |
|----------|-------------|------|----|
|          |             |      |    |

JCA

JONATHAN CORNES ASSOCIATES  
Building & Project Consultants

Client:  
St David Project Omega Ltd

Project:  
Topping Mill, Topping Street, Bury, BL9 6DR

Drawing:  
Pavement Reinstatement Plan

Set up size: A1

|                            |                                  |
|----------------------------|----------------------------------|
| Scale: 1/100               | Drawn by: SET                    |
| Date: 08.01.2024           | Checked by: JPC Date: 08.01.2024 |
| Drawing Number: 1076-TI-12 | Revision: -                      |