


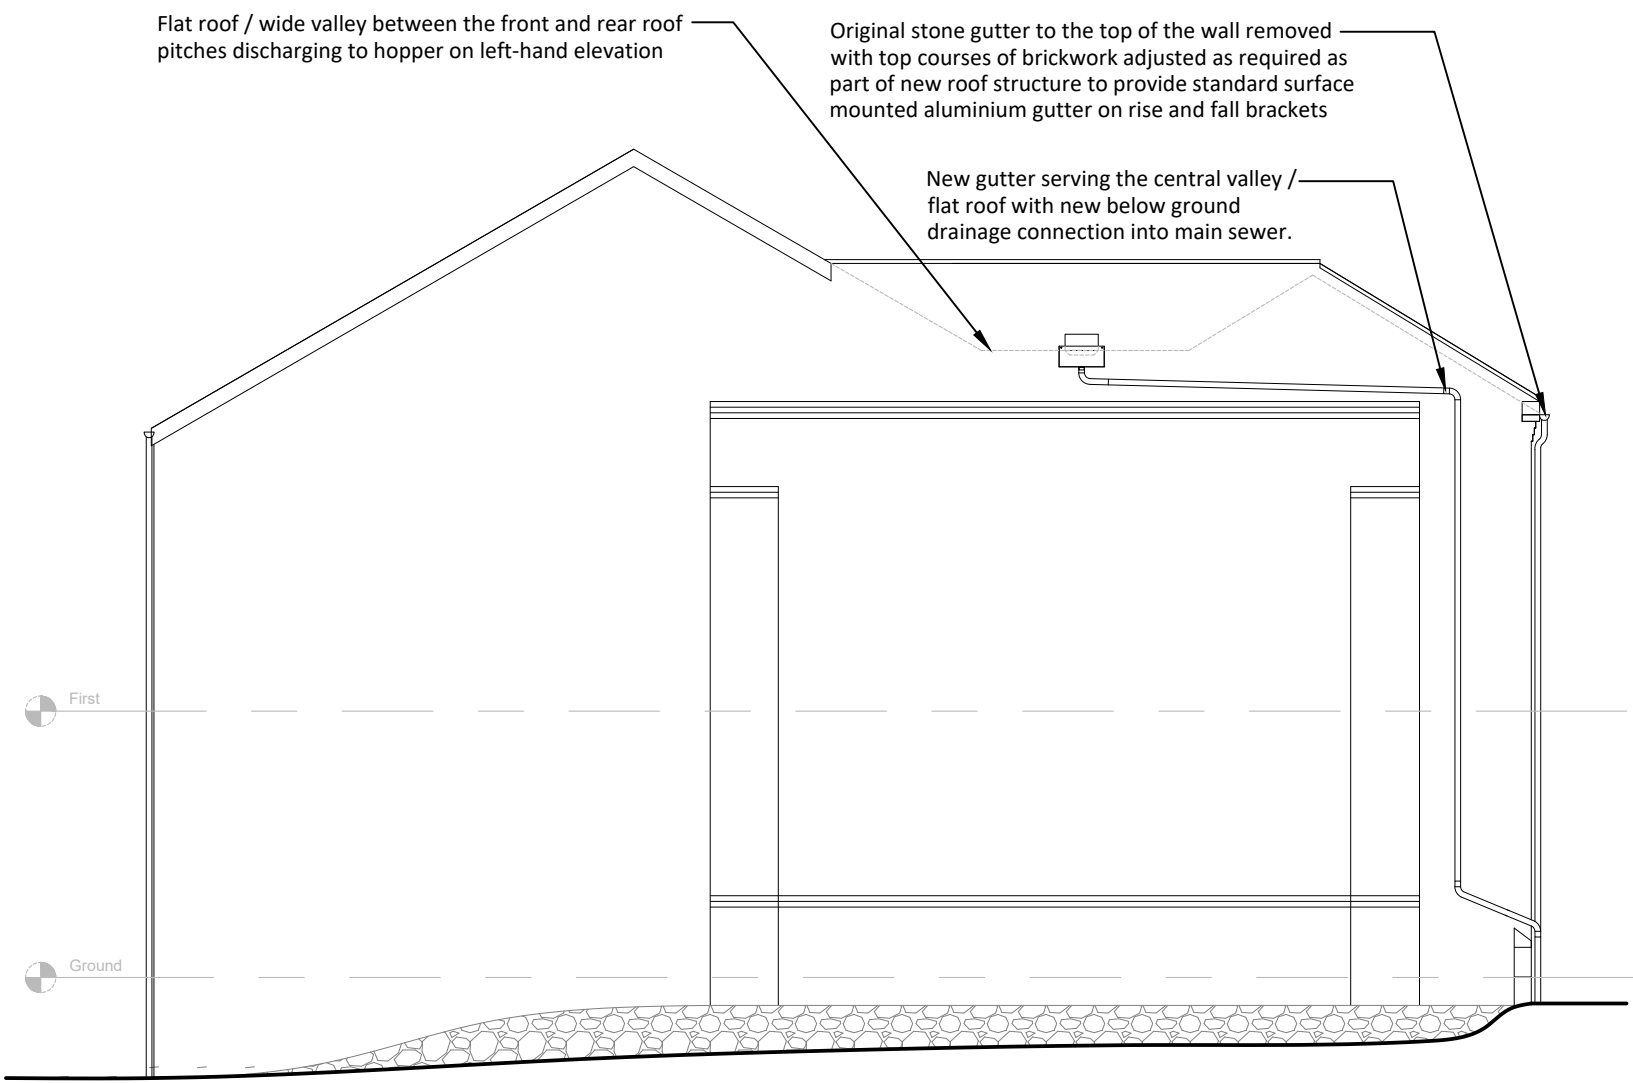

Left Hand (East) Elevation



Front (North) Elevation



Right Hand (West) Elevation



Rear (South) Elevation

Revision	Description	Date	By



Client:
St David Project Omega Ltd

Project:
Topping Mill, Topping Street, Bury, BL9 6DR

Drawing:
Proposed Elevations

Set up size:	A1		
Scale:	1/100	Drawn by:	SET
Date:	08.01.2024	Checked by:	JPC Date: 08.01.2024
Drawing Number:	1076-TI-05		Revision:
		-	