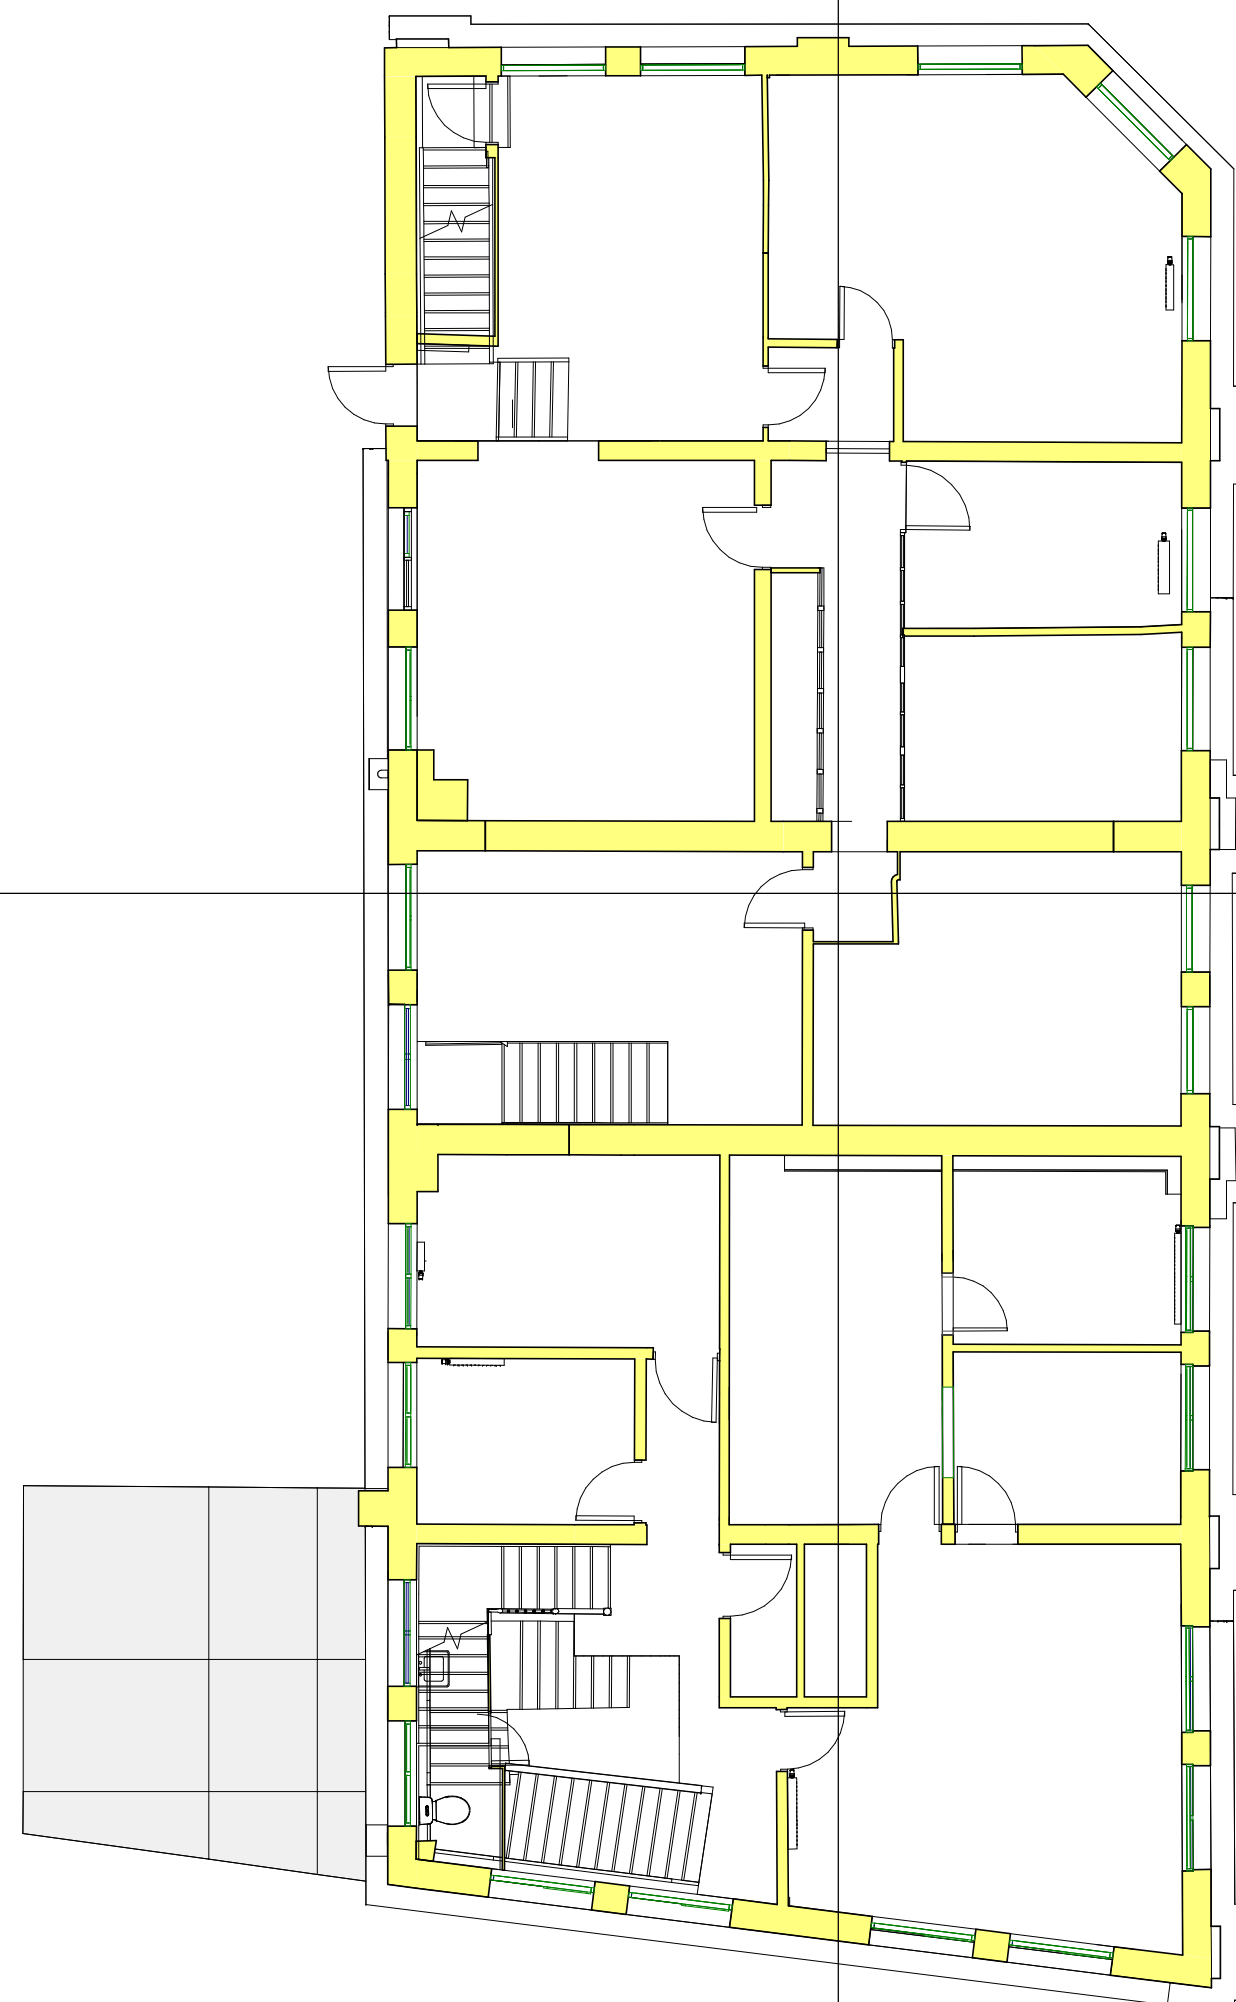
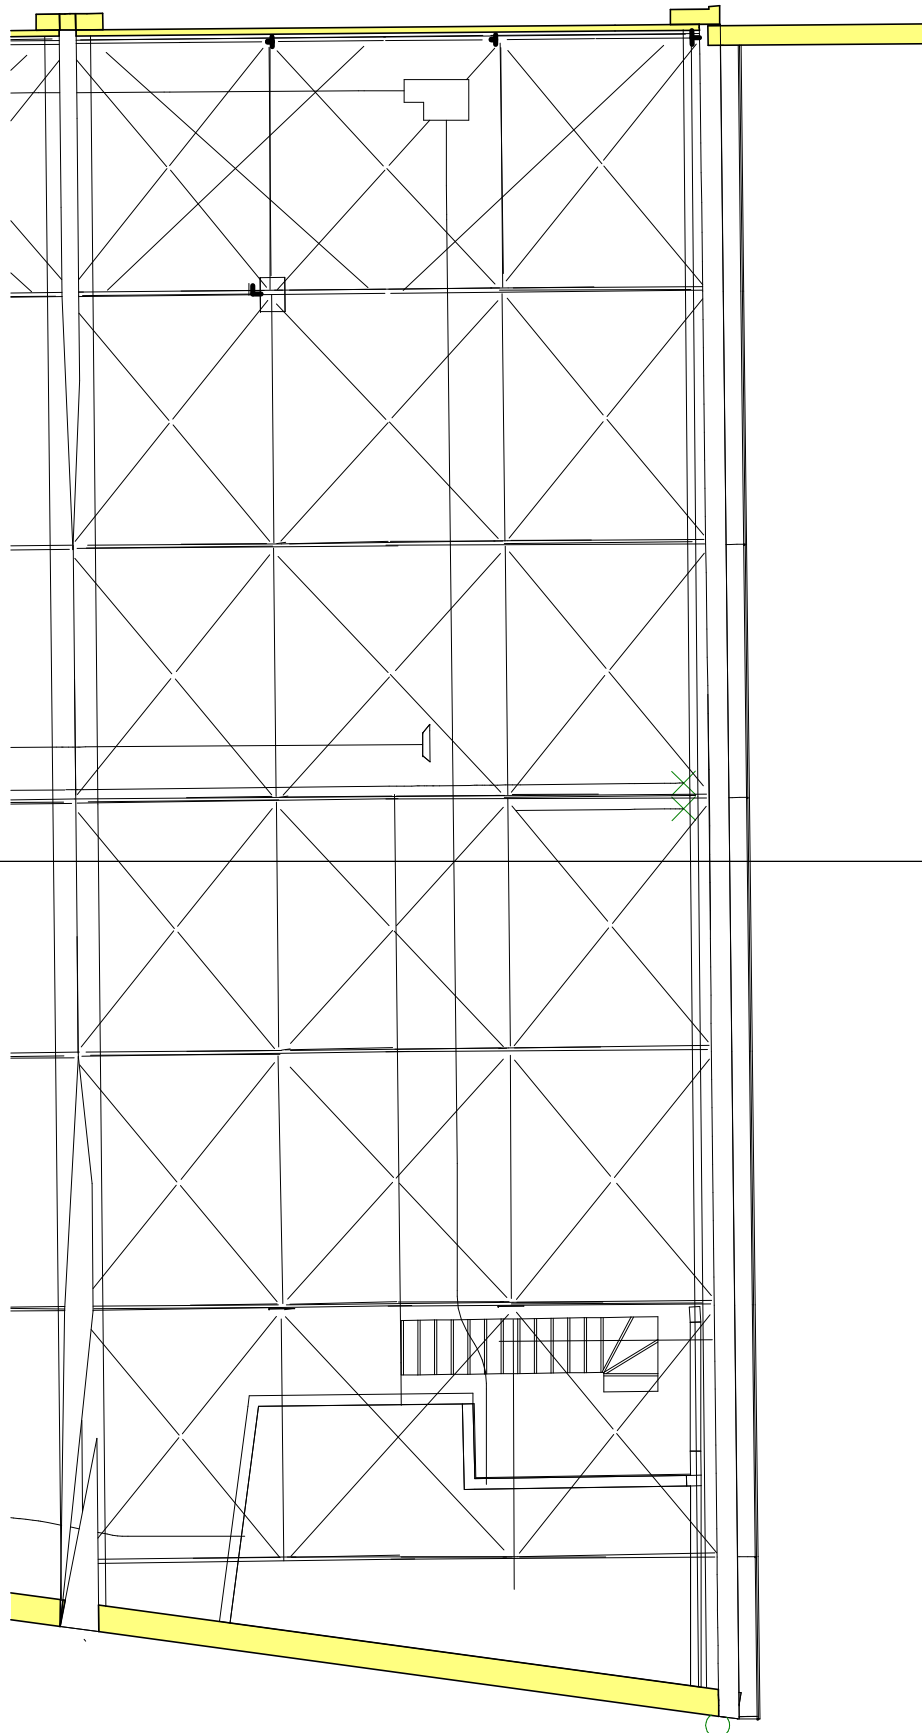


Notes

The Contractor is to check all dimensions and conditions on site before commencing. Do not scale from this drawing.
This drawing remains the copyright of POZZONI Architecture Ltd.

Scale Bars		TO BE USED ONLY AS GUIDANCE			
1:100	mm		1000		5000
1:200	mm		5000		8000
1:500	M		5		25
1:1250	M		10		70

P01	Issued for Planning.		DY	23.02.23
Rev	Description		By	Date
Client	Vinci Construction UK Ltd			
Job	Radcliffe Market Chambers & Basement			
Drawing	Existing Level 01			
Issued	P5860_1113	Rev	P01	
Date	02/02/22	Scale	1 : 100	@ A2
2D CoOrd	DAS	Approved	DAS	
Project Status	Planning	Tender	Construction	
	Design	Contract	As Built	

pozzoni

Woodville House
2 Woodville Road
Altrincham
WA14 2FH

+44 161 928 7848
www.pozzoni.co.uk
architects@pozzoni.co.uk