


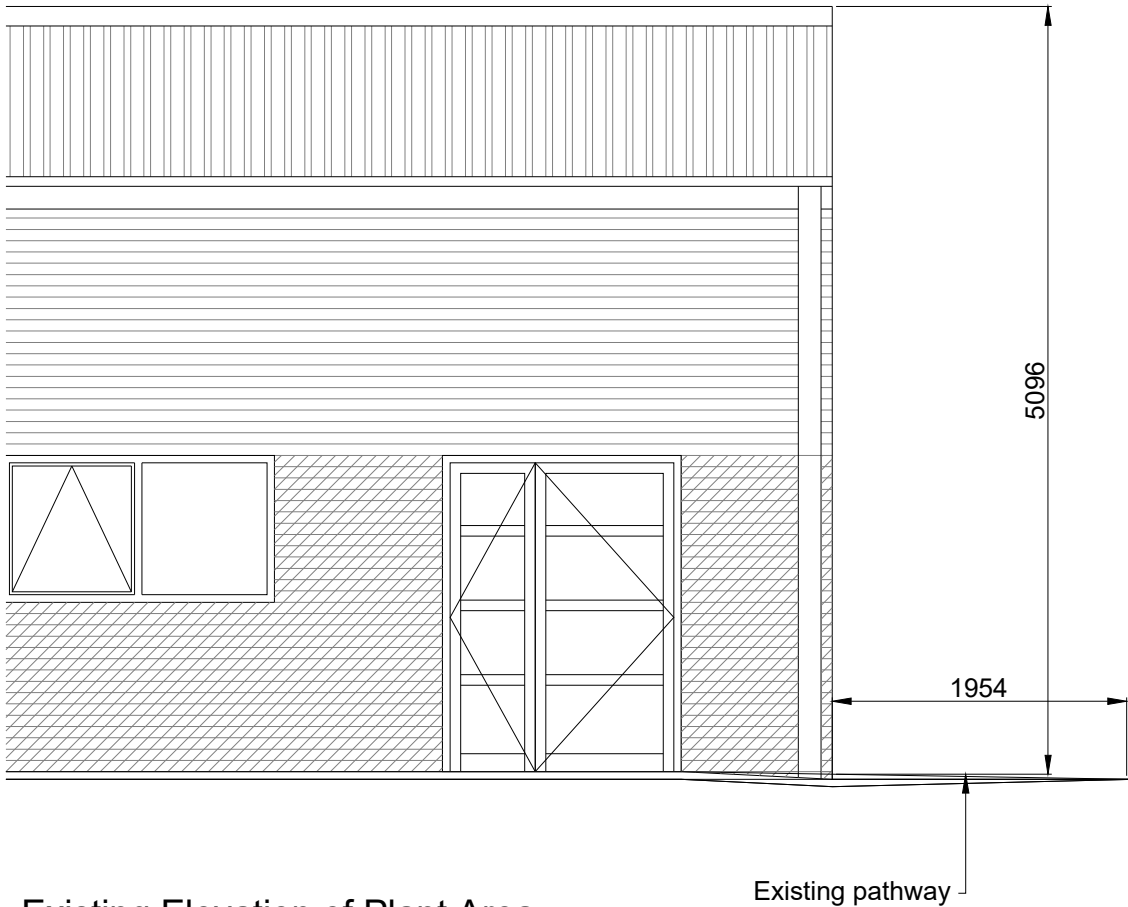


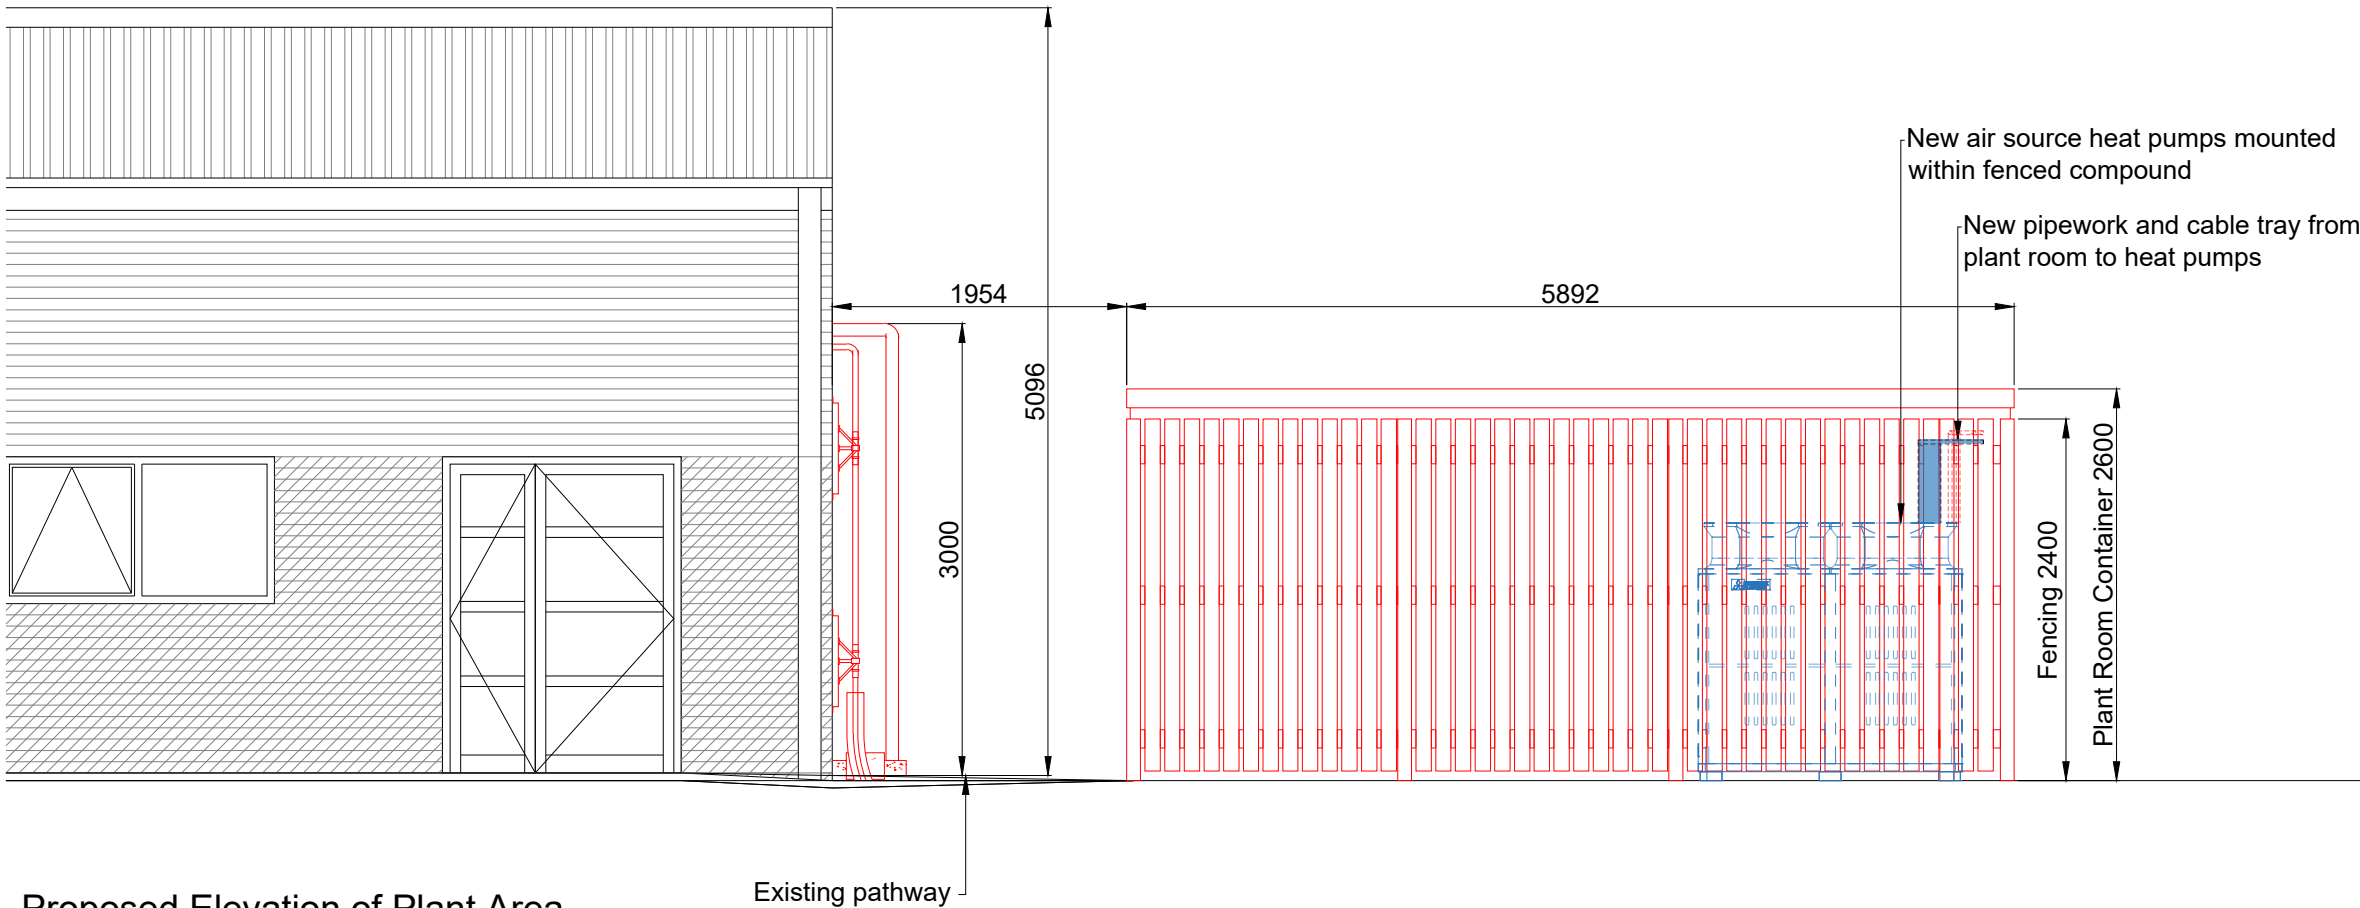

Existing Elevation of Plant Area
Scale 1:50

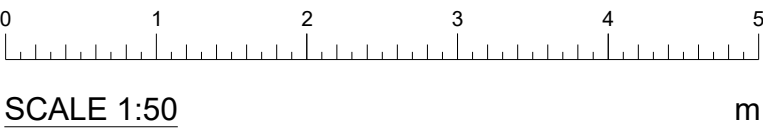

Proposed Elevation of Plant Area
Scale 1:50

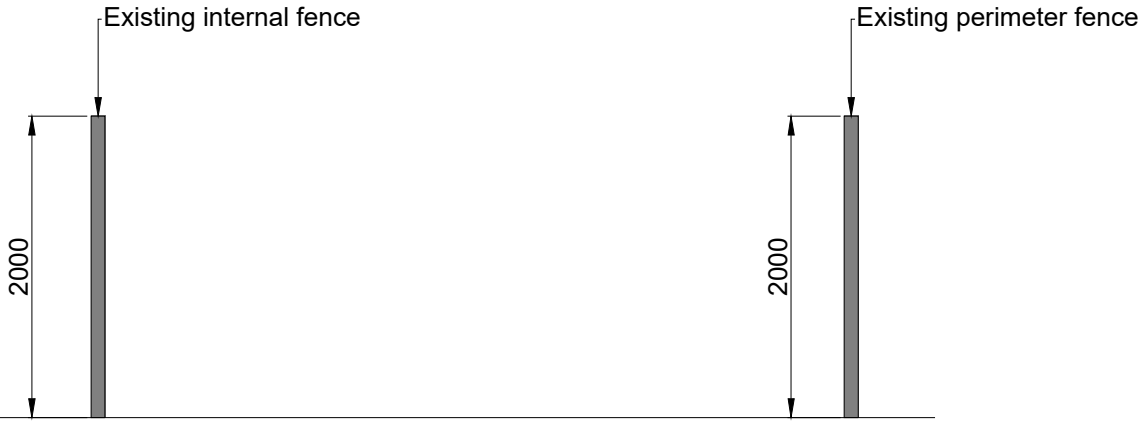

DO NOT SCALE. All dimensional details are to be checked against actual site dimensions before any of the work is executed. This drawing is copyright.

NOTES

C1	CONSTRUCTION ISSUE	12/11/25
Rev.	Description.	Date.

STATUS DISCRPTION
CONSTRUCTION
PURPOSE OF ISSUE
FOR INSTALLATION



Suites 3 & 4
Fortwilliam House
Edgewater Road
Belfast
BT3 9JQ
Tel: 0333 202 7725
Web: www.parr-fm.com

PROJECT
GMFRS CARBON 4
BURY COMMUNITY FIRE
STATION

TITLE
PROPOSED M&E
ELEVATIONS



DRAWN BY	CHECKED BY	DATE
SS	BL	12/11/2025
SCALE	PROJECT No.	REV.
1:50@A1		C1

DRAWING NUMBER
GMFRS-BUR-PARR-XX-00-DR-ME-5005