
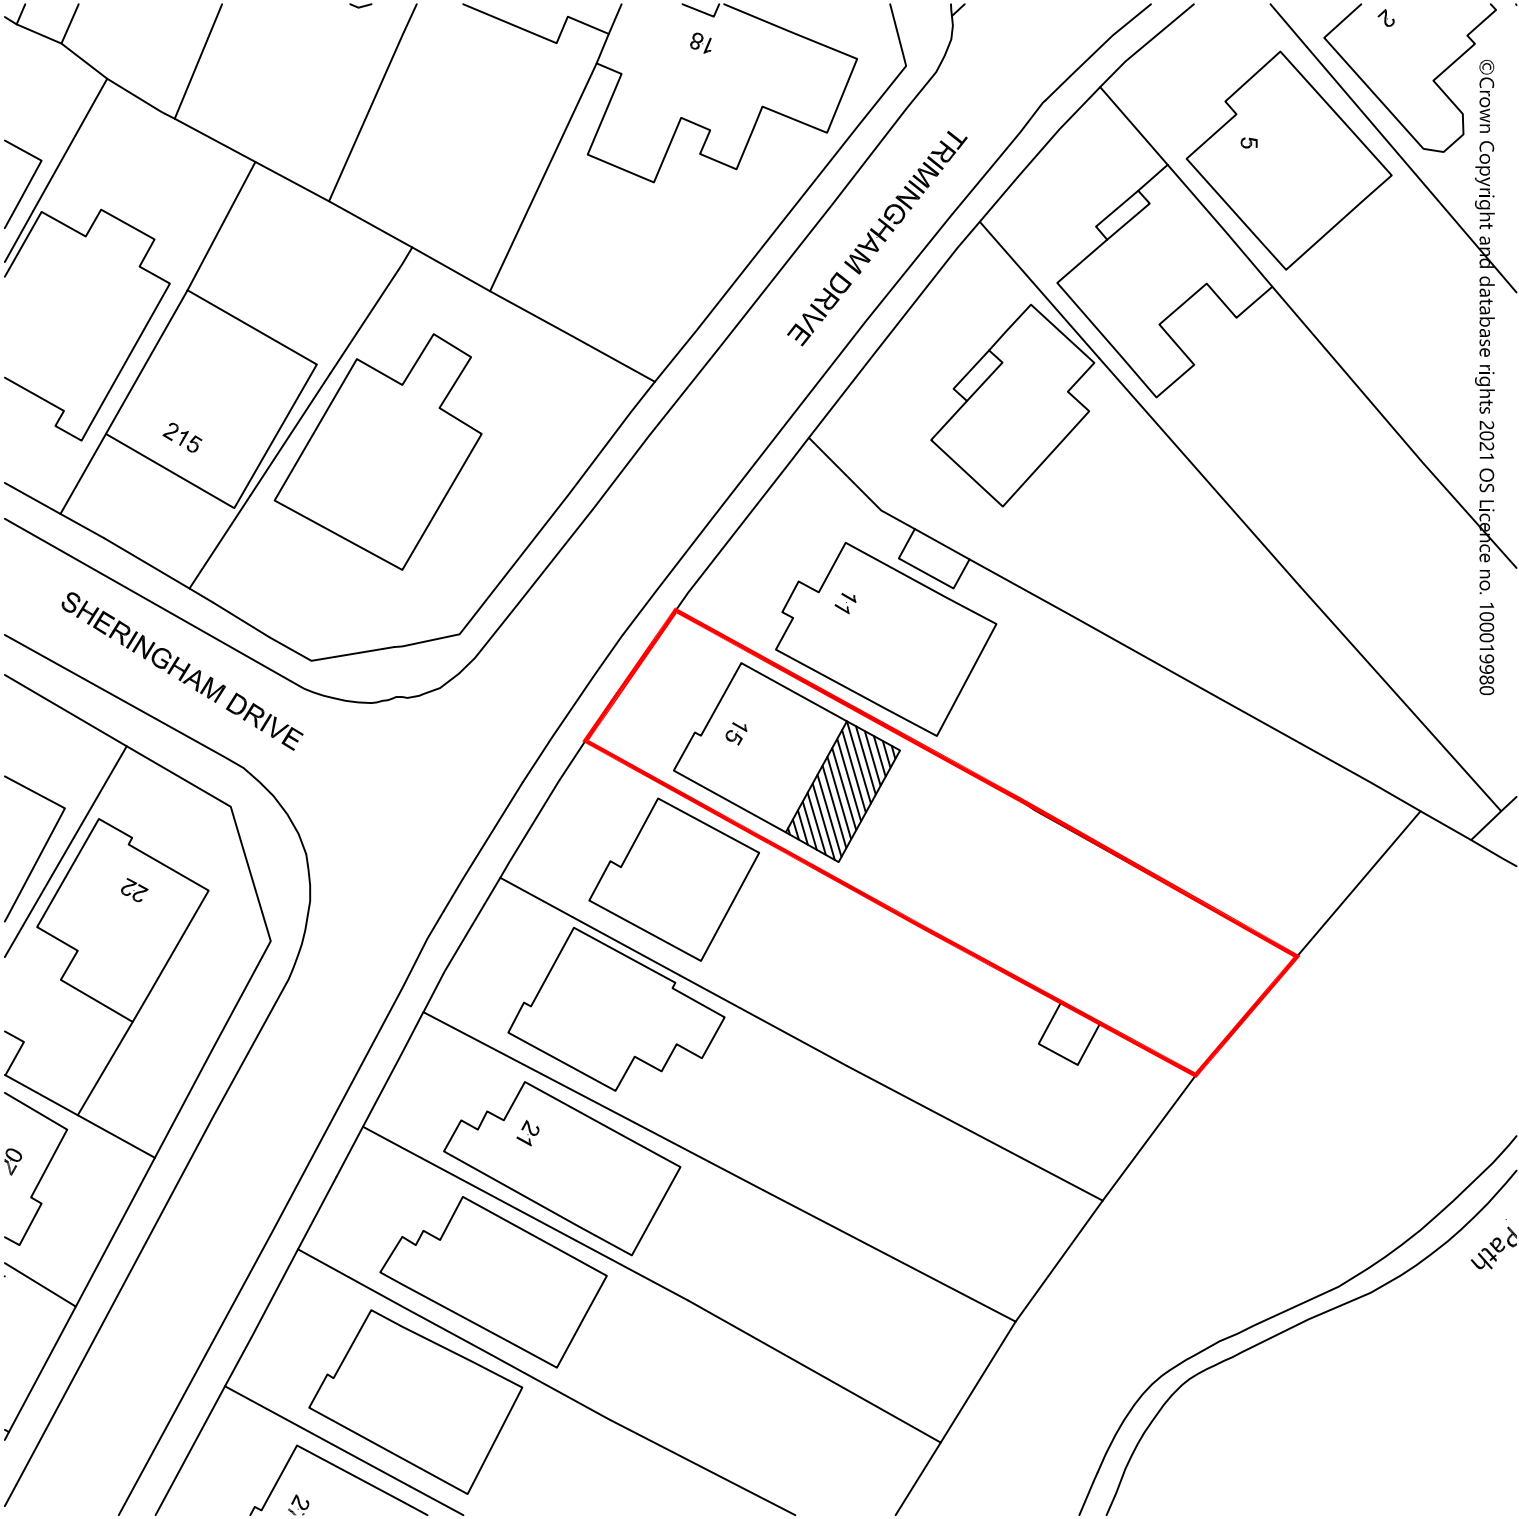


Do not scale from this drawing.

All dimensions are to be checked on site prior to construction, manufacture of any components and ordering of materials and equipment.

Any discrepancies are to be reported to the architect for clarification.

All materials and workmanship to be in accordance with the current British Standards and codes of practice.

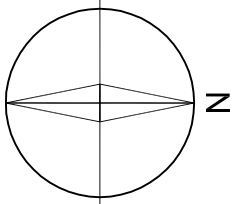

Proposed Site Layout Plan Scale 1:500



Location Plan Scale 1:1250

REV	DESCRIPTION	CHECK	DATE
CLIENT			
Mr Patrick Monaghan			
15, Trimmingham Drive, Bury, BL8 1JW			
PROJECT			
Erection of two/single storey rear extension and internal alterations			
DRAWING			
Proposed Site Layout Plan & Location Plan			
SCALE			
A3 Sheet	DATE Sept 2021	DRAWN rb	CHECKED
DRAWING NO. 2137-PM-SLP	CAD REFERENCE NO.		REVISION