


DRAWING PRODUCED FOR
PLANNING PURPOSES ONLY.

DO NOT SCALE FROM THIS
DRAWING

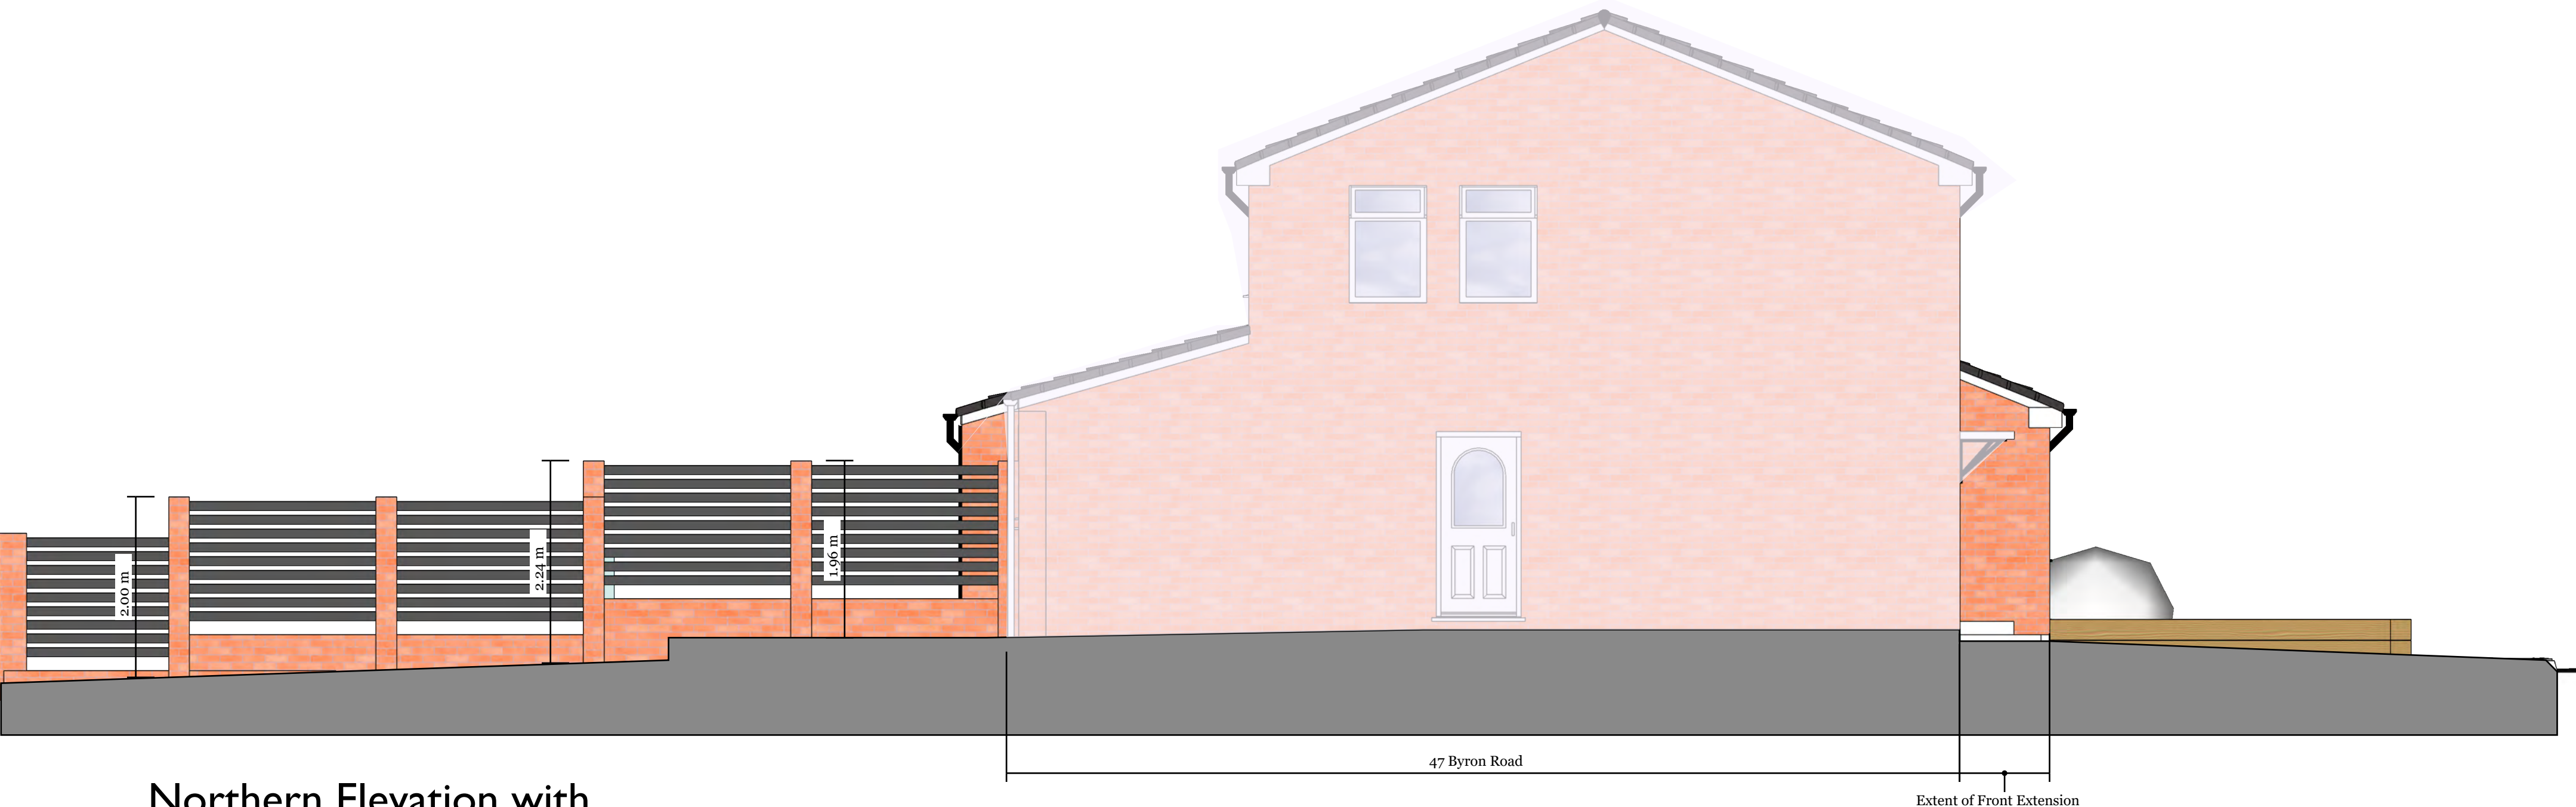

Northern Elevation with
Neighbouring Property
(47 Byron Road)



Eastern Fence
(1 Redwing Road)



Architecture &
Interior Design

I5 Springside View
Bury, BL8 4LU
Tel: 0161 704 4069

Company No. 13615864

hello@homeorganise.me

<https://www.homeorganise.me>

CLIENT
Mr. A. Hogan

PROJECT
49 Byron Road
Greenmount, Bury BL8 4EN

DRAWING TITLE:
Proposed Elevations
Sheet 2

DRAWING NUMBER: 0013/01_09
REV: -

DATE:
31/03/23

Scale @ A1
1:50

