
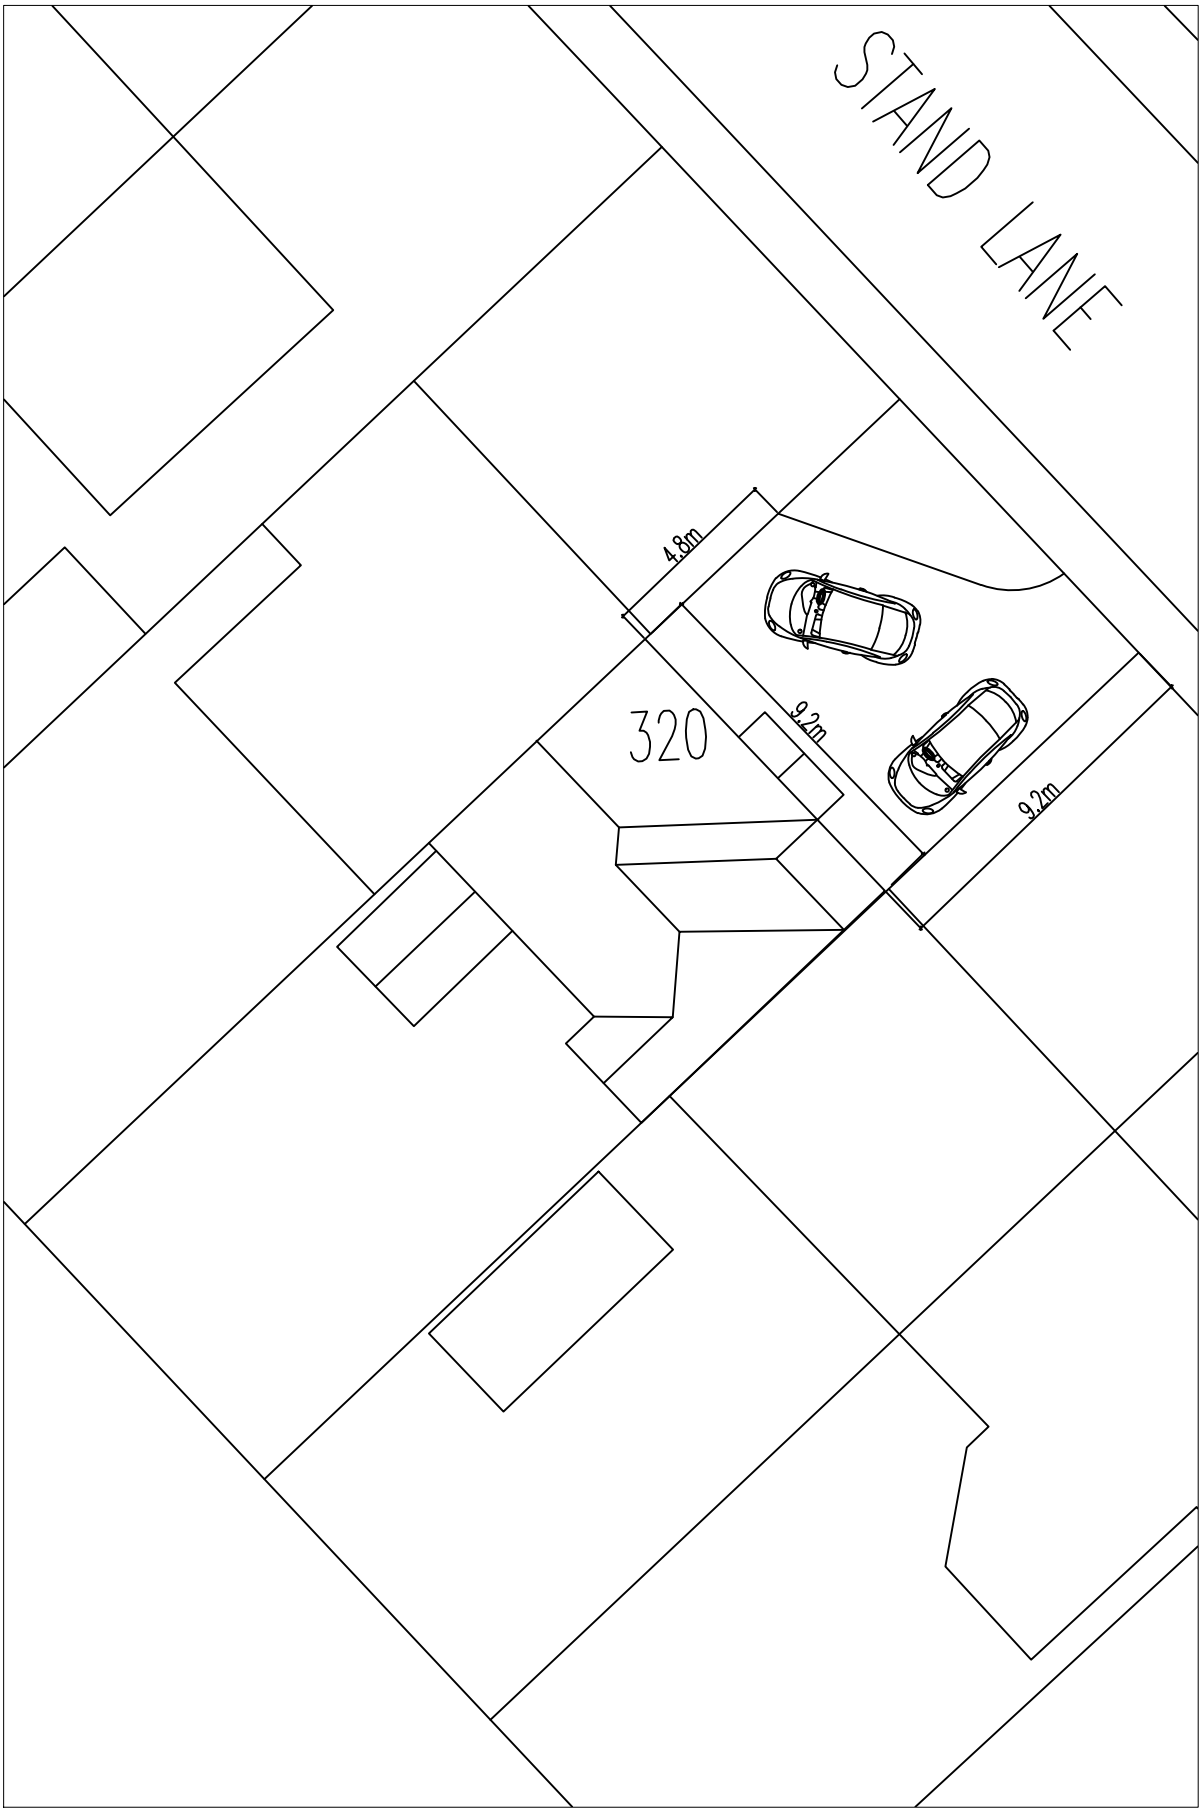


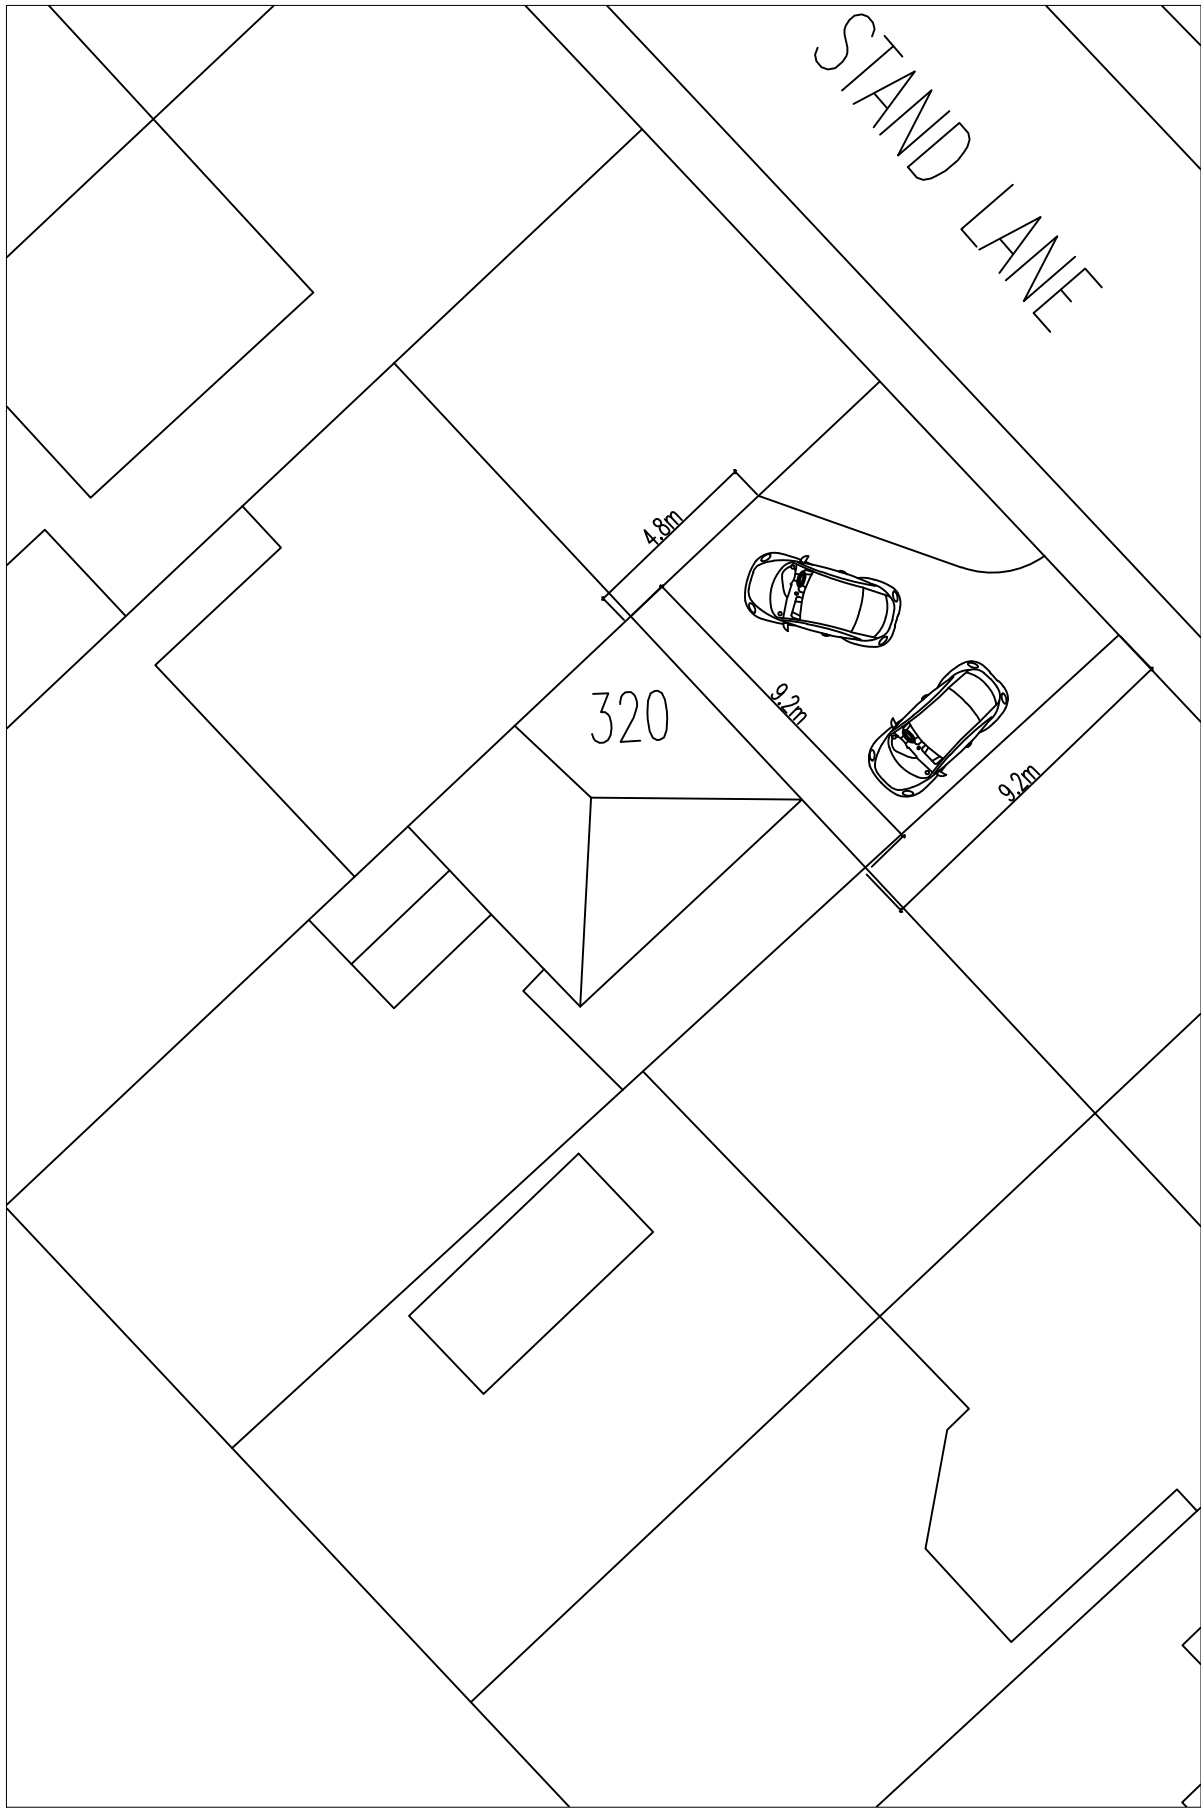

01

Existing Parking Plan

Scale 1:200

02

Proposed Parking Plan

Scale 1:200

Notes

Copyright in all documents and drawings prepared by the architect and any works executed from these documents and drawings shall, unless otherwise agreed, remain the property of the designer and must not be reproduced by, lent or disclosed to, a third party without the written consent of Zach Thorp.

Do not scale off this drawing

All dimensions are to be checked on site and any discrepancies to be referred to the designer before proceeding.

All levels to be checked on site

All discrepancies between information shown on the drawings and the information in the specification to be referred to the designer prior to proceeding.

All component sizes and references to be checked before ordering



SURVEY ORIENTATED TO MAGNETIC NORTH

| Rev | Description | Date | By | Chk |
|-----|-------------|------|----|-----|
|-----|-------------|------|----|-----|

| Status       |                                     | Purpose for Issue |                          |          |
|--------------|-------------------------------------|-------------------|--------------------------|----------|
| Planning     | <input type="checkbox"/>            | Tender            | <input type="checkbox"/> | PLANNING |
| Construction | <input checked="" type="checkbox"/> | As Built          | <input type="checkbox"/> |          |

Client  
Mr and Mrs Standish  
320 Stand Lane, Radcliffe

Contract  
Proposed First Floor Side Extension

Drawing  
Existing and Proposed

|             |             |          |           |
|-------------|-------------|----------|-----------|
| Drawing No. | ZT21-196-06 | Revision | /         |
| Scales      | 1:200 @ A3  | Date     | March '23 |
| Drawn       | ZTT         | Checked  |           |