


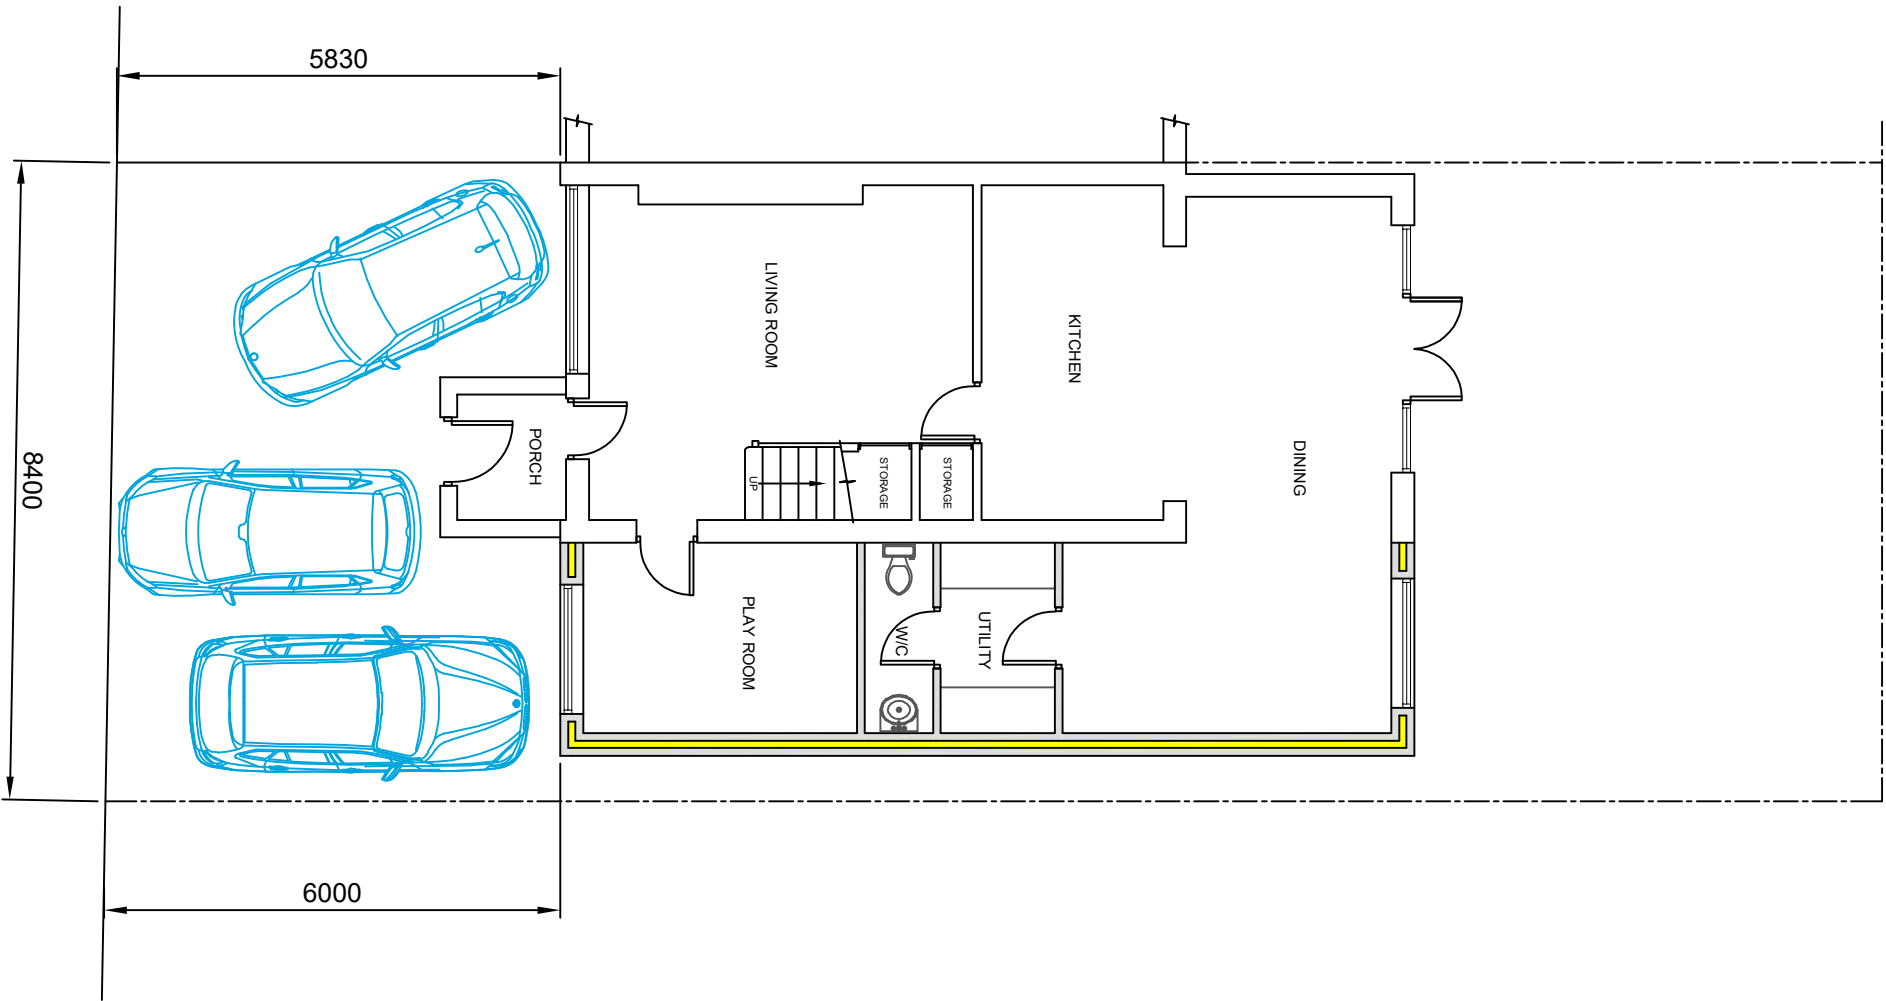

Holcombe Lee

PROPOSED PARKING SCHEME

MM Design Tech Ltd

PROPERTY

38 HOLCOMBE LEE,
RAMSBOTTOM

CLIENT

KT

TITLE

PROPOSED PARKING PLAN

SCALE 1:100 DRG. No.

@A3

DATE 08.09.20

MMD069.01.20.04

Dn. MM

REV

This drawing is subject to copyright and is not to be reproduced in part or whole without approval.

Figured dimensions must be taken, do not take scaled measurements from the drawing. Any discrepancies must be reported immediately to the Contract Administrator. Contractors are deemed to have visited the site during the tender preparation period. Contractors must check all dimensions on site.