
COPYRIGHT IN THIS DRAWING REMAINS WITH KITSON ARCHITECTURE LIMITED

DO NOT SCALE TO ASCERTAIN DIMENSIONS

Rev.	Description	Date
A	Red line shown.	26 08 2020

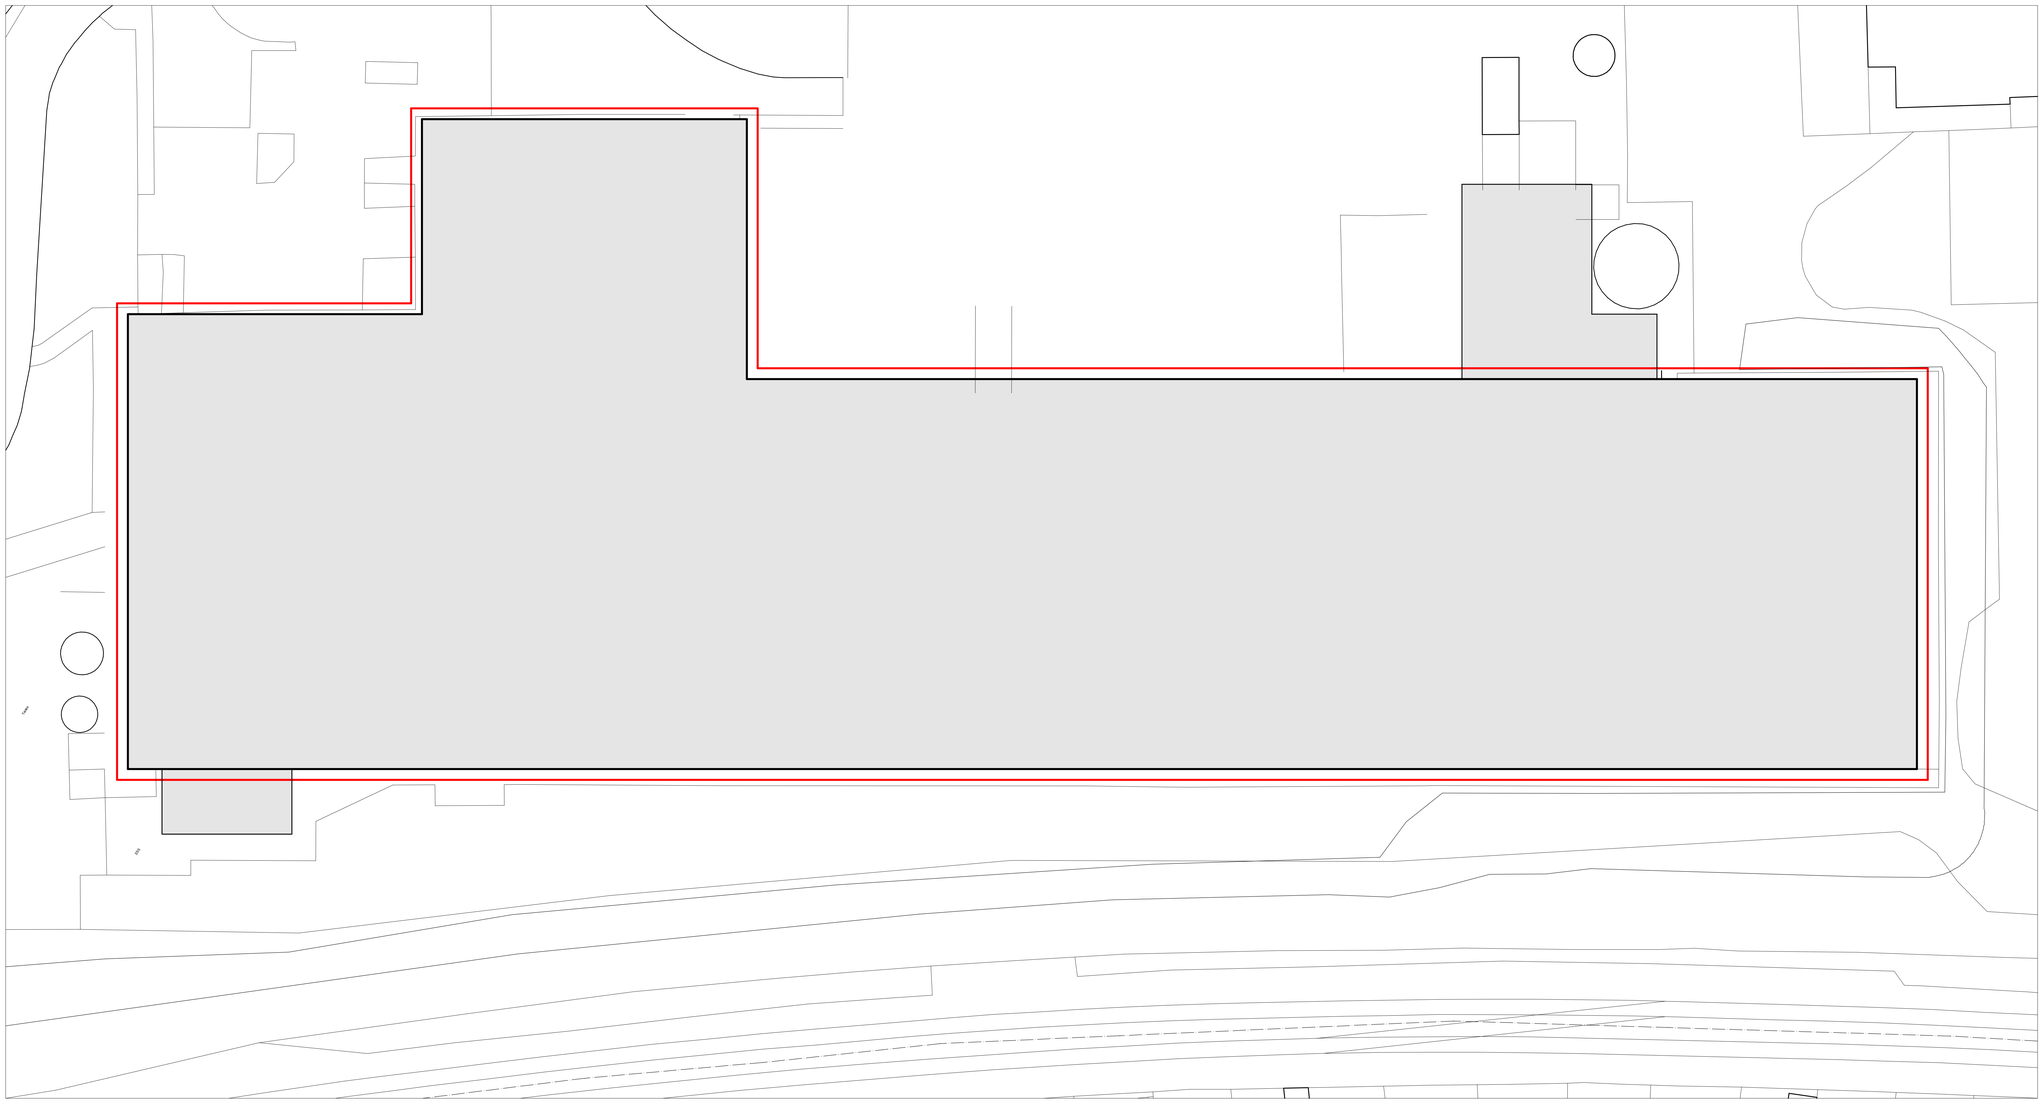

BLOCK PLAN

N

0 5 10 15

Client
JLL for FINSBURY FOOD GROUP

Project
UNIT 12, PARK SEVENTEEN
ROOF REFURBISHMENT

Drawing Title
BLOCK PLAN

Drawing Number	Revision
421-002	A
Status	Author
PLANNING	SLT
Scale @ A0	Date
1:200	20 08 2020

KITSON Architecture Ltd
Suite 22 Carlton Place
28-32 Greenwood Street
Altrincham
Cheshire
WA14 1RZ
0161 637 2764
mail@kitsonarchitecture.co.uk
www.kitsonarchitecture.co.uk

KITSON ARCHITECTURE