

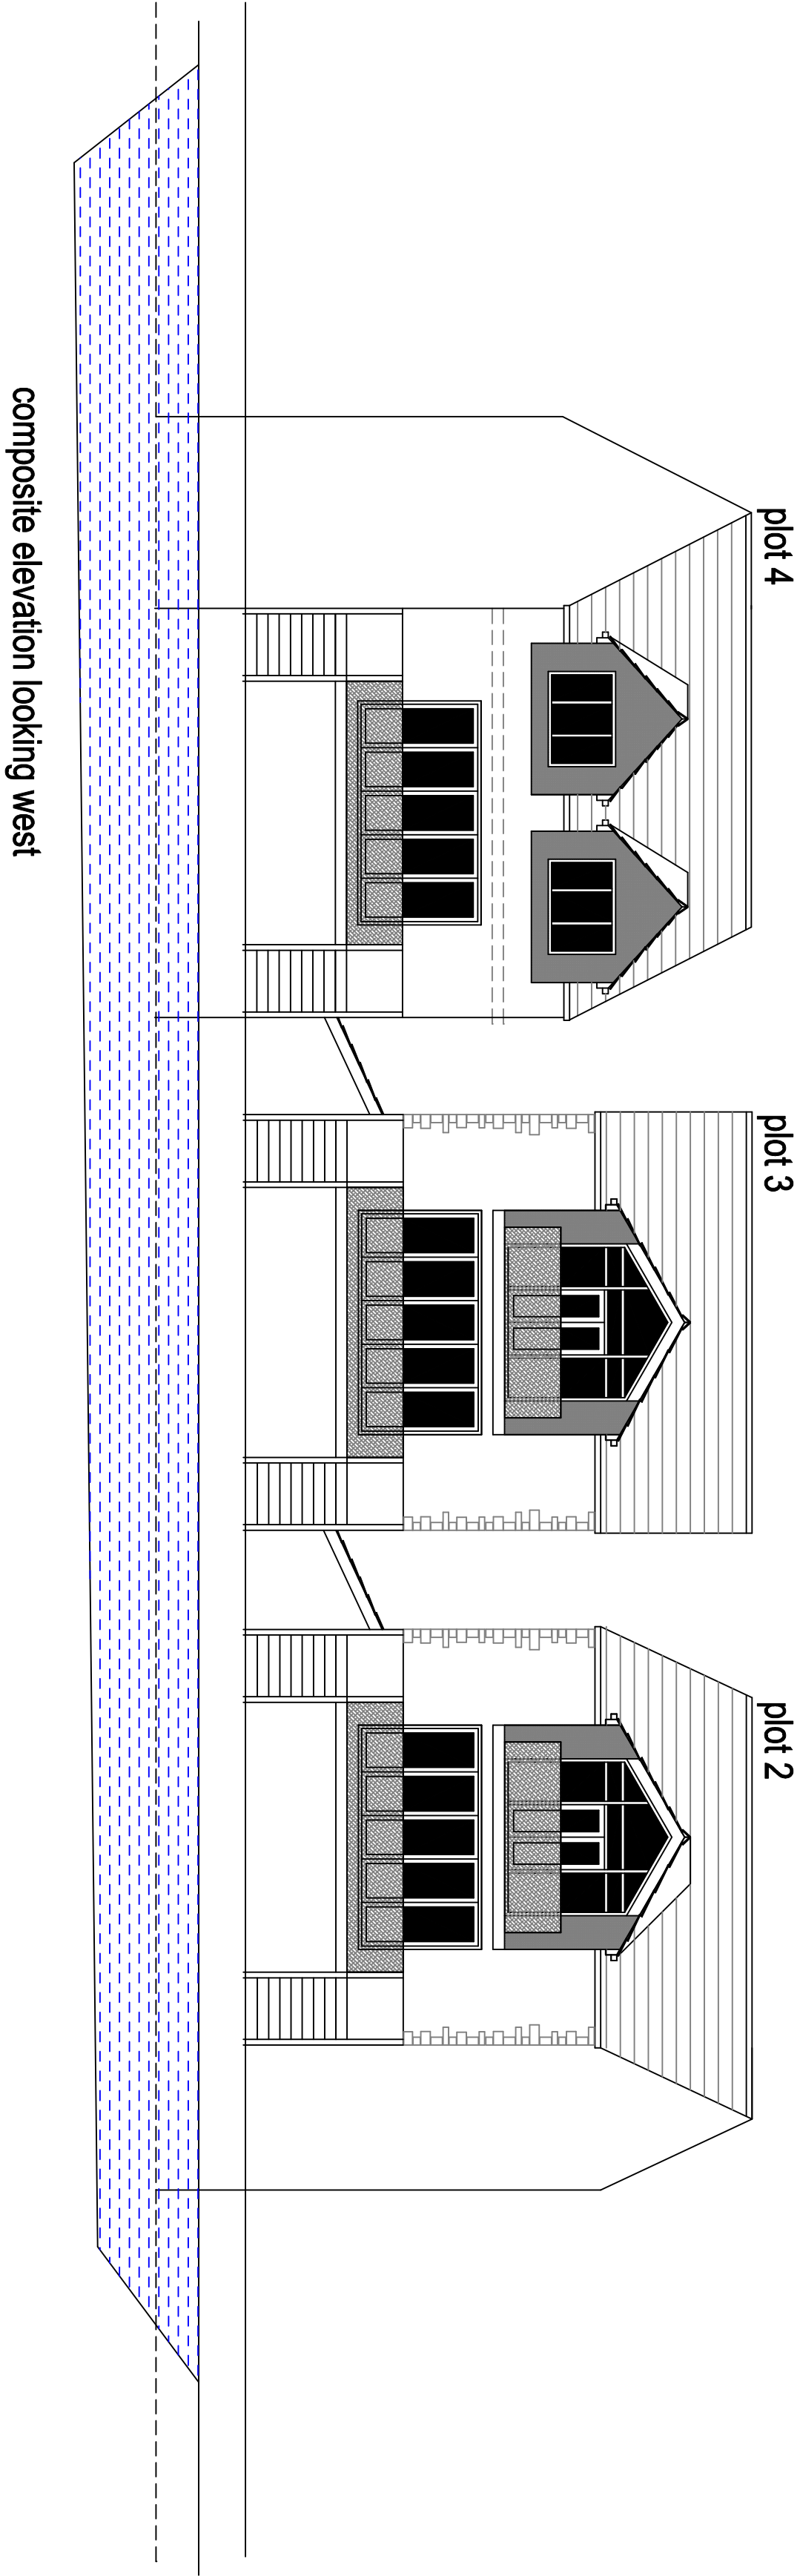


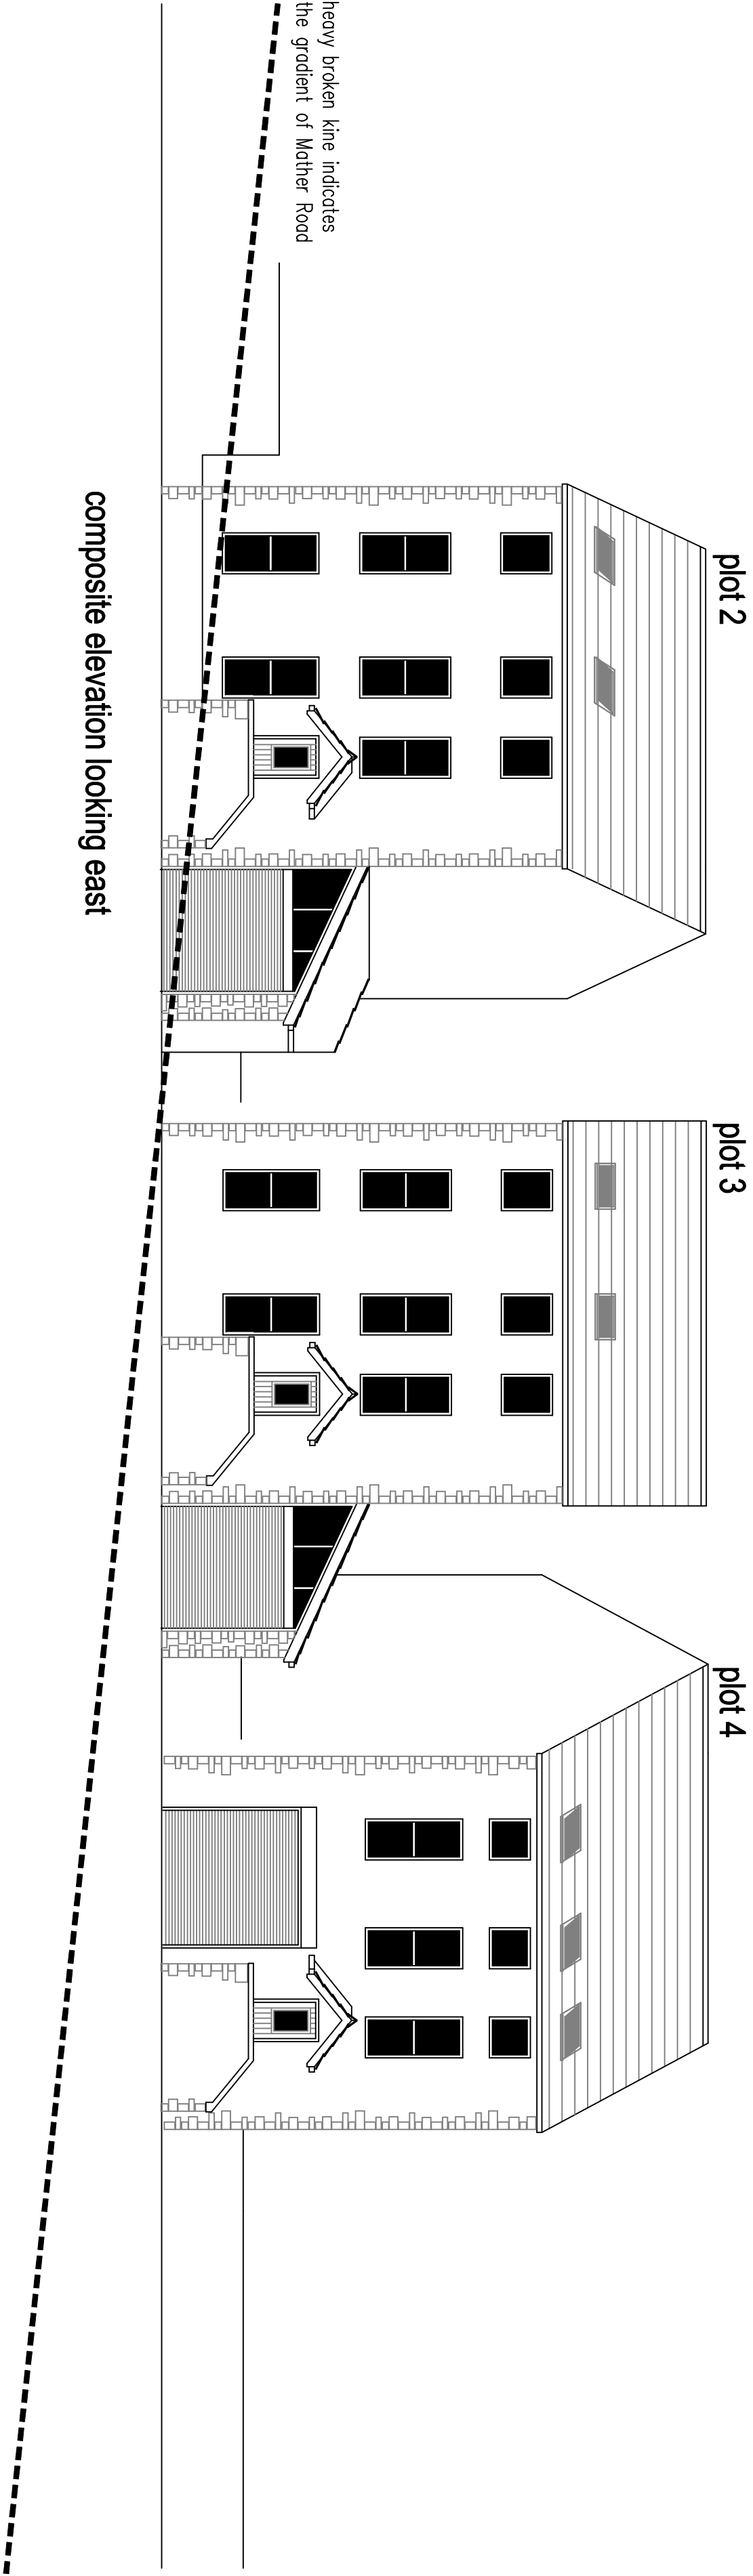

composite elevations

proposed amended houseypes
Windacre Works
Mather Lane
Bury

scale 1:100 @ A1

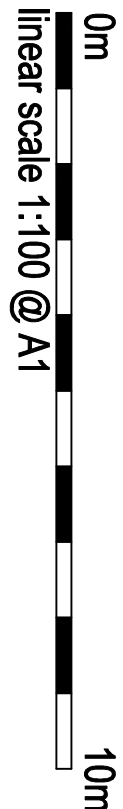

linear scale 1:100 @ A1

drawing number CB-09-03-24-E

Rae Cornell Associates Building Design and Planning Consultants
214 Burnley Road Bacup Lancashire
01706 873000