



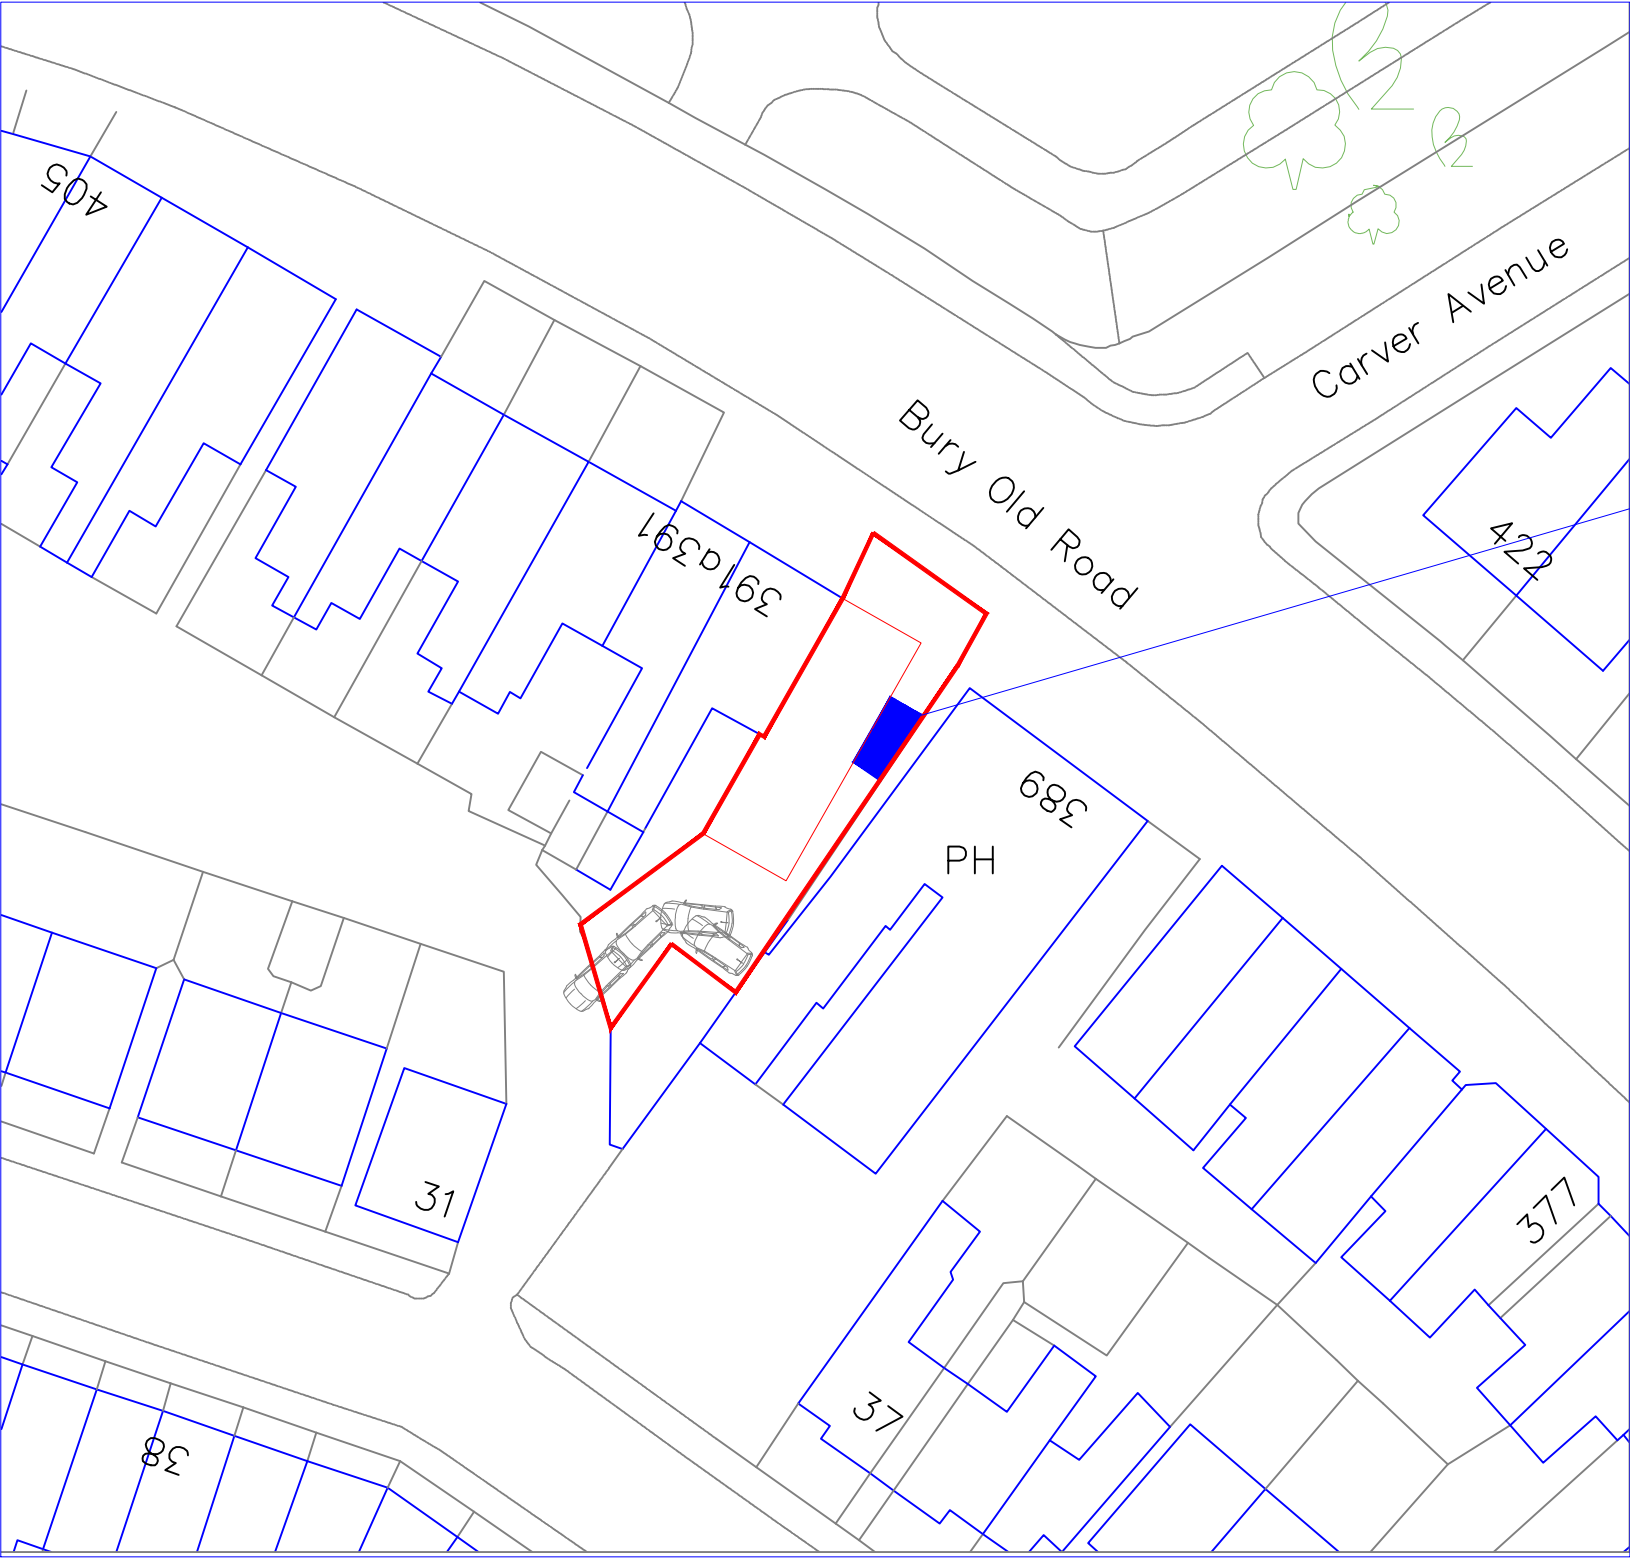

OS Map
Scale 1:200

bin store

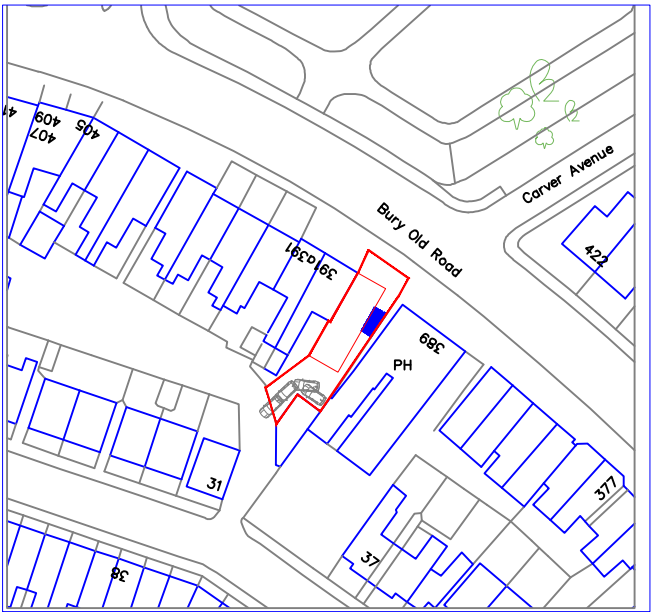

OS Map
Scale 1:1250

Rev	Date	Description
Issued For : INFORMATION PURPOSES ONLY		
Client		
Mrs. Casasola		
Project		
391a Bury Old Road, Prestwich, M25 1PS Proposed Change of use from Shop to flat with garage conversion.		
Scheme - Drawing Title		
OS Map		
12	Date	7.10.21
Drawing No.	Revision	Scale Various @A3
		
DOMESTIC, ARCHITECTURAL & SURVEYING SERVICES. HOUSE EXTENSIONS, GARAGE/LOFT CONVERSIONS. PLANS FOR PLANNING & BUILDING CONTROL www.jktechservs.co.uk		