




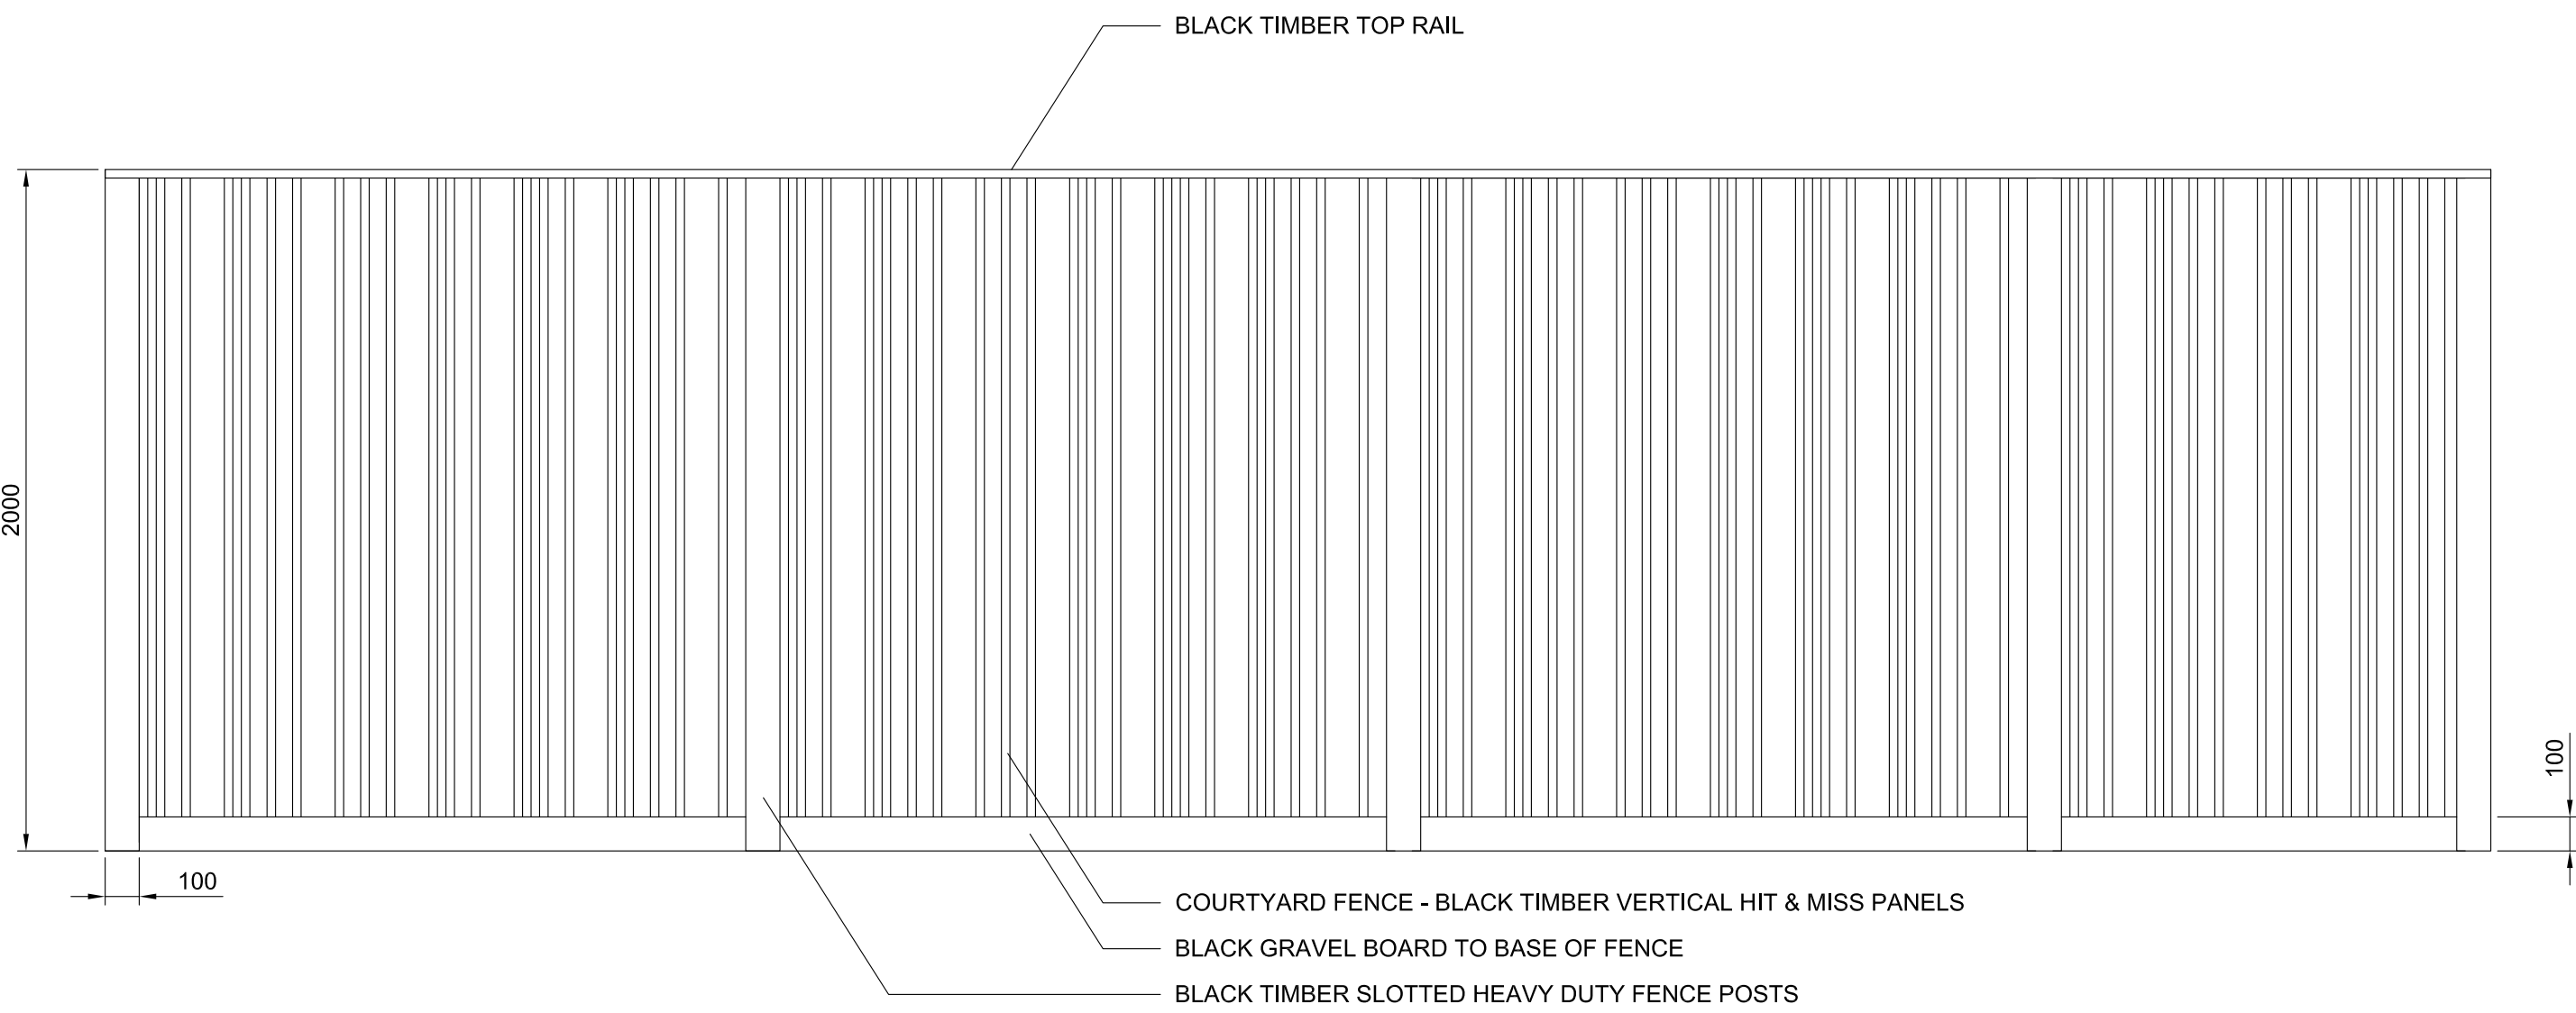


Black Timber Fence Design Intent - 1:20@A1

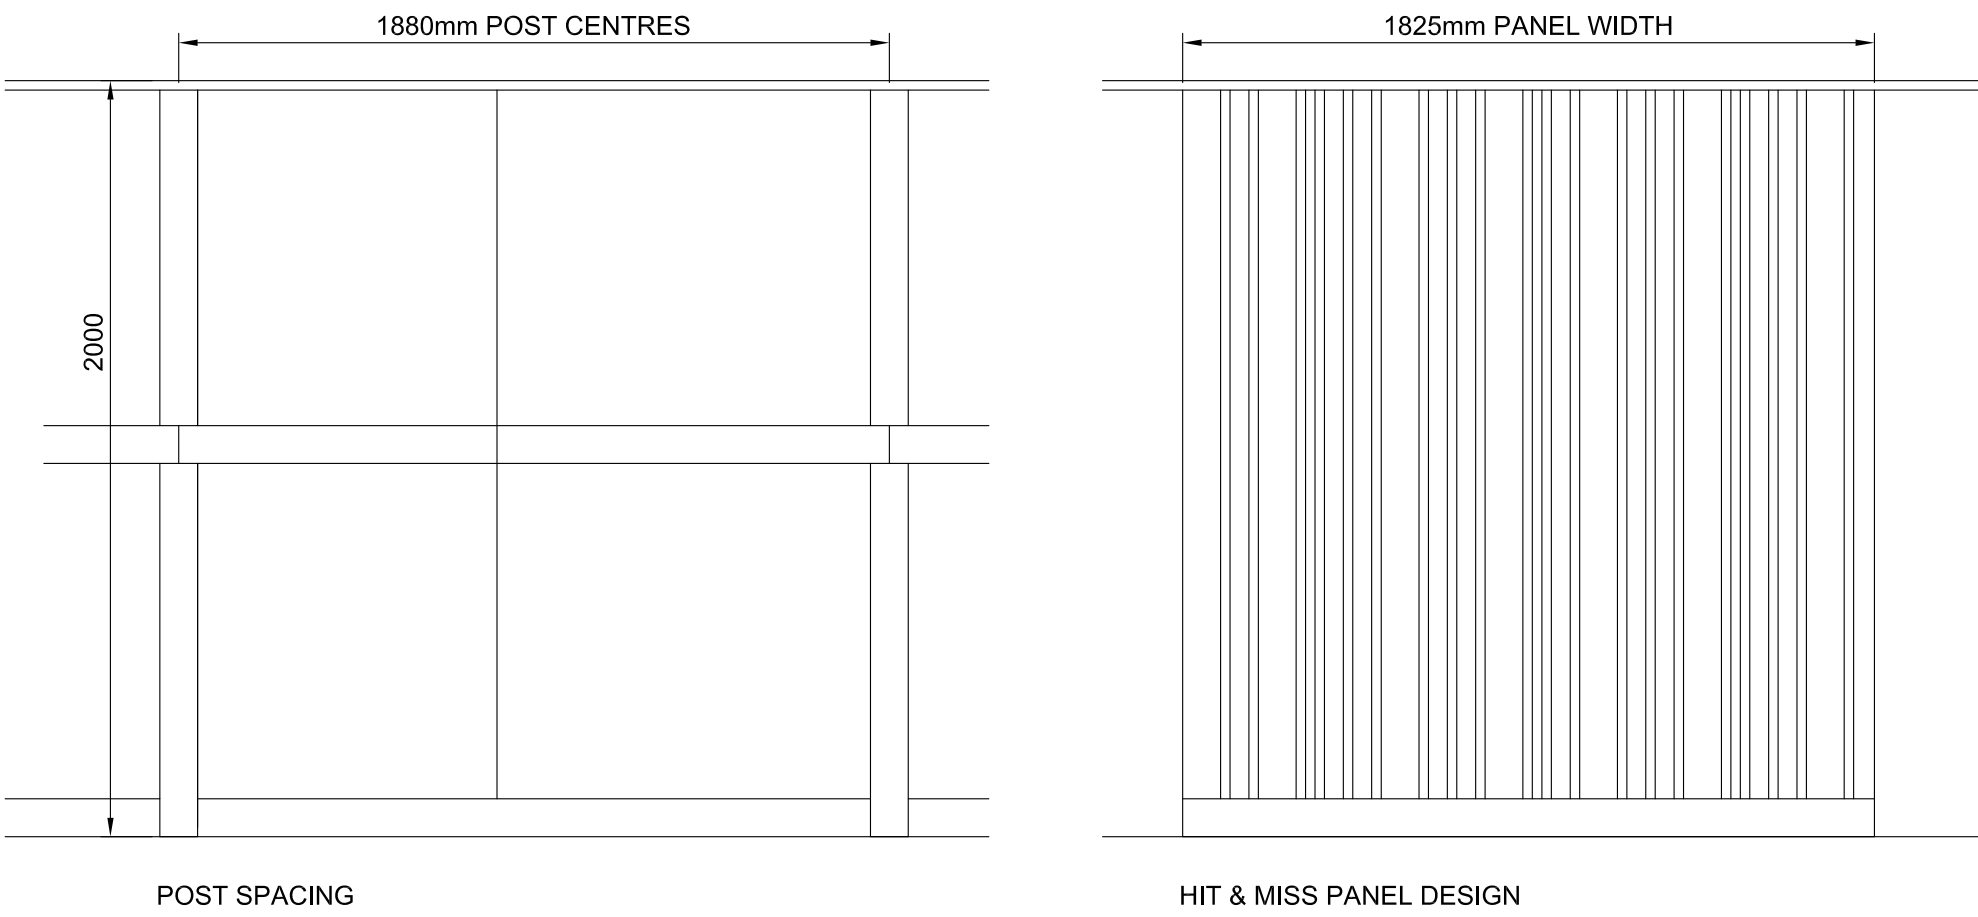

Black Timber Fence Design Intent - 1:20@A1

NOTE:
Timber to be exterior grade softwood, black painted

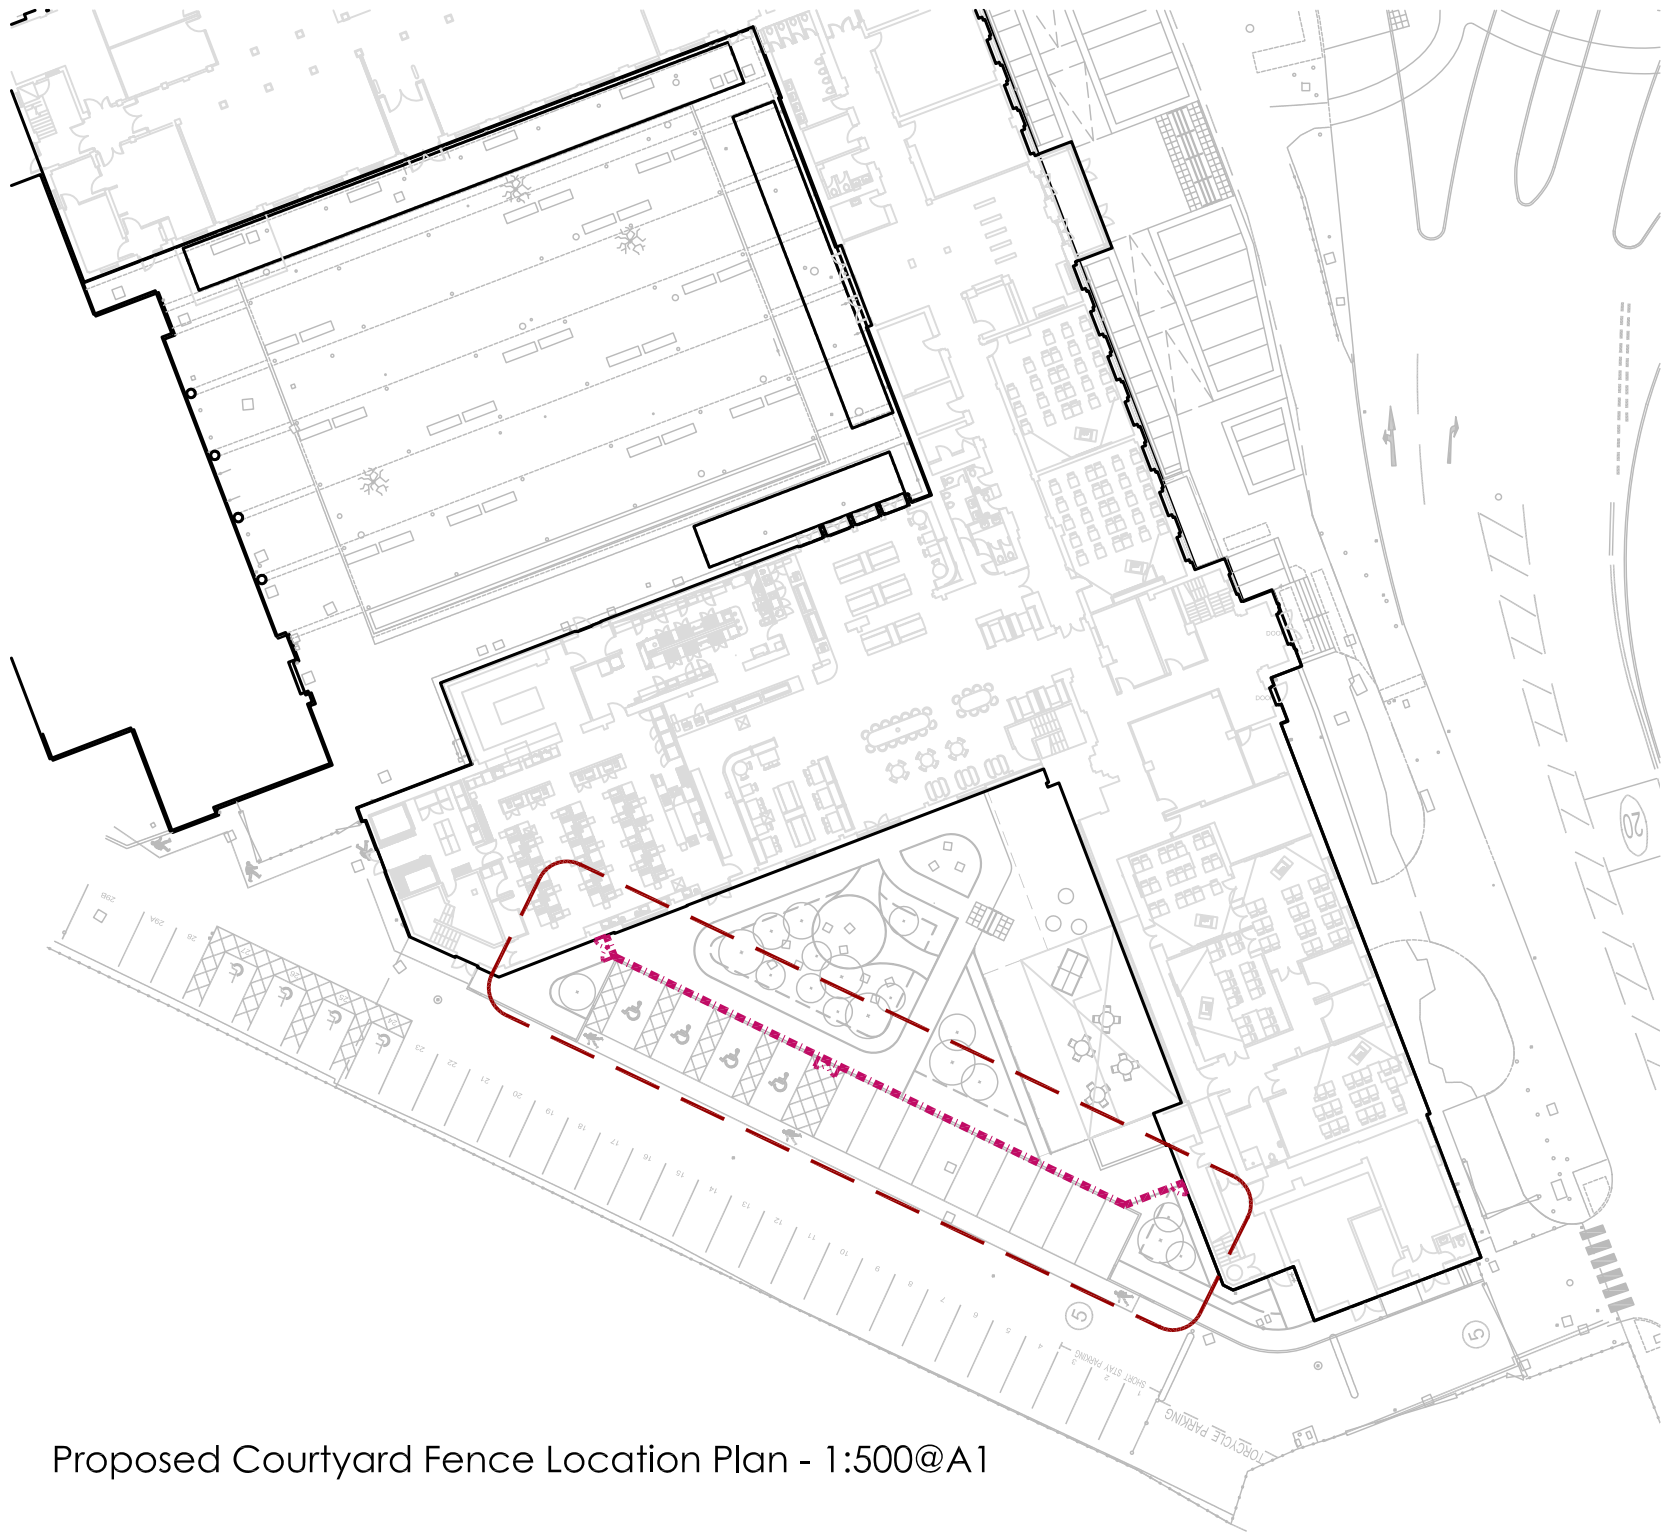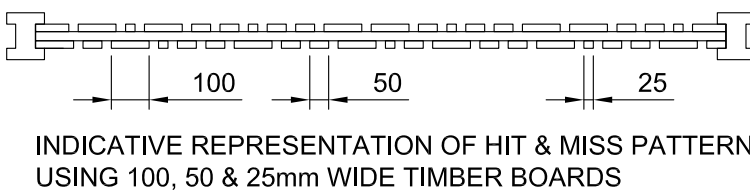

Proposed Courtyard Fence Location Plan - 1:500@A1



Example Image of Black Timber Fence at Adjacent Bury College Health and Digital Centre Site.

NOTE:
The details on this sheet are DESIGN INTENT ONLY.
These details are to be developed by a timber
fencing fabricator, detailed proposals are to be
submitted for approval.
Gate & fence post steel sizes are indicative.
Fixings, hinges, locking mechanisms etc to
fabricators details.

NOTES:
DO NOT SCALE. Use figured dimensions only. The contractor
is requested to check all dimensions before the work is put in
hand. Copyright of this drawing belongs solely to Iteriad Ltd ©.
This drawing must only be used for the purpose for which it is
supplied and its contents must not be reproduced for any
purpose without written permission. Areas Indicated, or areas
calculated from this drawing should be used for valuation
purposes or as the basis for development contracts. Iteriad Ltd
is a limited liability company registered in England and Wales.
Number 7966573

TO BE READ IN CONJUNCTION WITH:

Woodbury Entrance Drawings:
WBE-ITR-00-XX-DR-L-0001 - Landscape Masterplan
WBE-ITR-00-XX-DR-L-0002 - Landscape Strategy Plan
WBE-ITR-00-XX-DR-L-0003 - External Levels Strategy
WBE-ITR-00-XX-DR-L-0101 - Landscape GA

Woodbury South Drawings:
WBS-ITR-00-XX-DR-L-0001 - Landscape Masterplan
WBS-ITR-00-XX-DR-L-0002 - Landscape Strategy Plan
WBS-ITR-00-XX-DR-L-0003 - External Levels Strategy
WBS-ITR-00-XX-DR-L-0101 - Landscape GA
WBS-ITR-00-XX-DR-L-0301 - Typical Details

Woodbury Documents:
WBS-ITR-VV-XX-SP-L-2300 - Woodbury South External
Landscape NBS Specification

P02	FENCE HEIGHT REDUCED FROM 2.5m TO 2m	MS	KH	20.12.23
P01	FIRST ISSUE	MS	KH	23.11.23
REV	DETAILS	DRAWN BY	CHECKED BY	CHECKED DATE

DRAWING RECORD

STATUS
FOR INFORMATION



MASTERPLANNERS/LANDSCAPE ARCHITECTS

(iteriad) Studio
2 Craigwood Cottages,
Eckington,
Windsore,
Cumbria
LA23 1LG
T: (+44) 15394 43018
E: studio@iteriad.com
W: www.iteriad.com

PROJECT TITLE
BURY COLLEGE - Woodbury South

DRAWING TITLE
COURTYARD FENCE DESIGN
INTENT

SCALE
Varies@A1

DRAWN BY
MS

DATE
NOV '23

JOB/DRAWING NUMBER
WBS-ITR-00-XX-DR-L-0311

REVISION
P02