



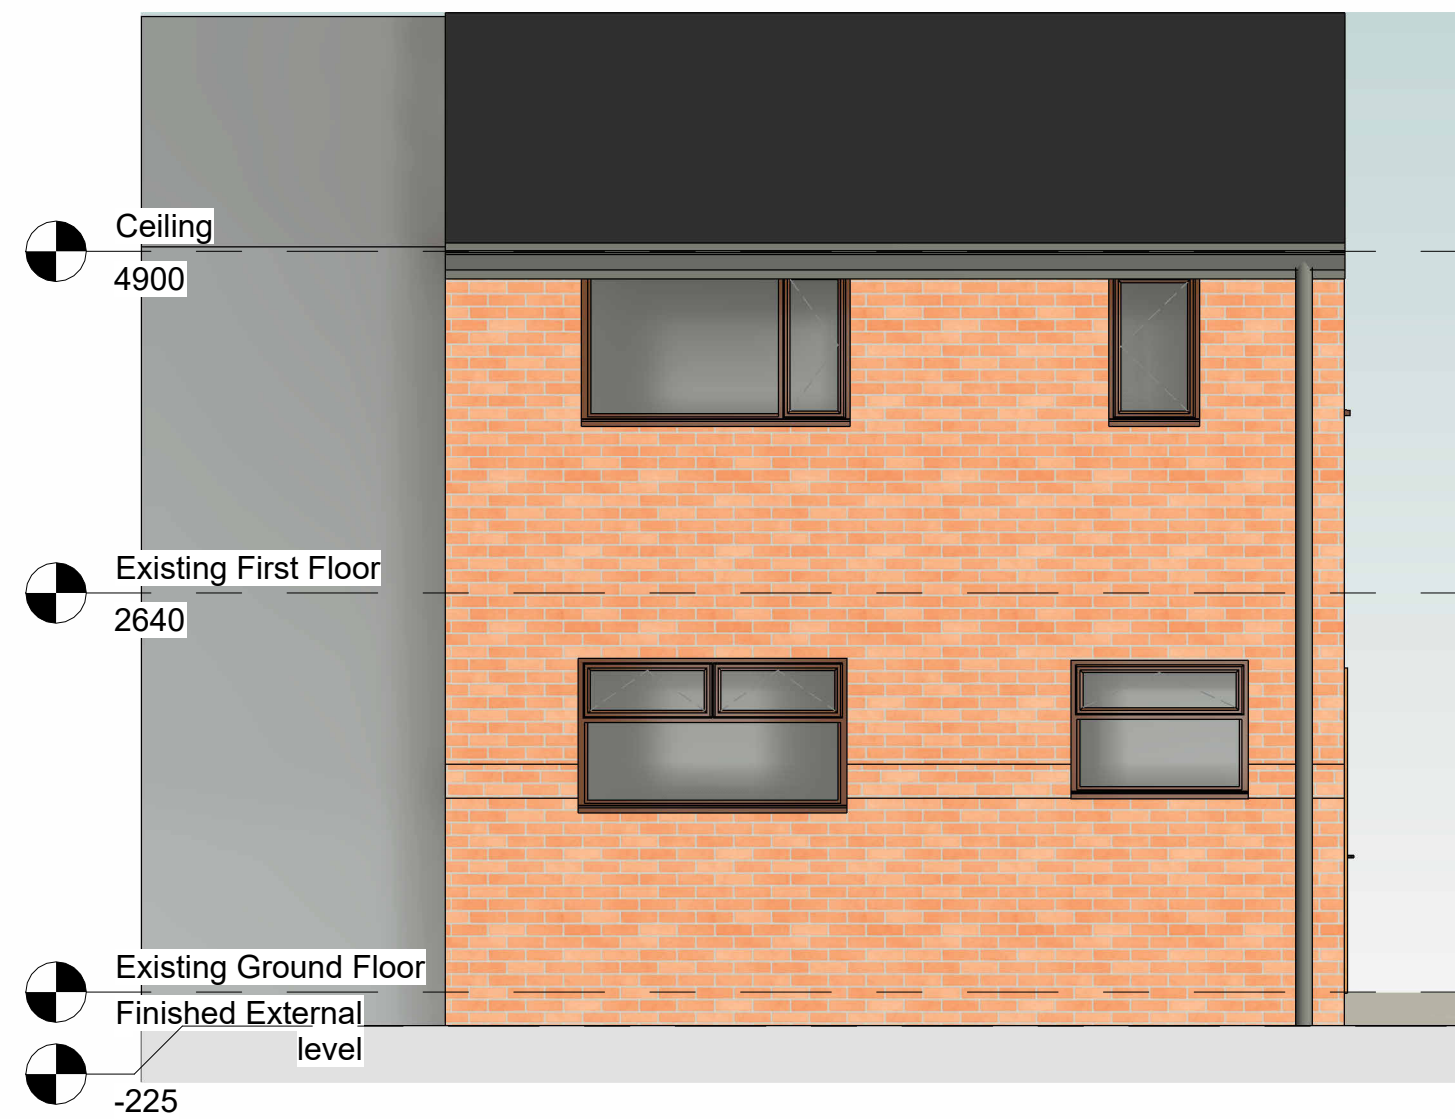


East Elevation
1 : 50




West Elevation
1 : 50

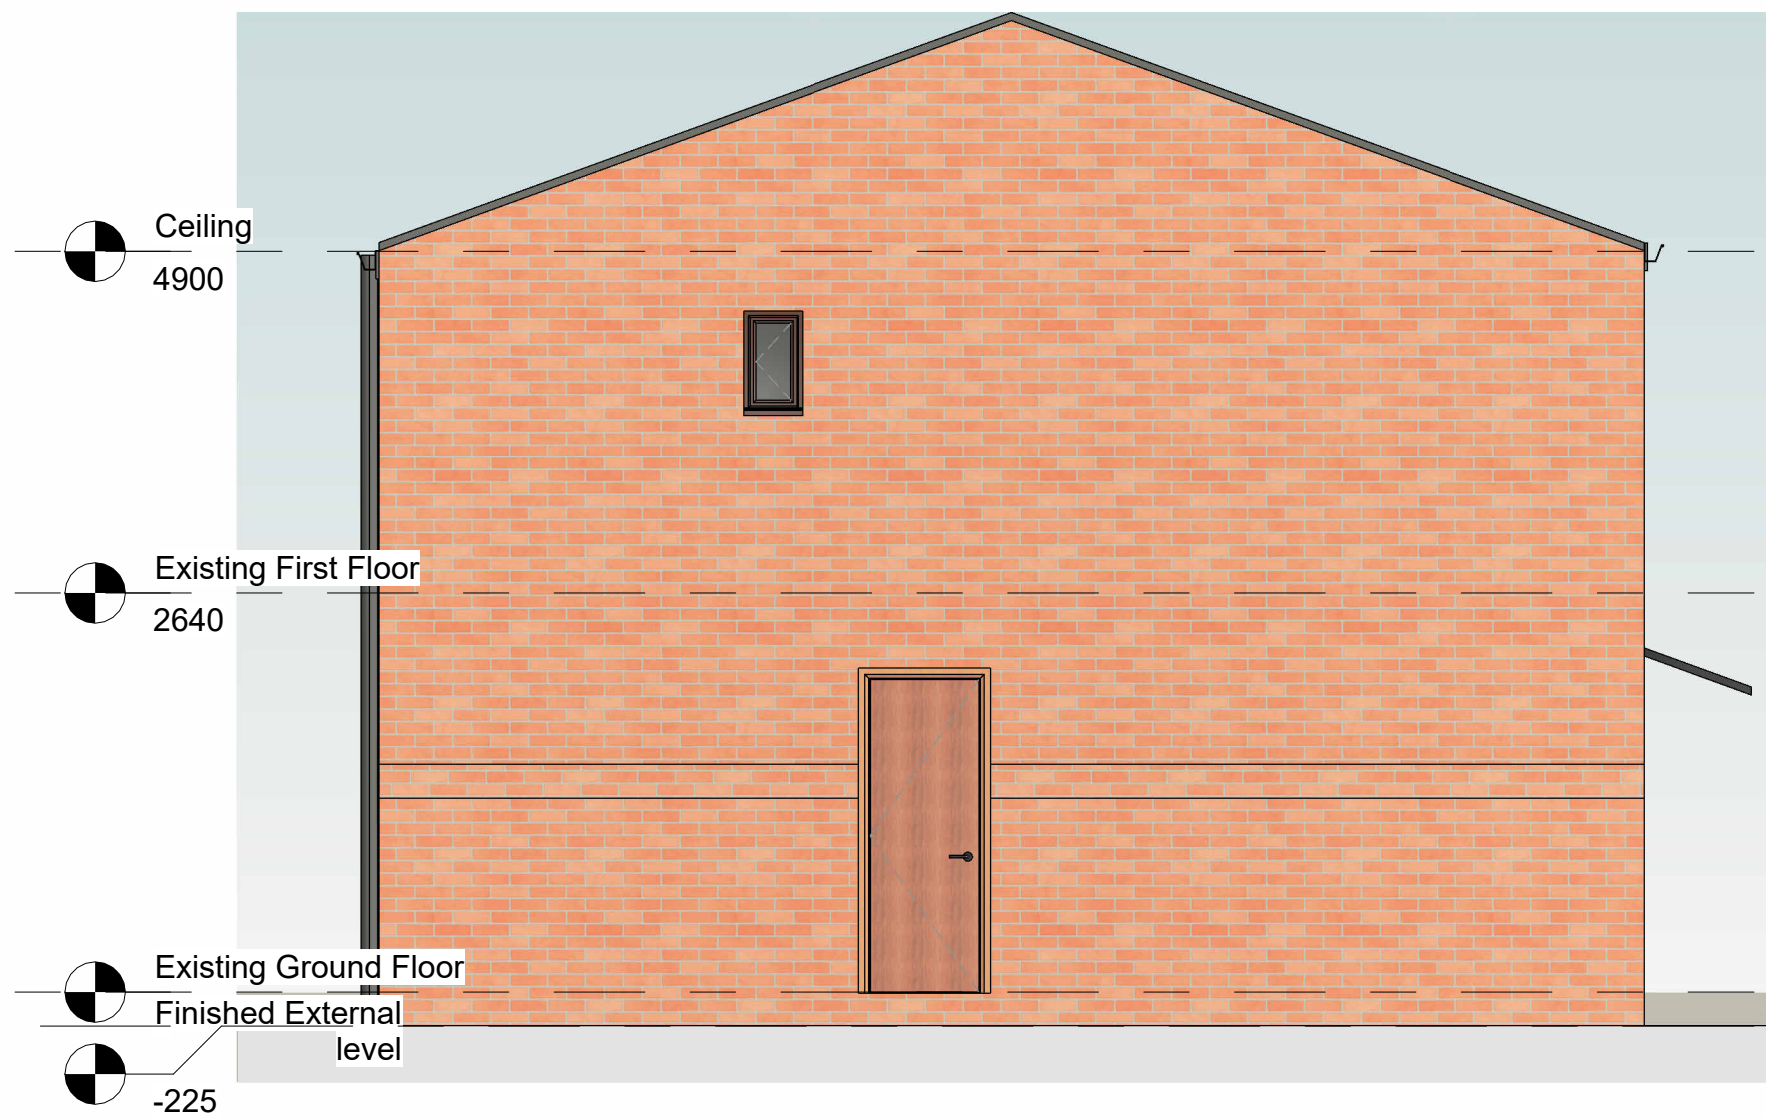


South Elevation
1 : 50

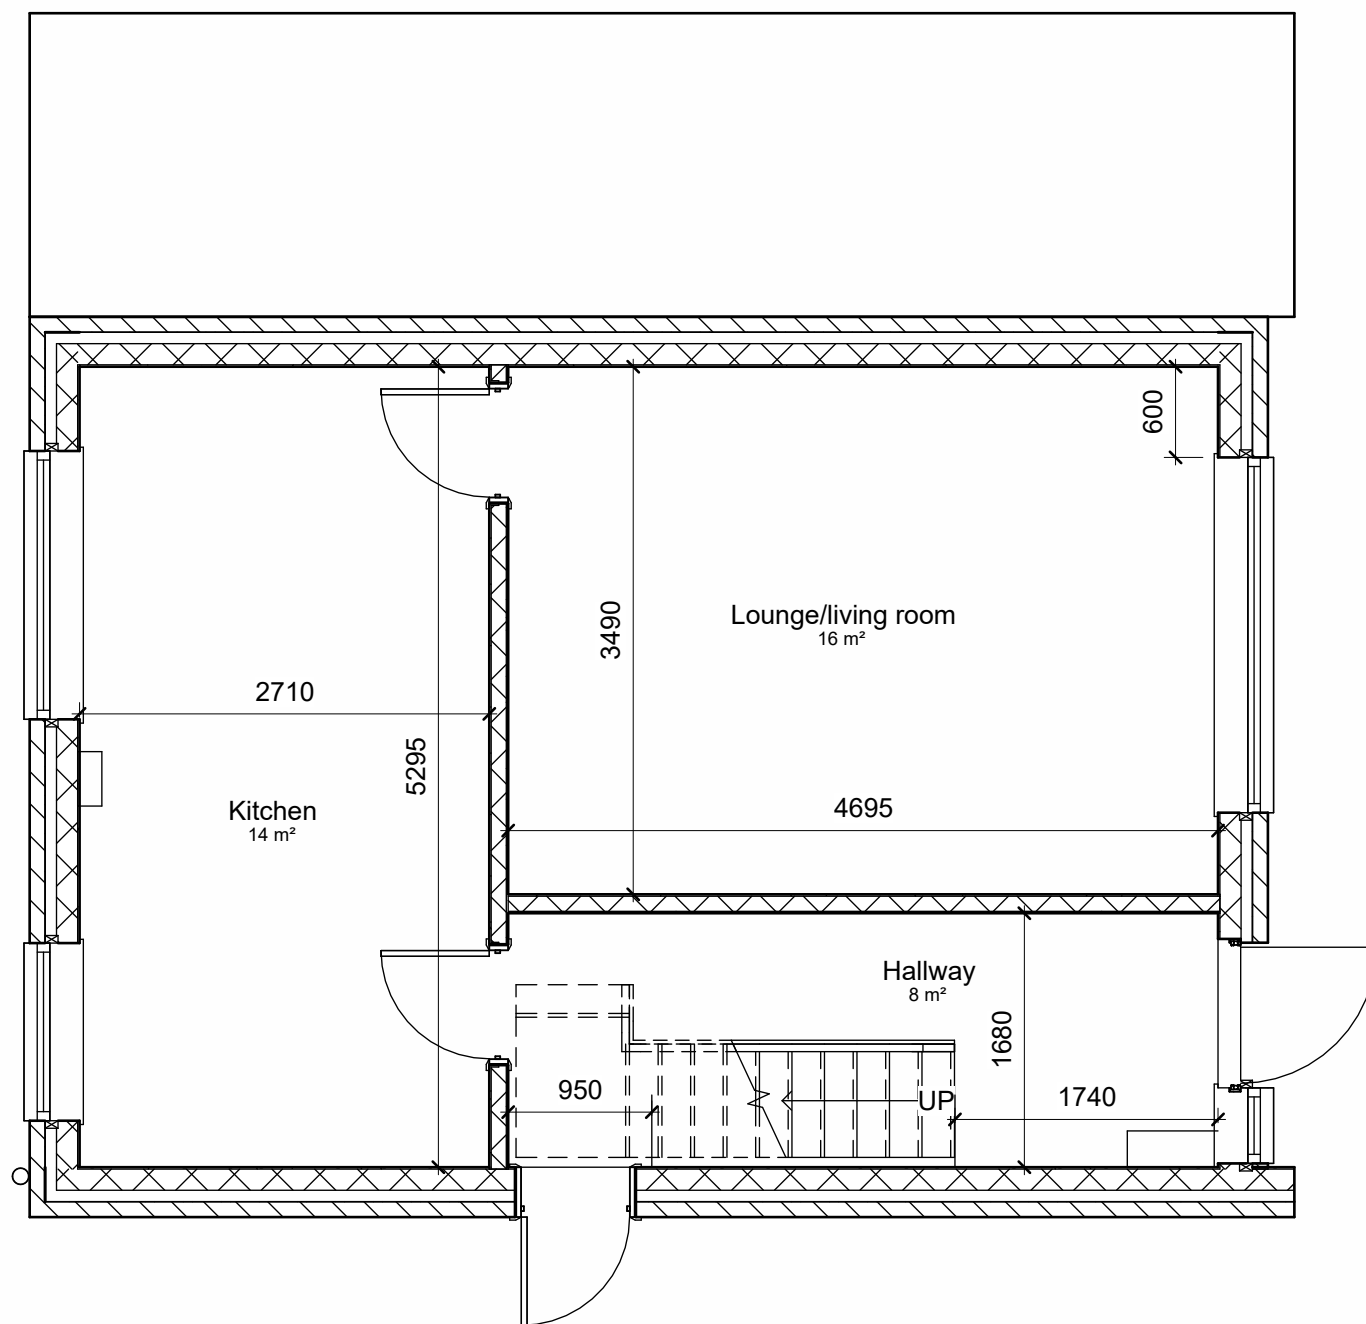


Existing Ground Floor
1 : 50

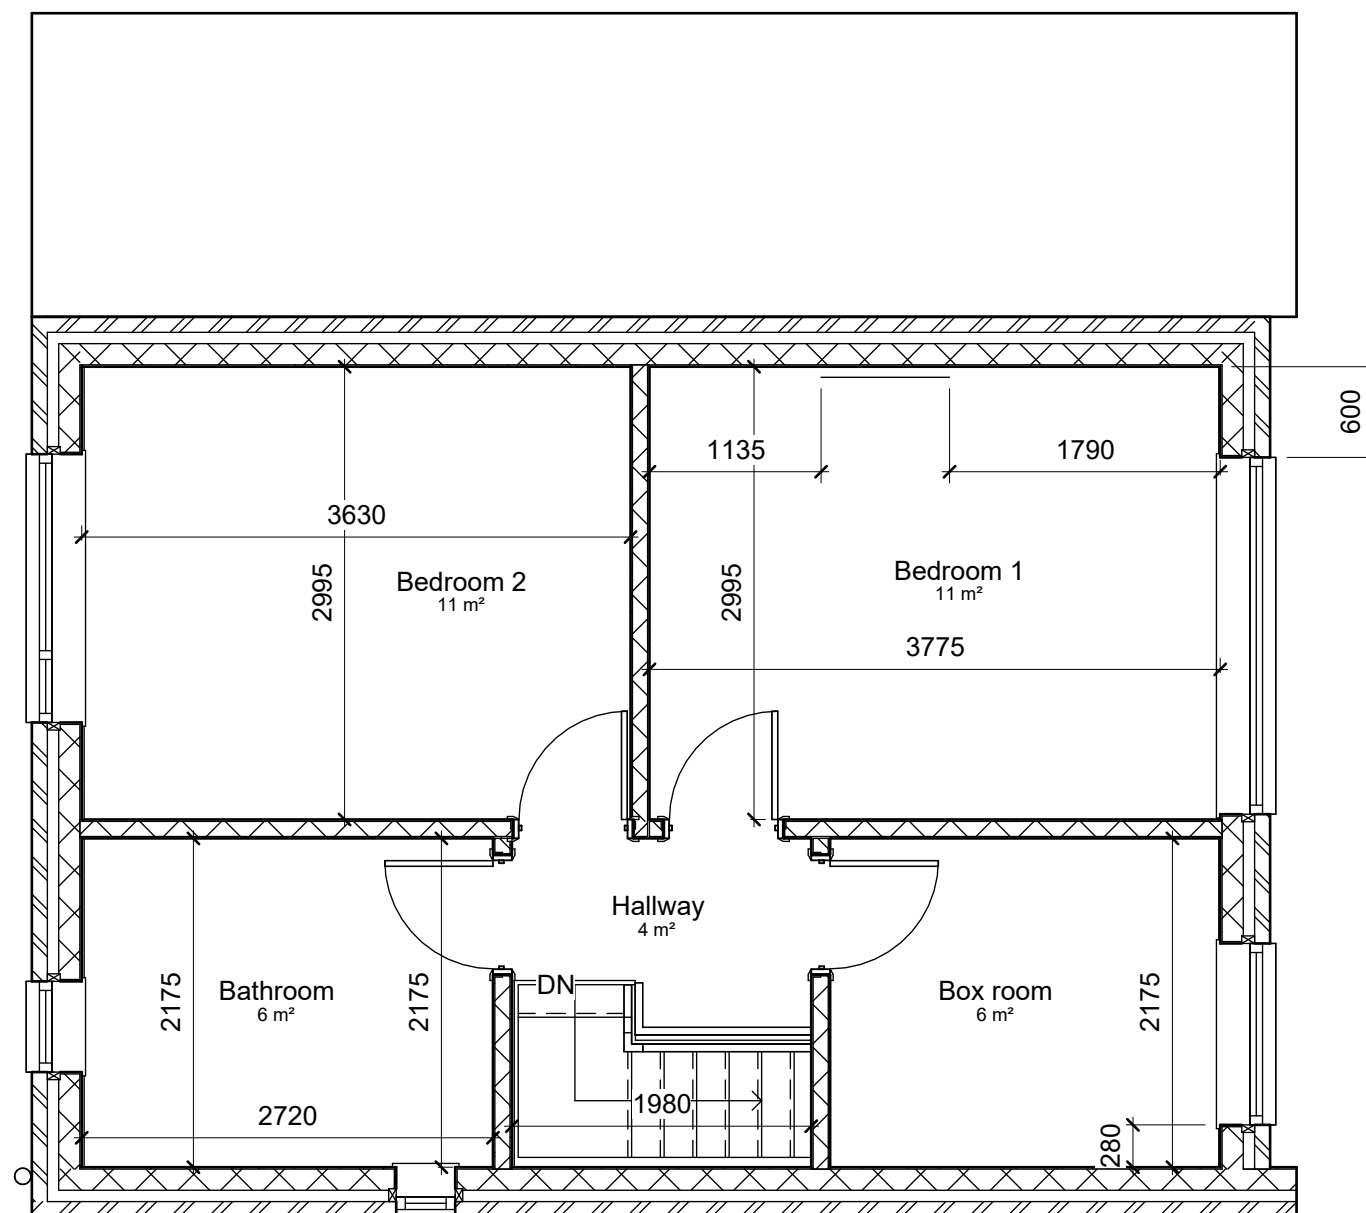

Existing First Floor
1 : 50

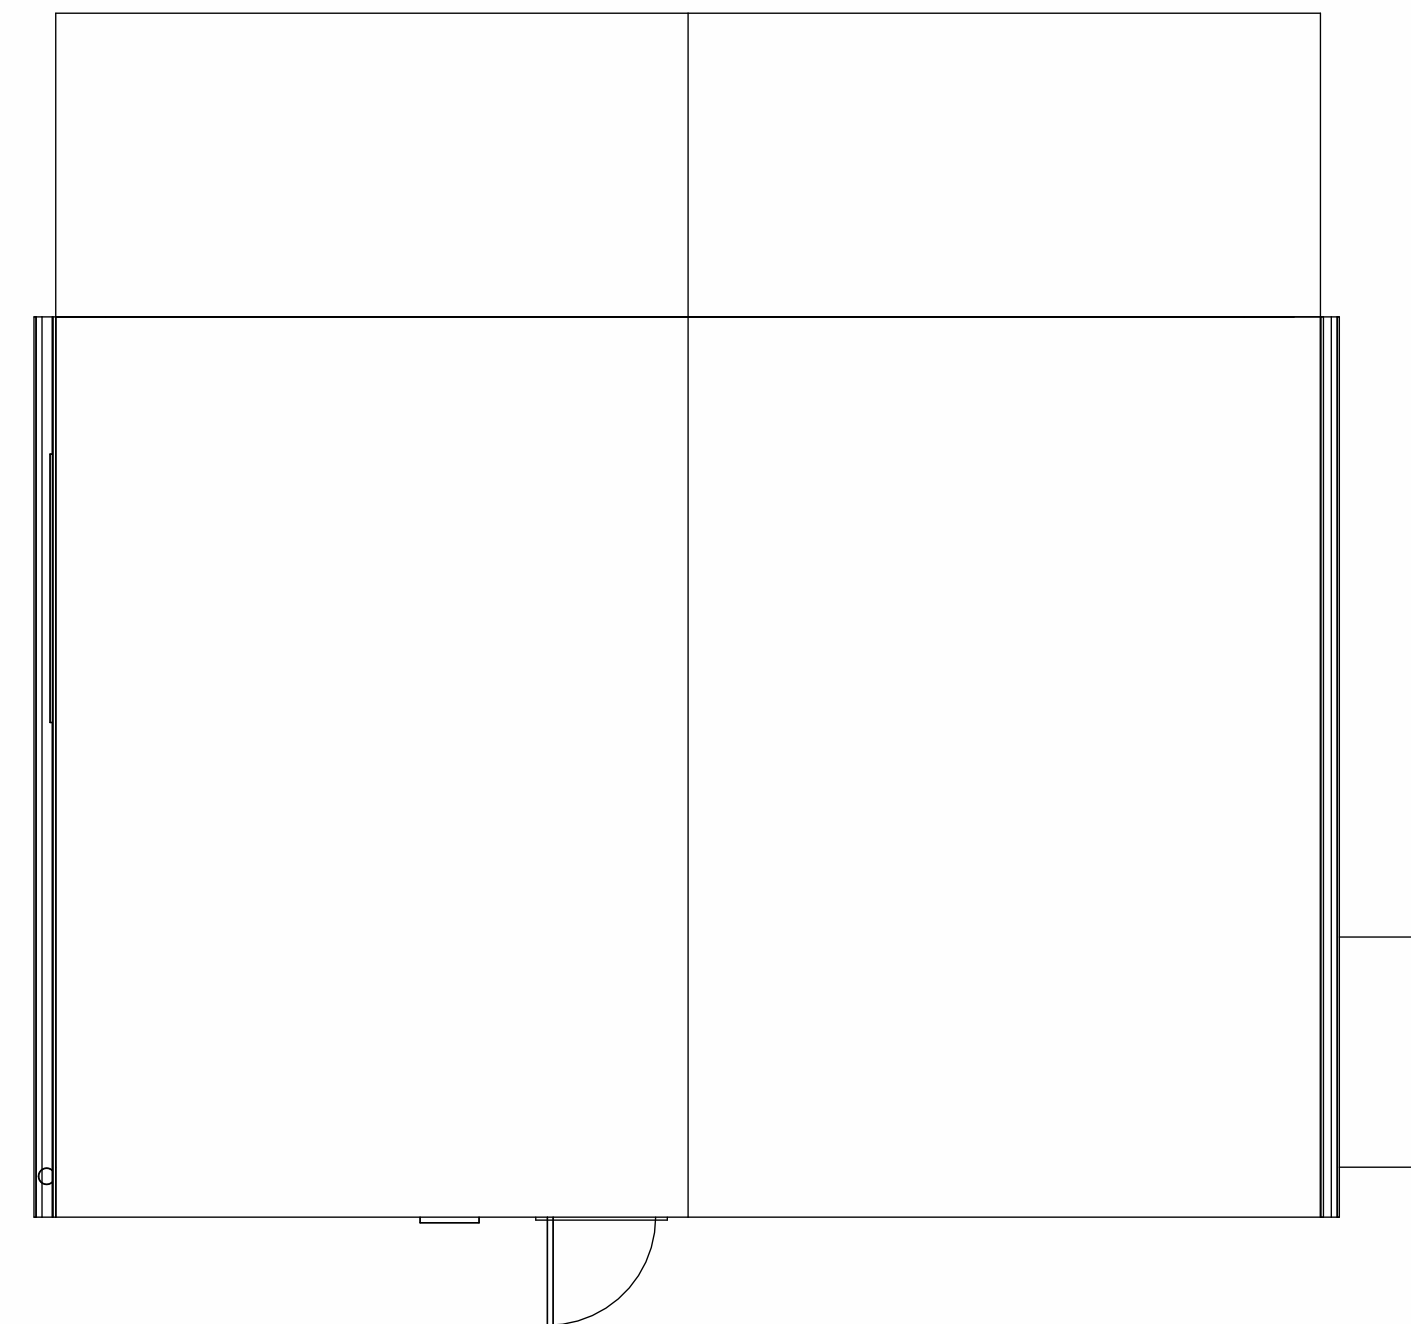

Roof
1 : 50

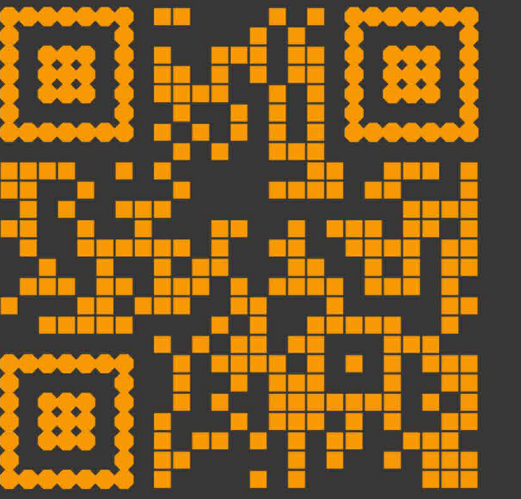

© Ideal Architects Limited
WWW.Ideal-Architects.co.uk
This Drawing & Design is the copyright of Ideal Architects Ltd and should not be reproduced without written consent.
Contractors are to check all levels & dimensions on site prior to site works commencing & report discrepancies to the Designers.
DO NOT SCALE FROM THIS DRAWING

Rear Extension
4 Mansfield Avenue, Ramsdottom, BLO QUS

Rev	Description	Date
Rev	Description	Date

Client: Tom + Lucy Beltcher

Existing Elevations

(DR)A50

Revision

