
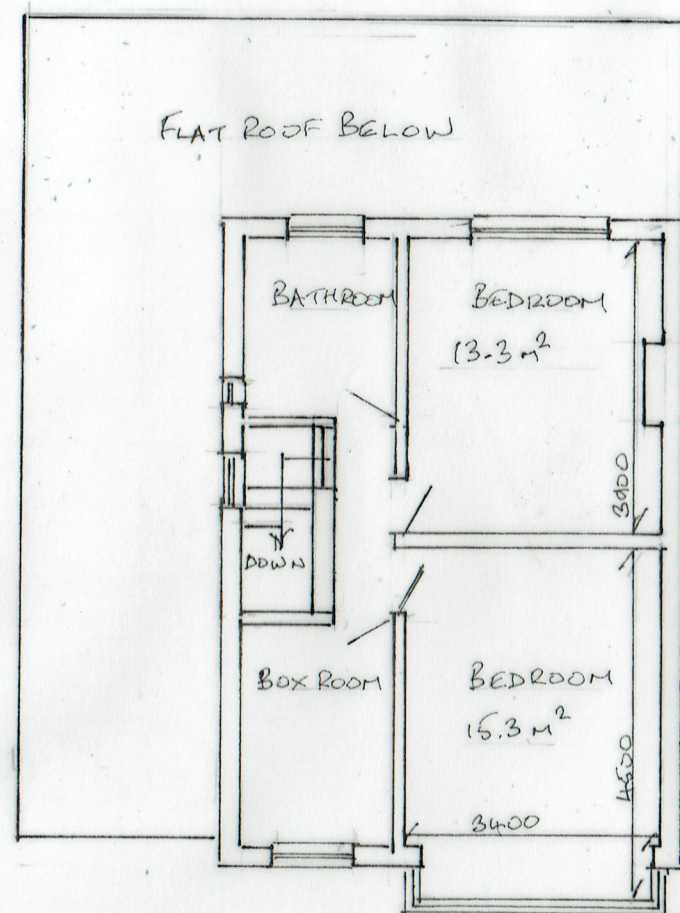


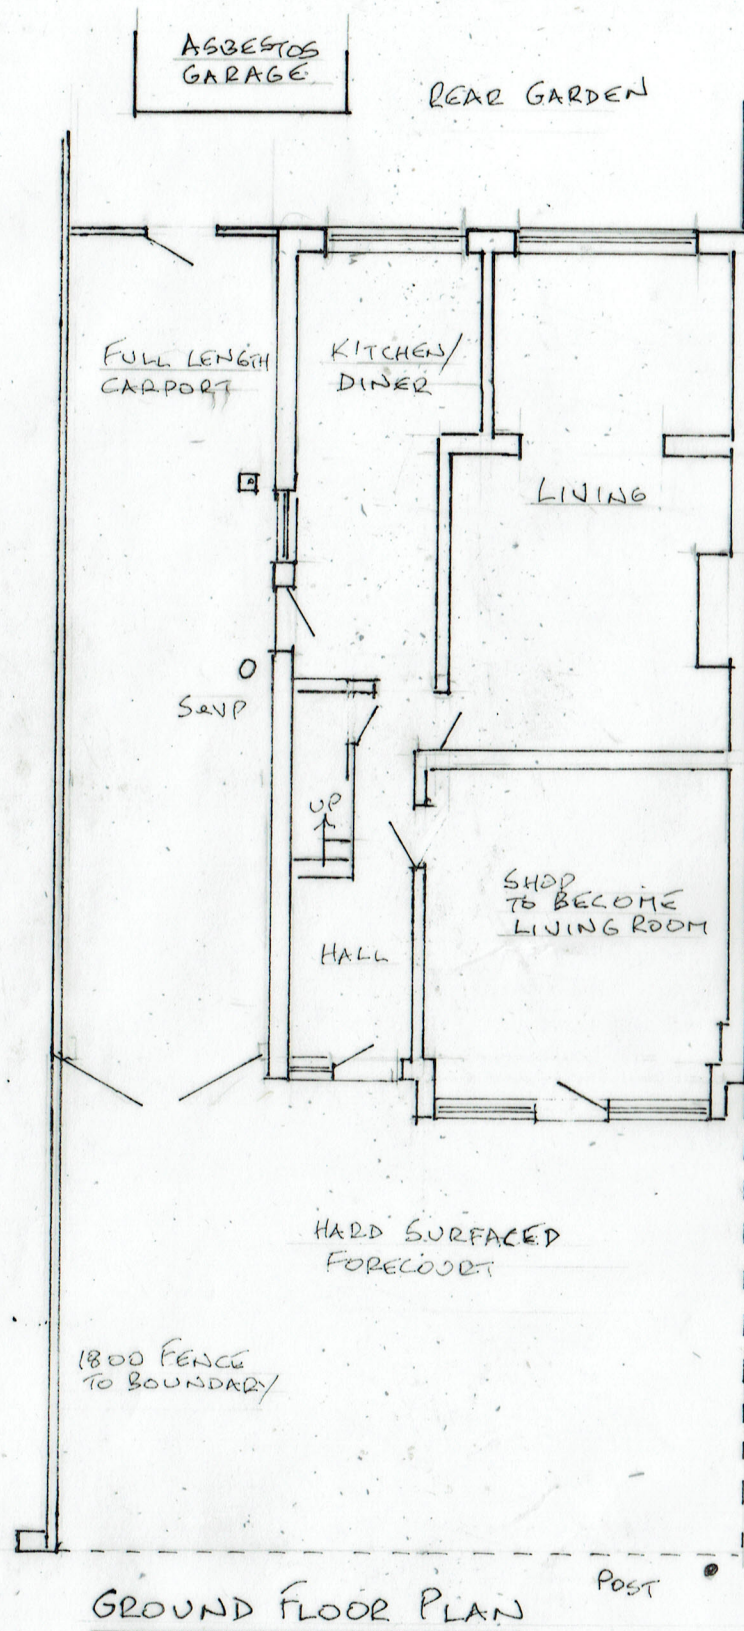


DRAWING SHOWS EXISTING USE OF ROOMS

GROSS INTERNAL FLOOR AREA (EXCLUDING CARPORT & GARAGE) 118 SQUARE METRES

ALL HABITABLE ROOMS HAVE NATURAL LIGHT

FIRST FLOOR PLAN

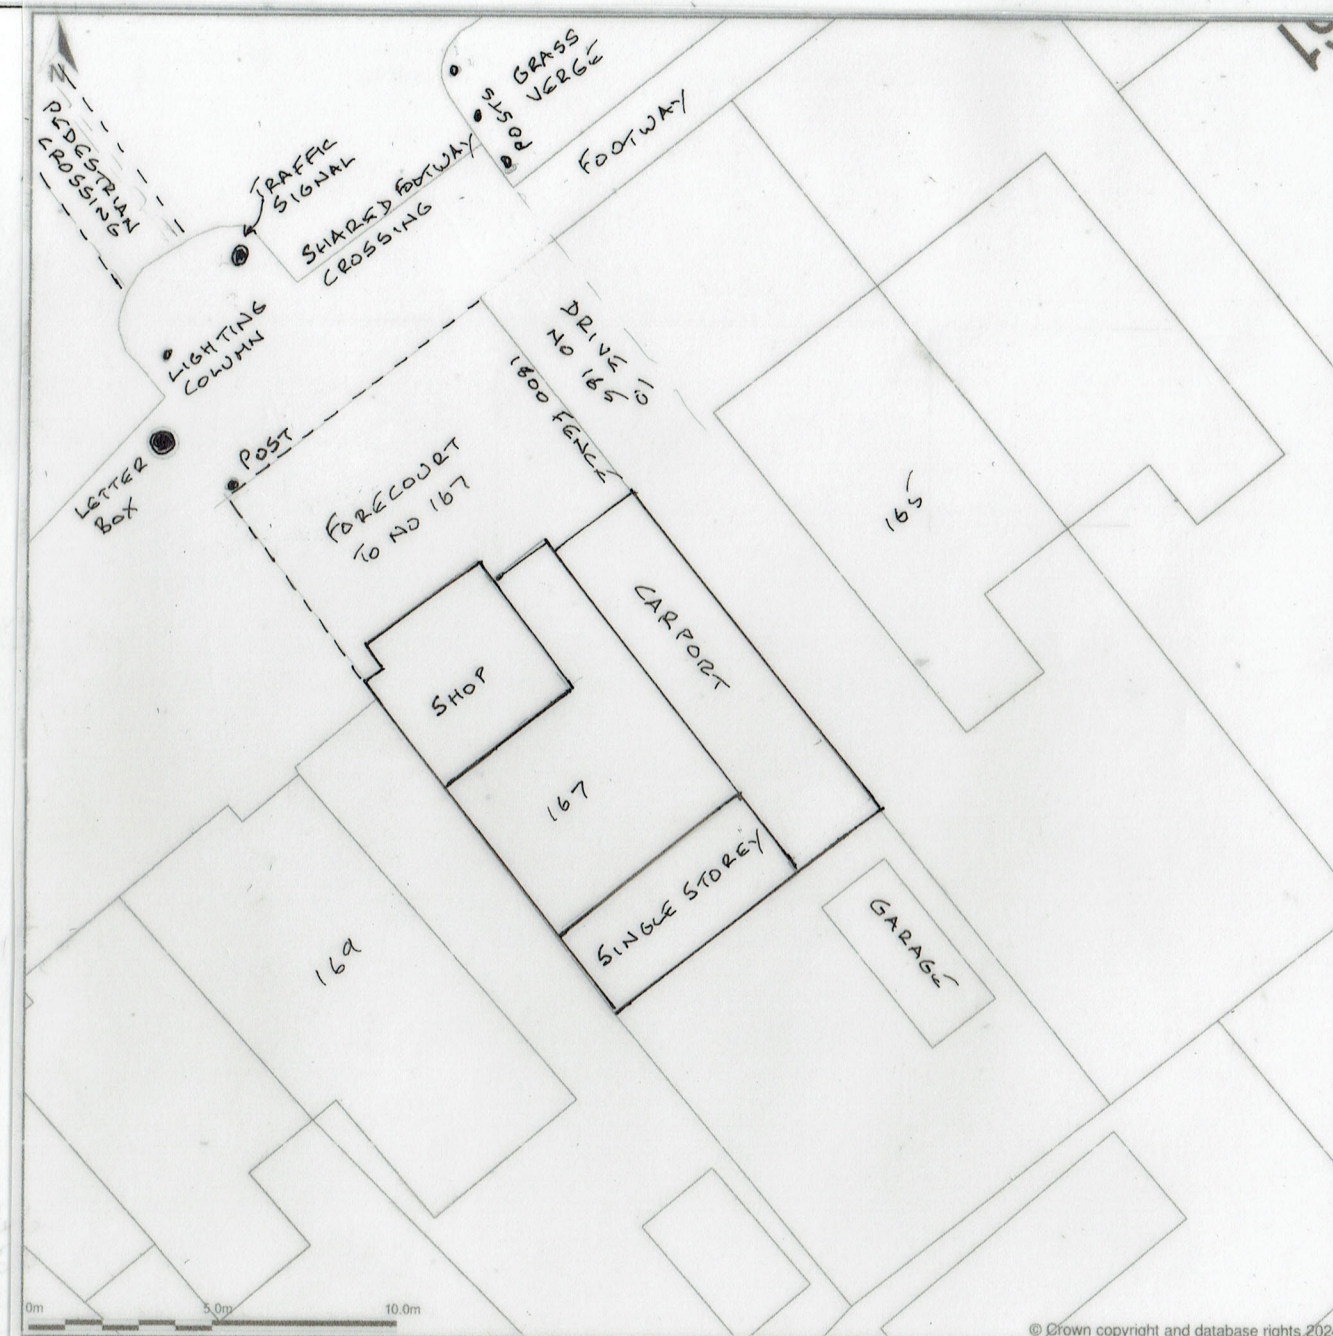

SITE PLAN (1:200)

EXISTING PLANS

19/08/2024

24/783/01

CHANGE OF USE, SHOP TO DWELLING
167, RADCLIFFE ROAD, BURY BL9 9LN