


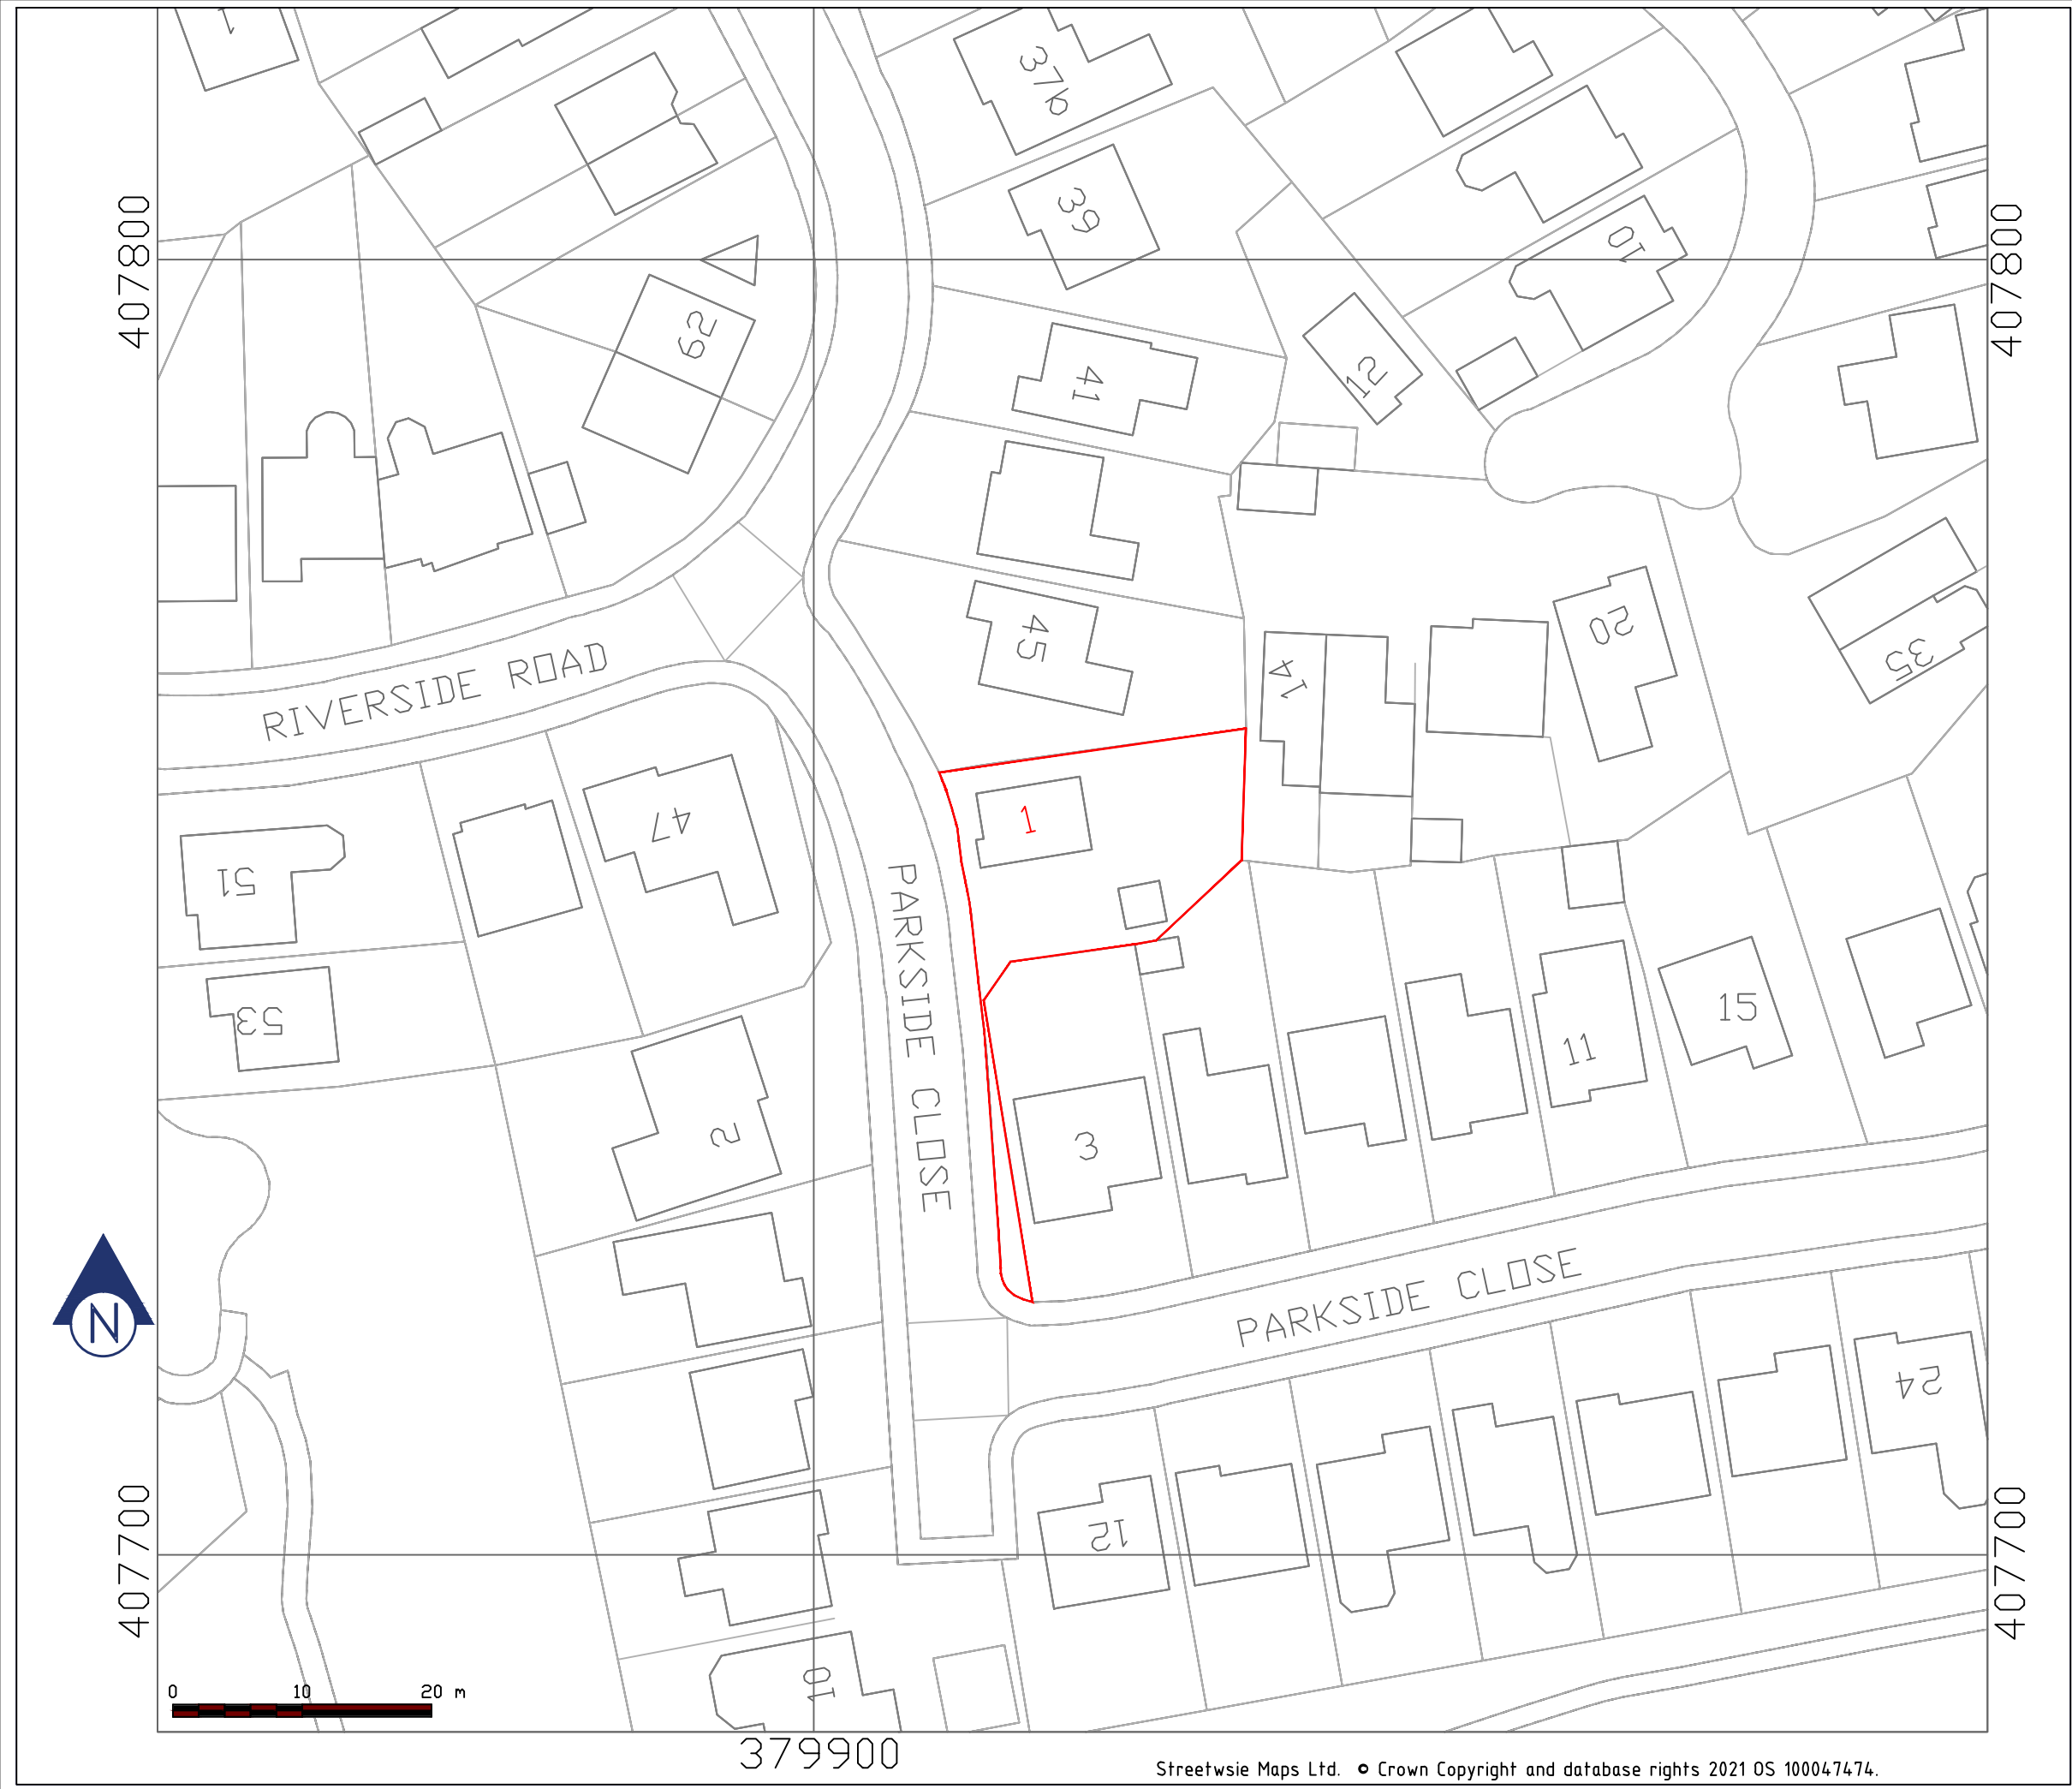

LEGEND

APPLICATION BOUNDARY

|   |                   |             |
|---|-------------------|-------------|
| Rev.   | Amendment         | Date        |
| Site<br>1 PARKSIDE CLOSE<br>RATCLIFFE, BURY                                                                                               |                   |             |
| Title<br>DOUBLE STOREY EXTENSION<br>PLANNING APPLICATION<br>LOCATION PLAN                                                                 |                   |             |
| Binu Kurian<br>HND, BSc(Hons), MCIOB<br>Civil Engineer & Construction Manager<br><br>106 Manor Drive<br>Upton, Ch49 4LN<br>Ph.07828074791 |                   |             |
| A3   | Drg. No.<br>SS 01 | Rev.<br>0   |
|   |                   |             |
| Drawn   | Binu              | Scale 1:500 |
| Date   |                   | 04.10.21    |