




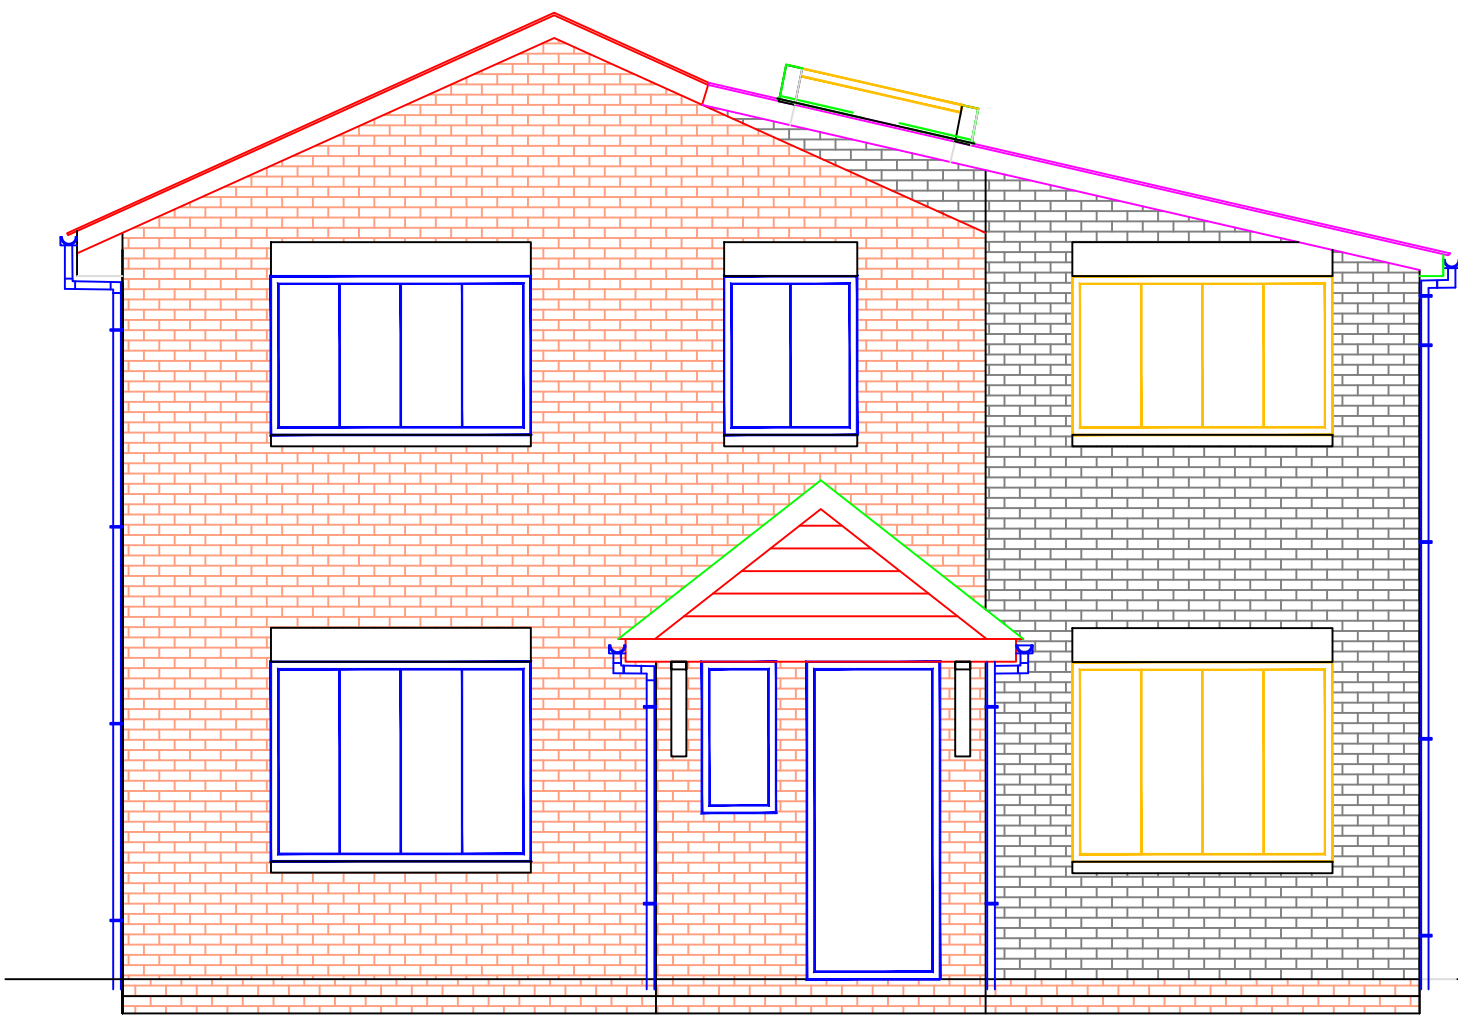


FRONT SIDE ELEVATION (PROPOSED)

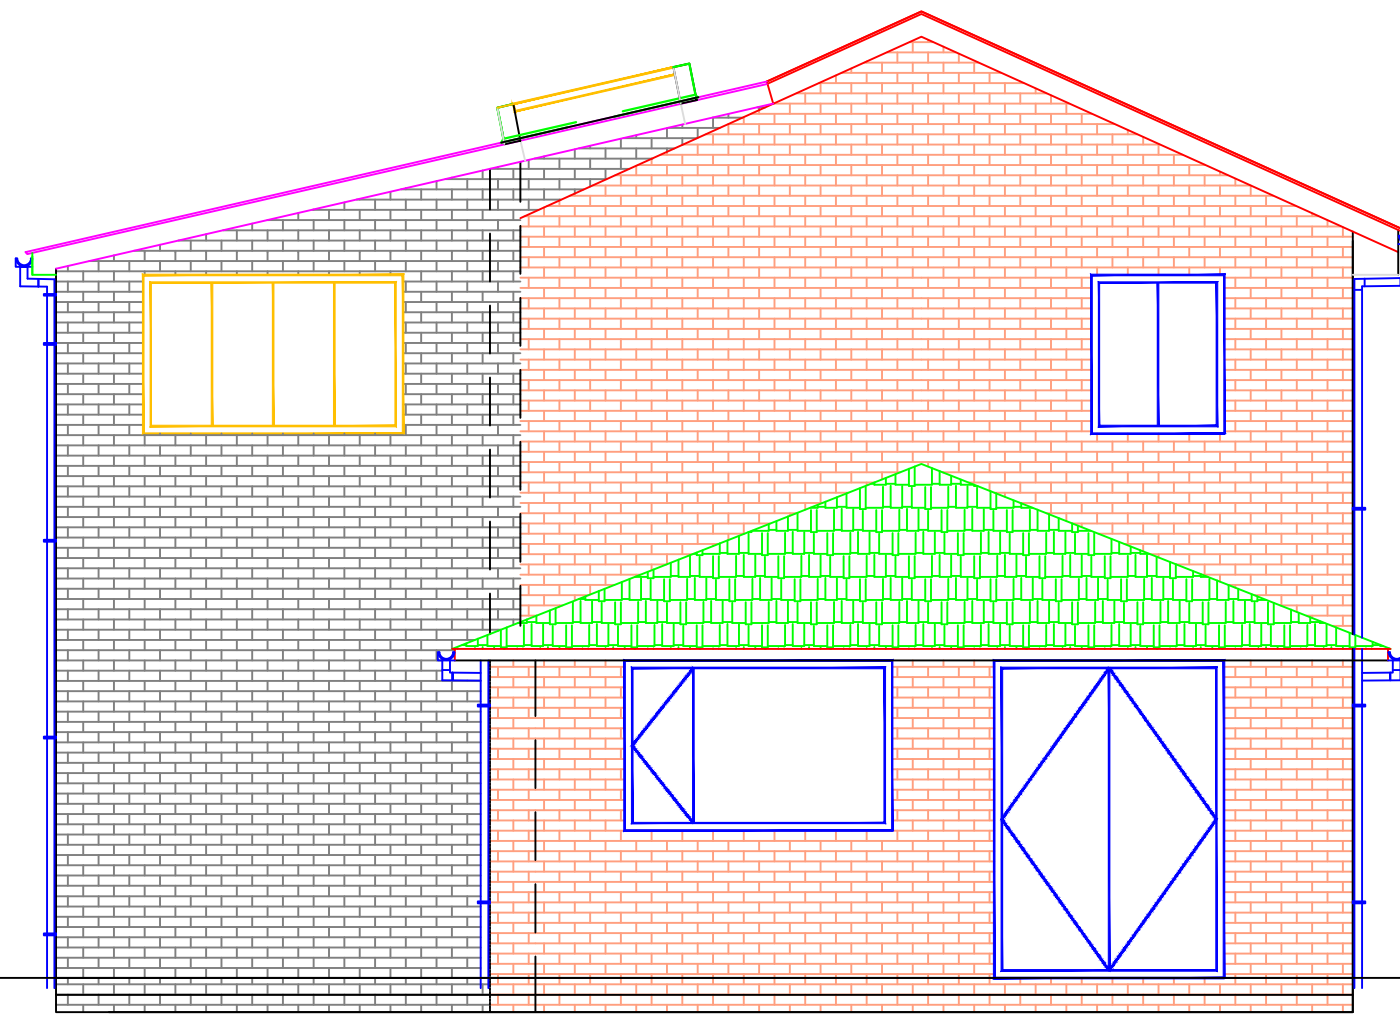

REAR SIDE ELEVATION (PROPOSED)

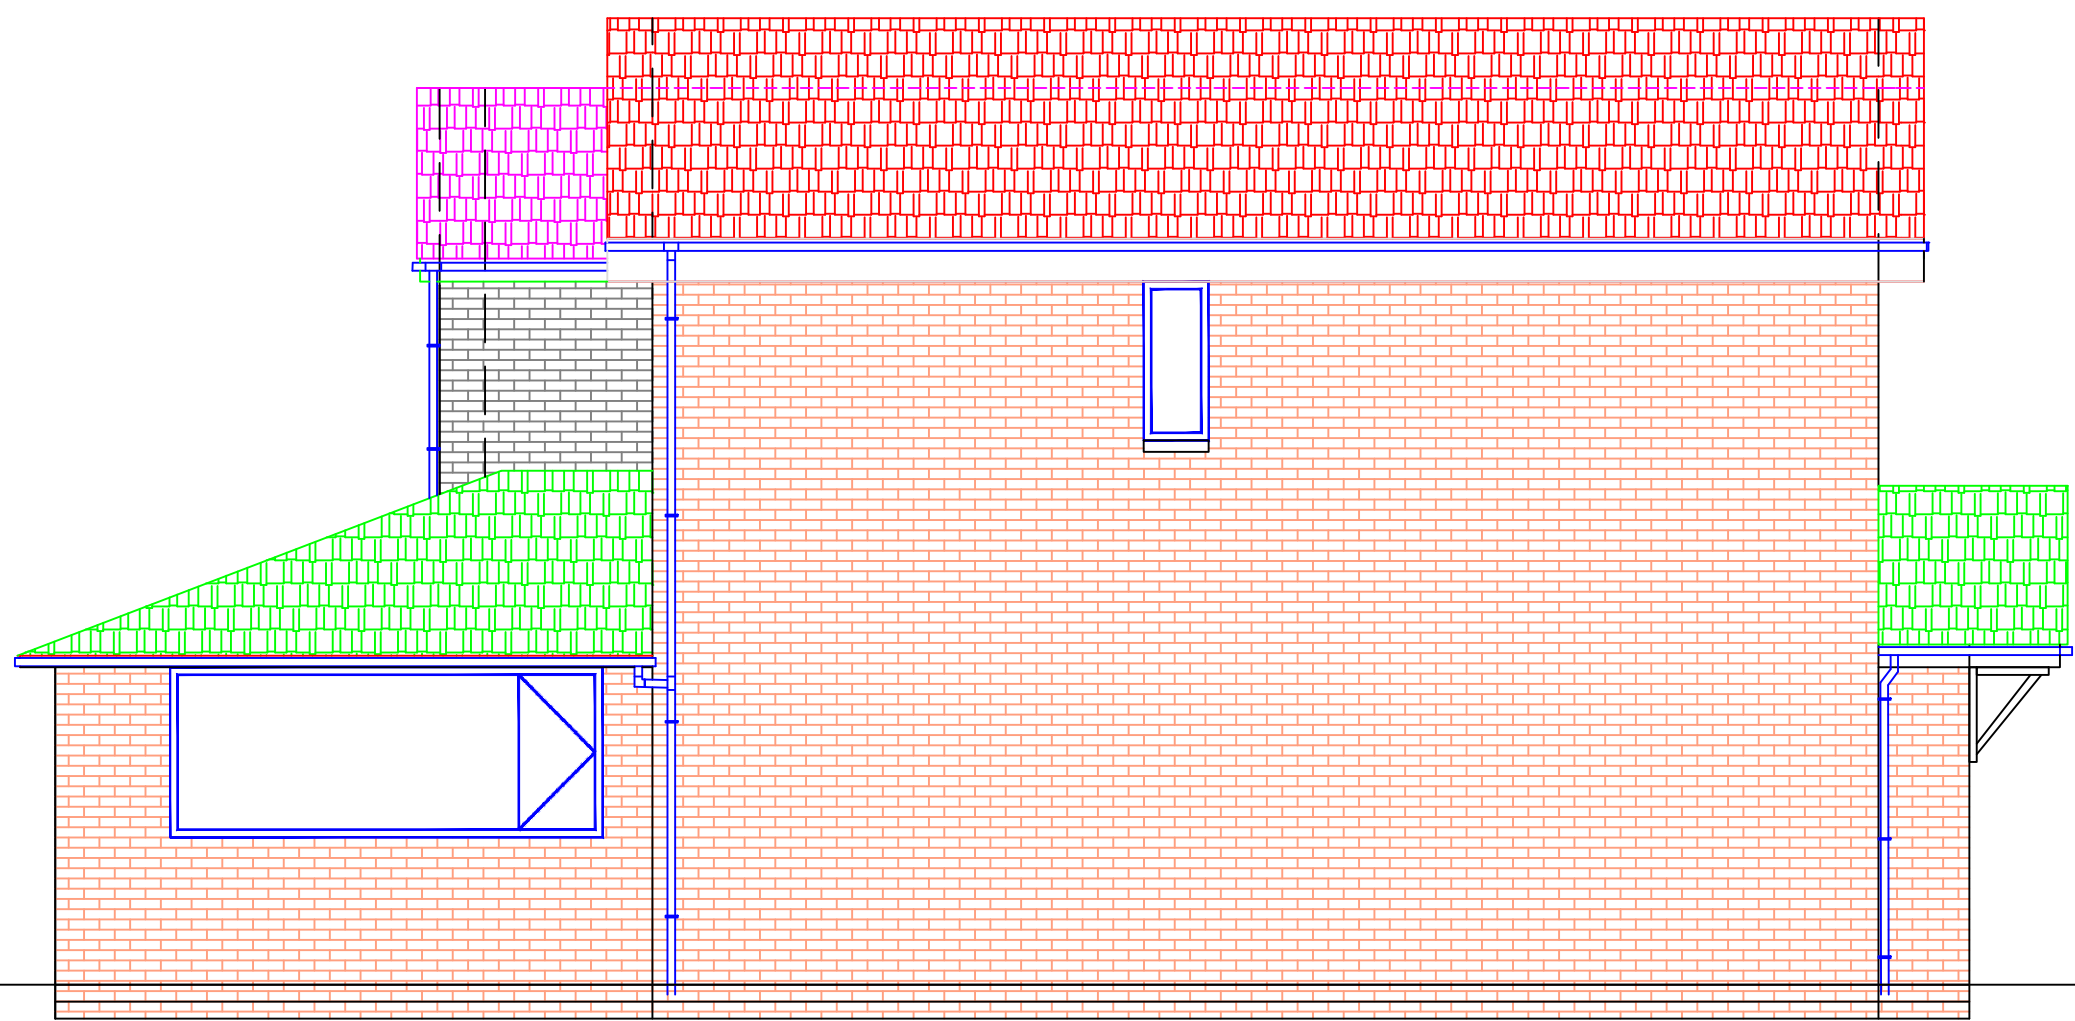

LEFT SIDE ELEVATION (PROPOSED)

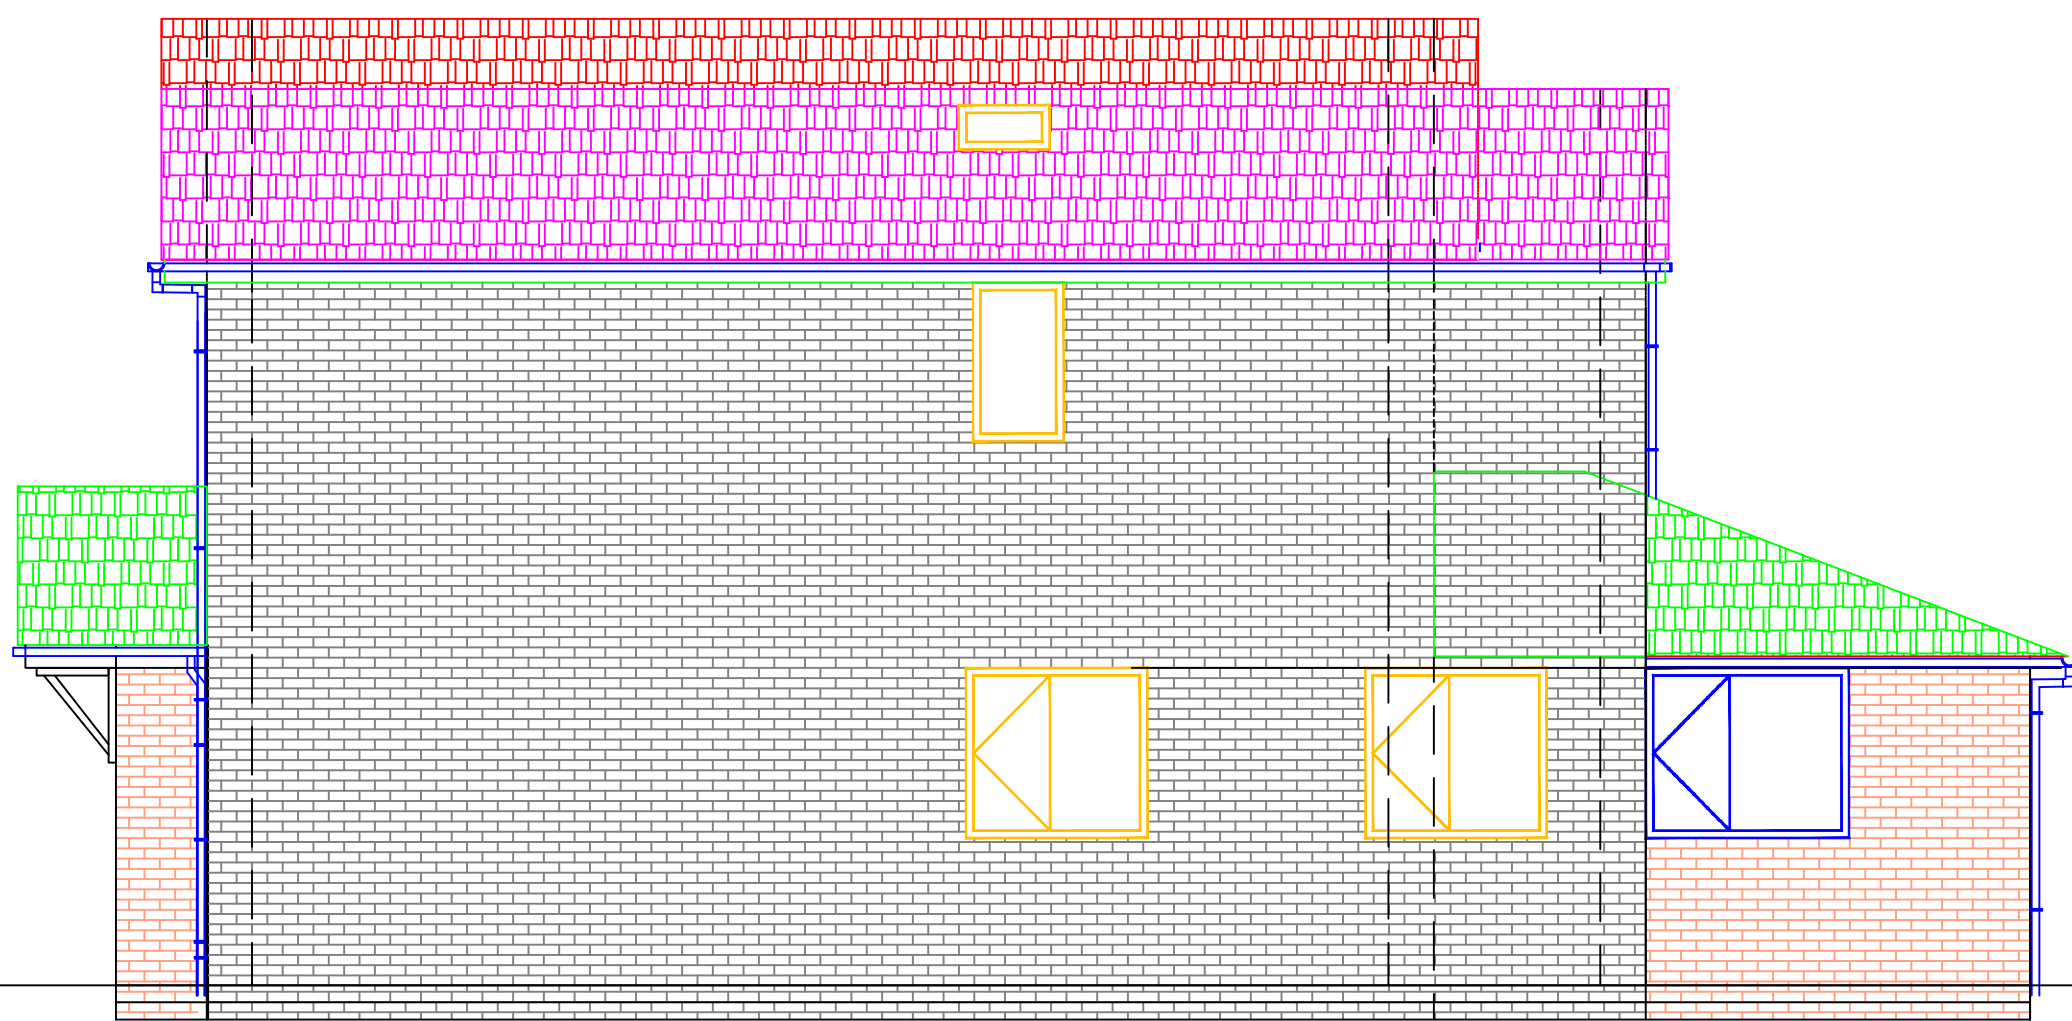

RIGHT SIDE ELEVATION (PROPOSED)

CONSTRUCTION KEYS

- EXISTING BRICKWORK
- NEW BRICKWORK
- EXISTING GABLE ROOF
- LOW LEVEL ROOF
- NEW SHED ROOF
- NW NEW WINDOW
- ND NEW DOOR
- NVW NEW VELUX WINDOW

Rev.	Amendment	Date
Site	1 PARKSIDE CLOSE RATCLIFFE, BURY	
Title	DOUBLE STOREY EXTENSION PLANNING APPLICATION PROPOSED ELEVATIONS	
Binu Kurian HND, BSc(Hons), MCIOB Civil Engineer & Construction Manager 106 Manor Drive Upton, Ch49 4LN Ph.07828074791		
A1	Dwg. No. SS 06	Rev. 0
Drawn Binu Scale 1:50 Date 04.10.21		