

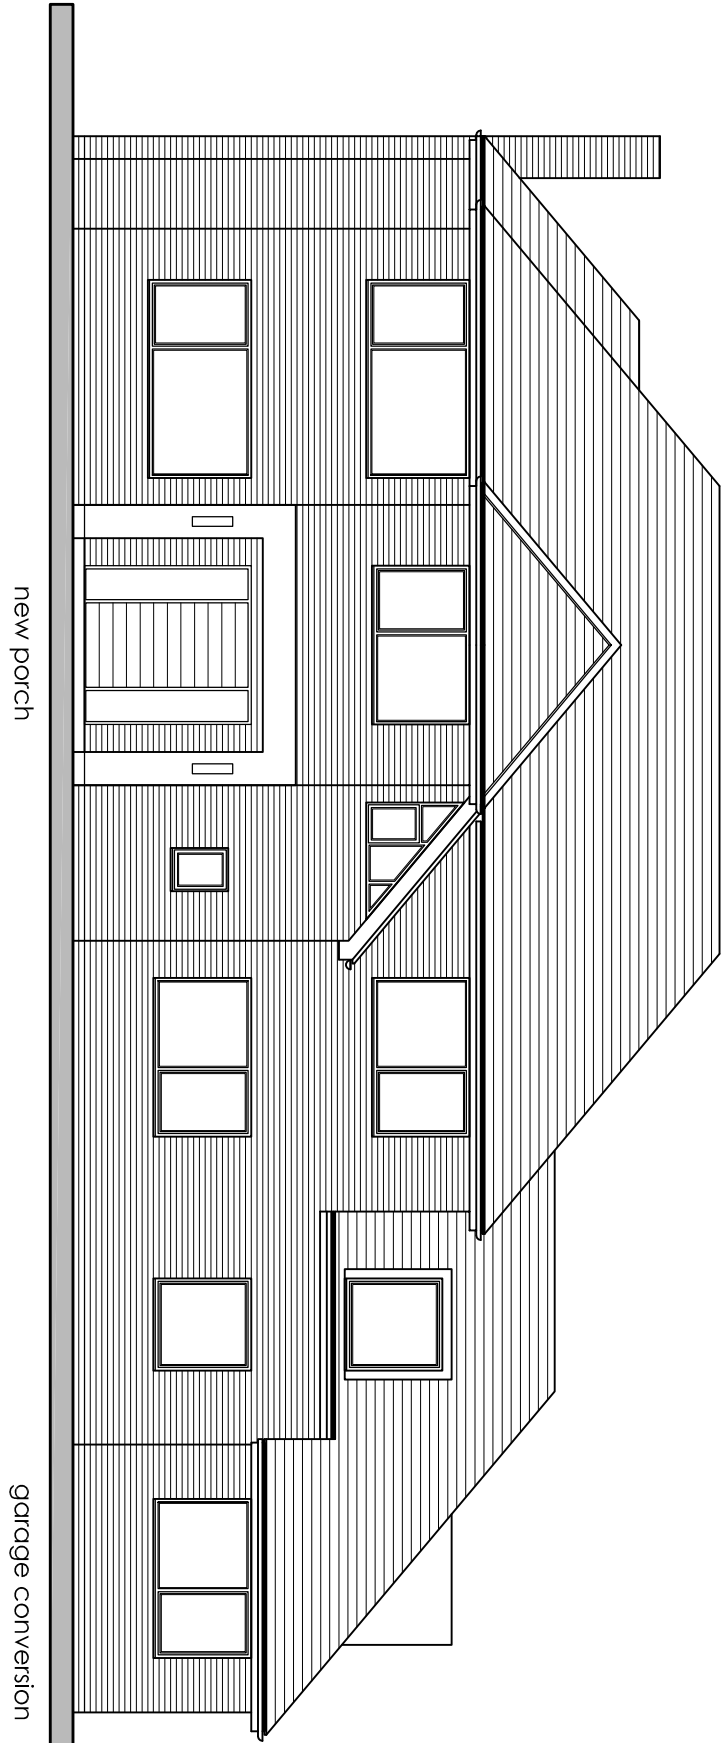
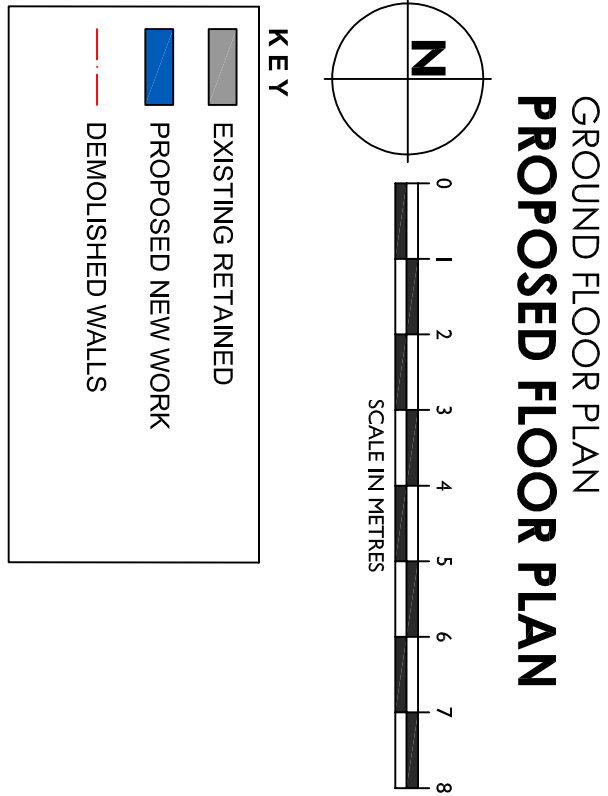
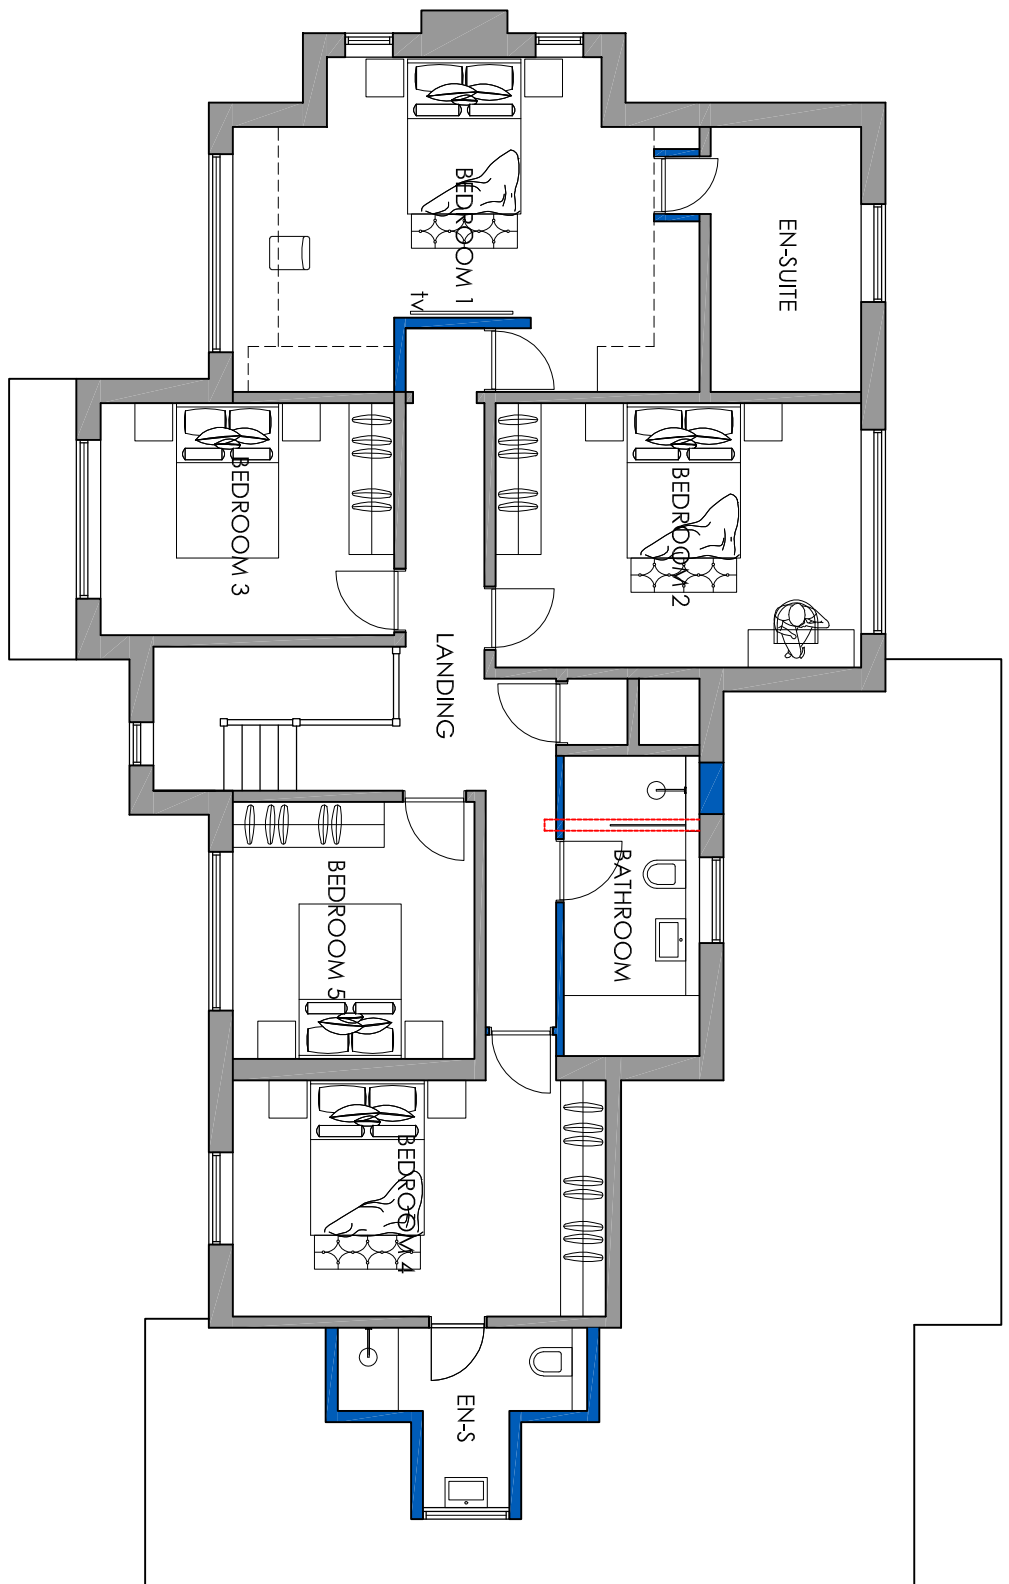
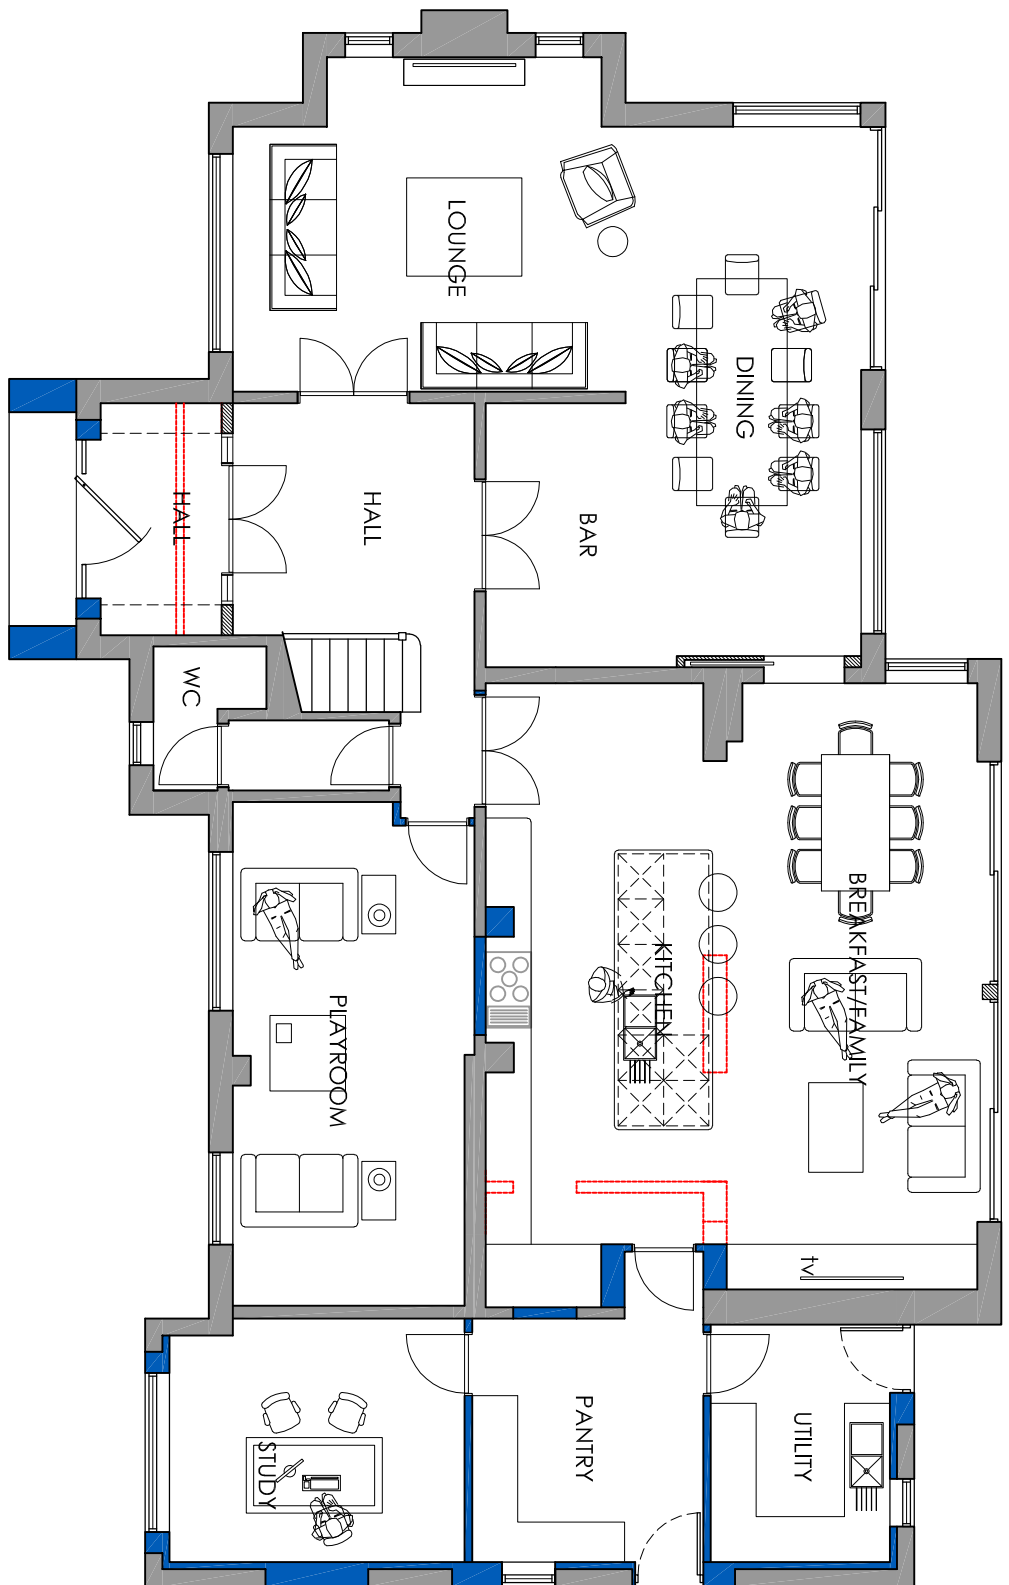



© This drawing and the design and building works depicted are the copyright of the design team and shall remain the property of the design team. No part of this drawing may be used, copied or amended without written permission.				
date	revision	by	no.	
11.07.24	door position	EJ	A	
02.07.24	section ground removed on first elevation	EJ	B	

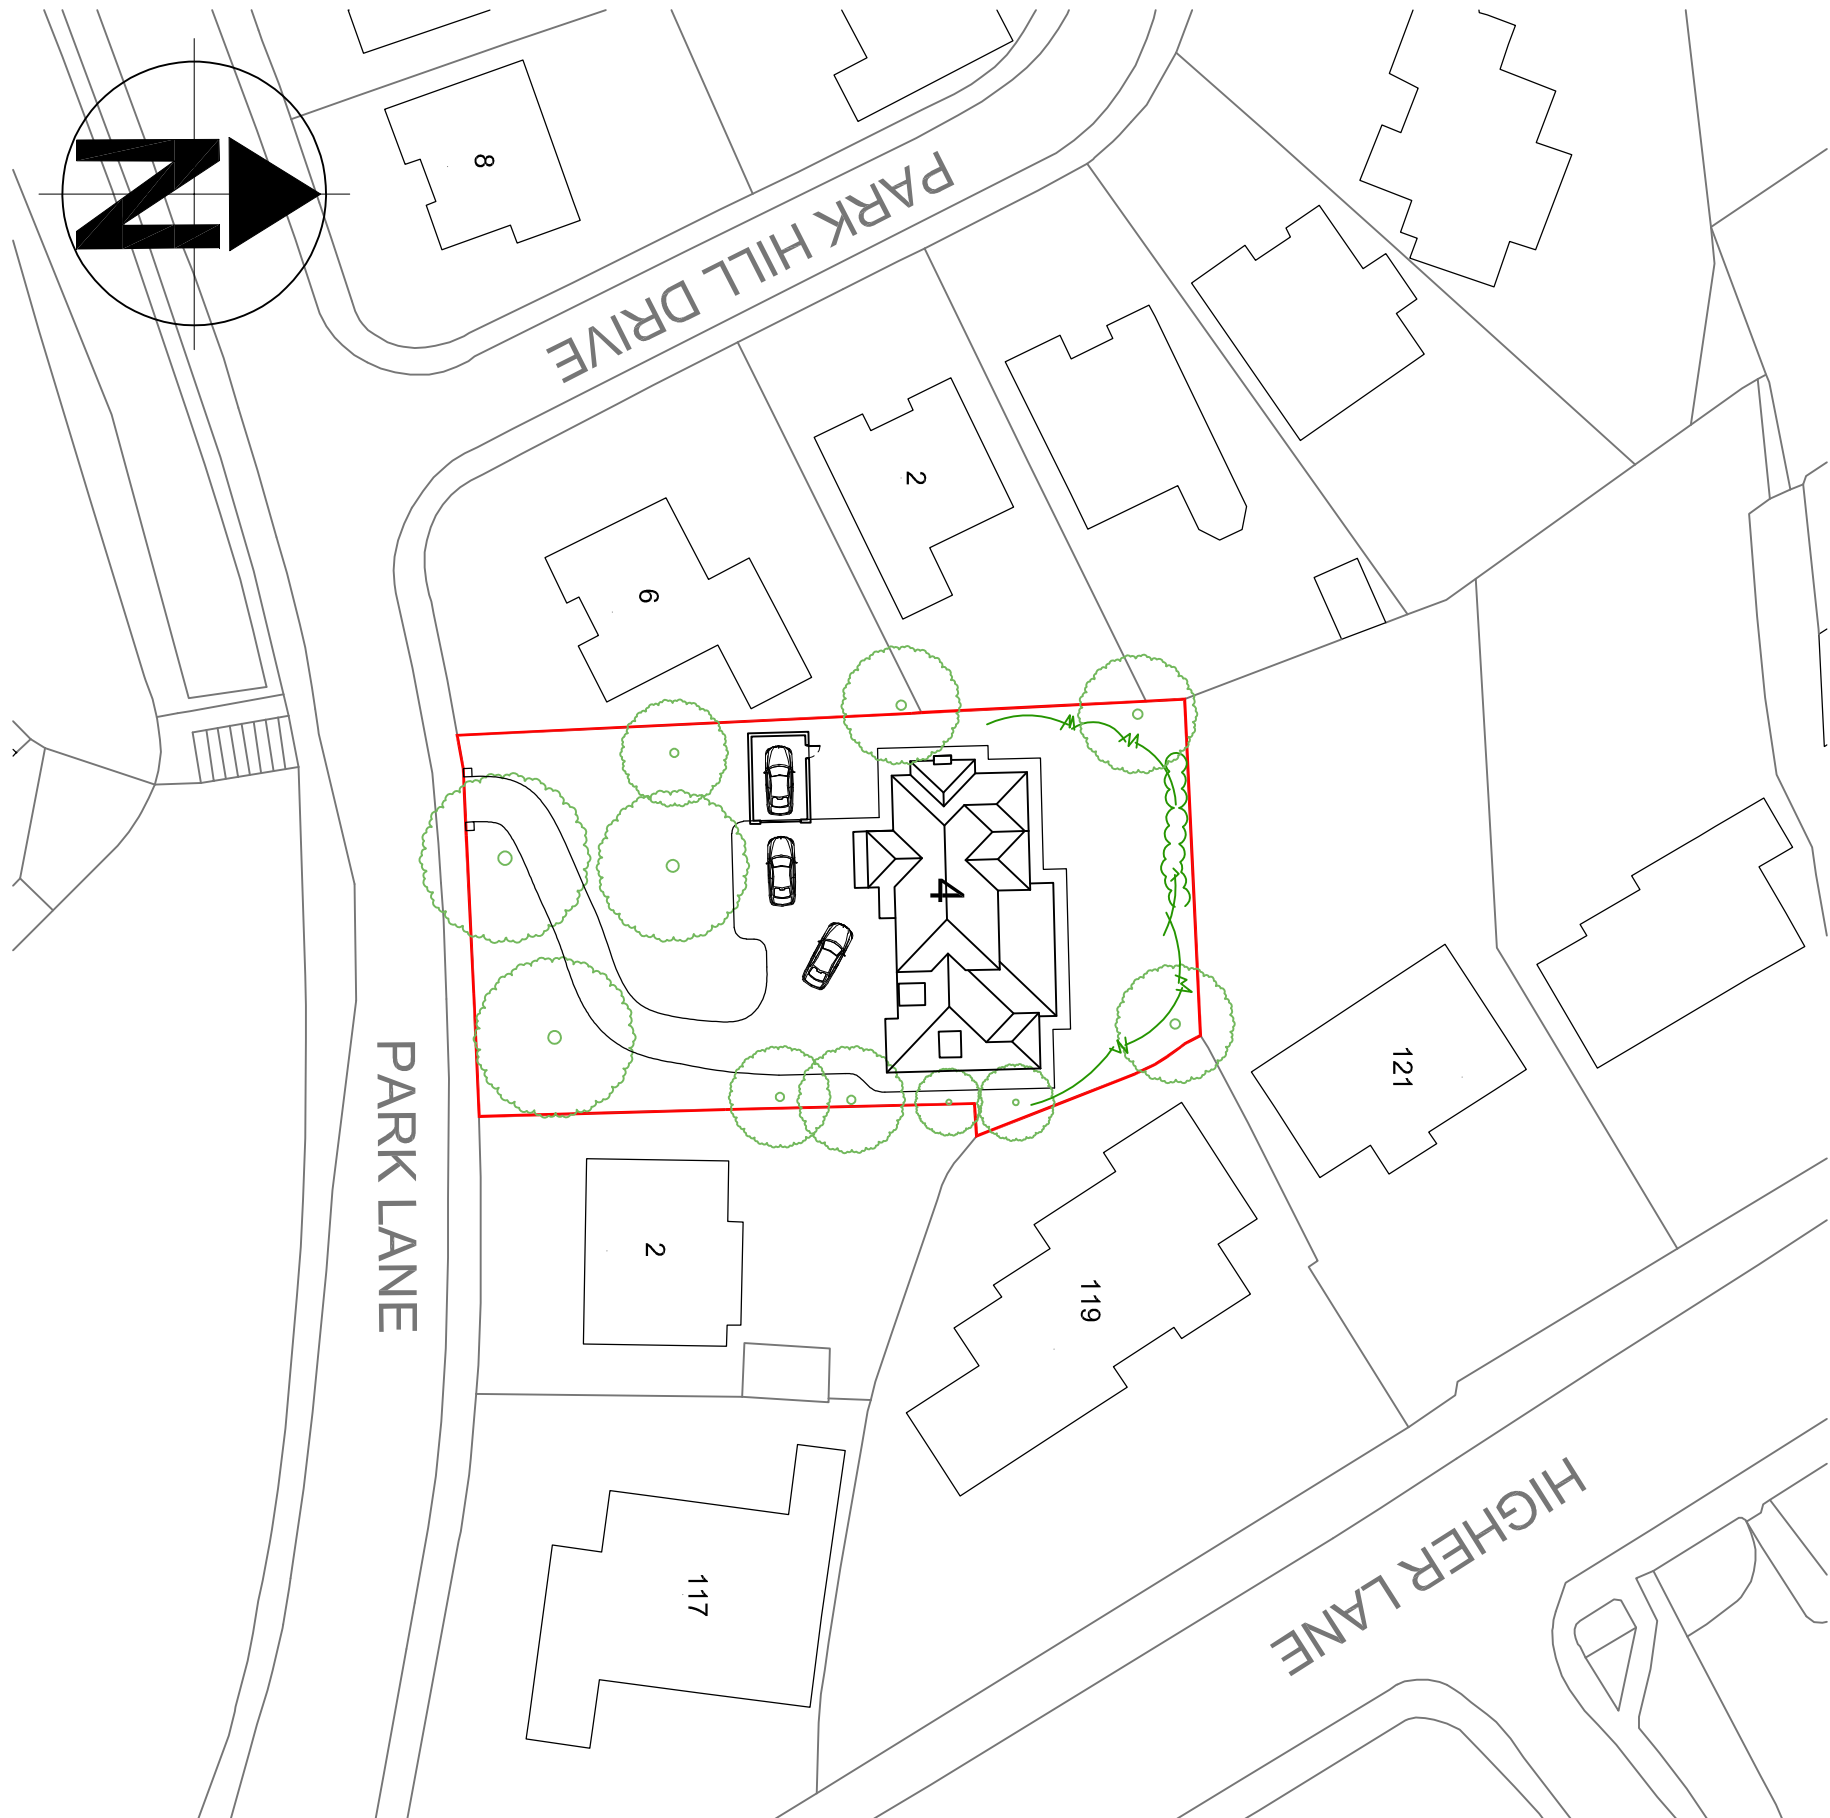


SOUTHERN ELEVATION
PROPOSED ELEVATIONS

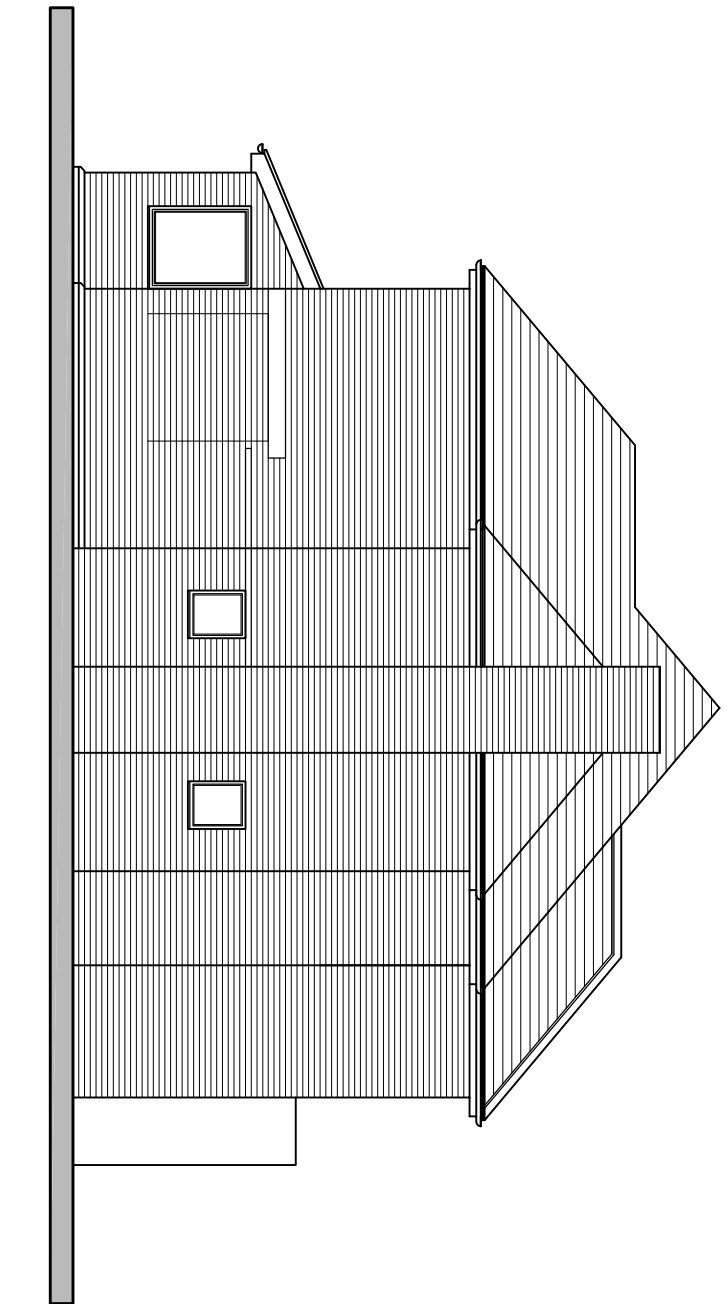


WESTERN ELEVATION

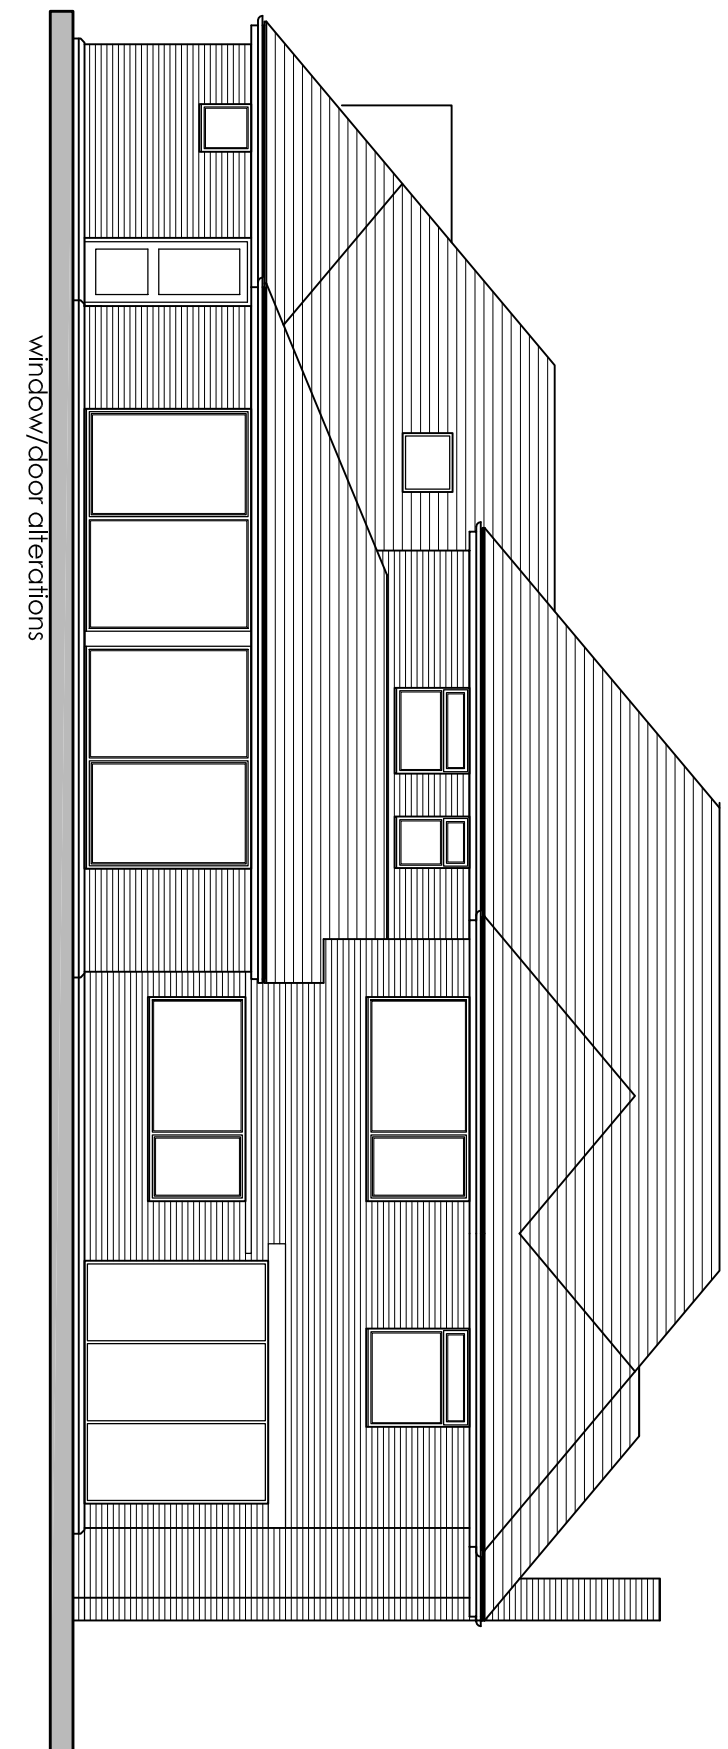


NORTHERN ELEVATION

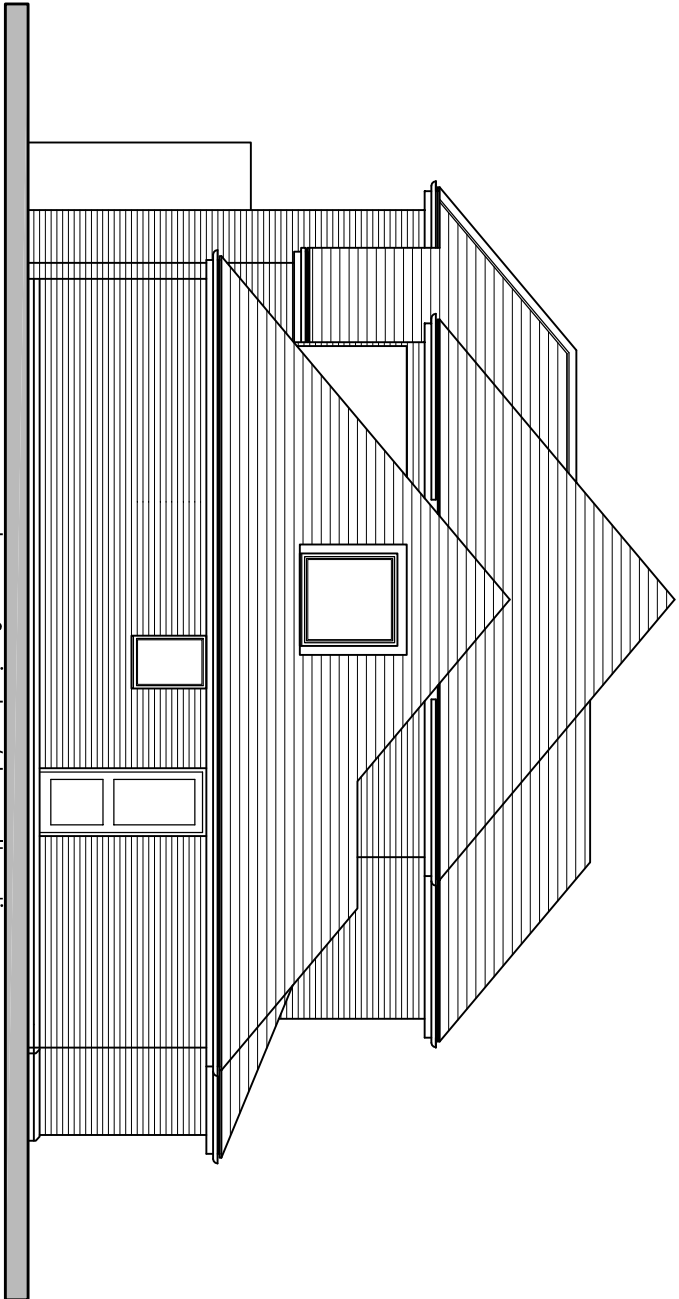


EASTERN ELEVATION

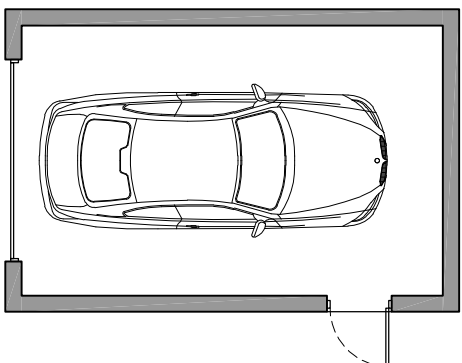


GROUND PLAN

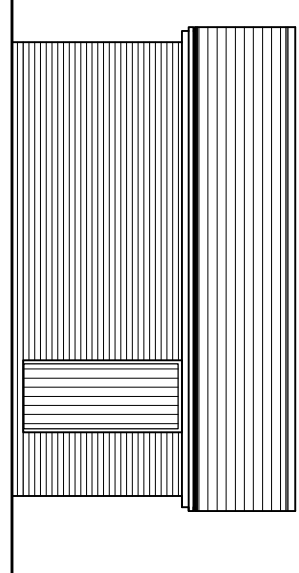


NORTHERN ELEVATION

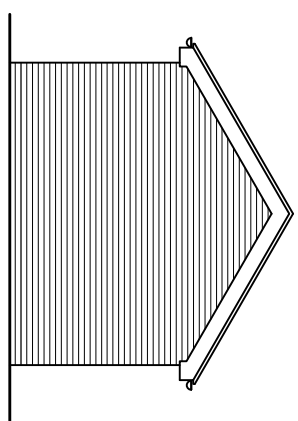

WESTERN ELEVATION

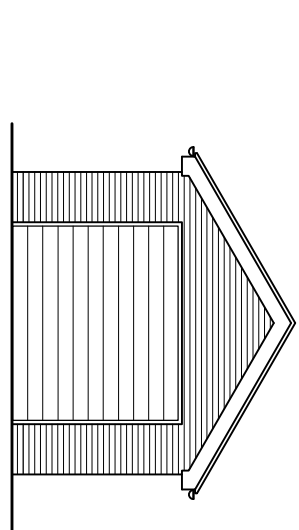

EASTERN ELEVATION

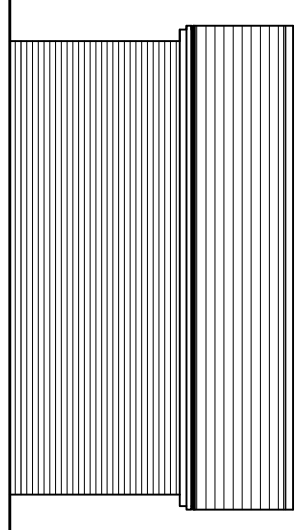

SOUTHERN ELEVATION

SITE/BLOCK PLAN (1:500)
(showing existing footprint)