


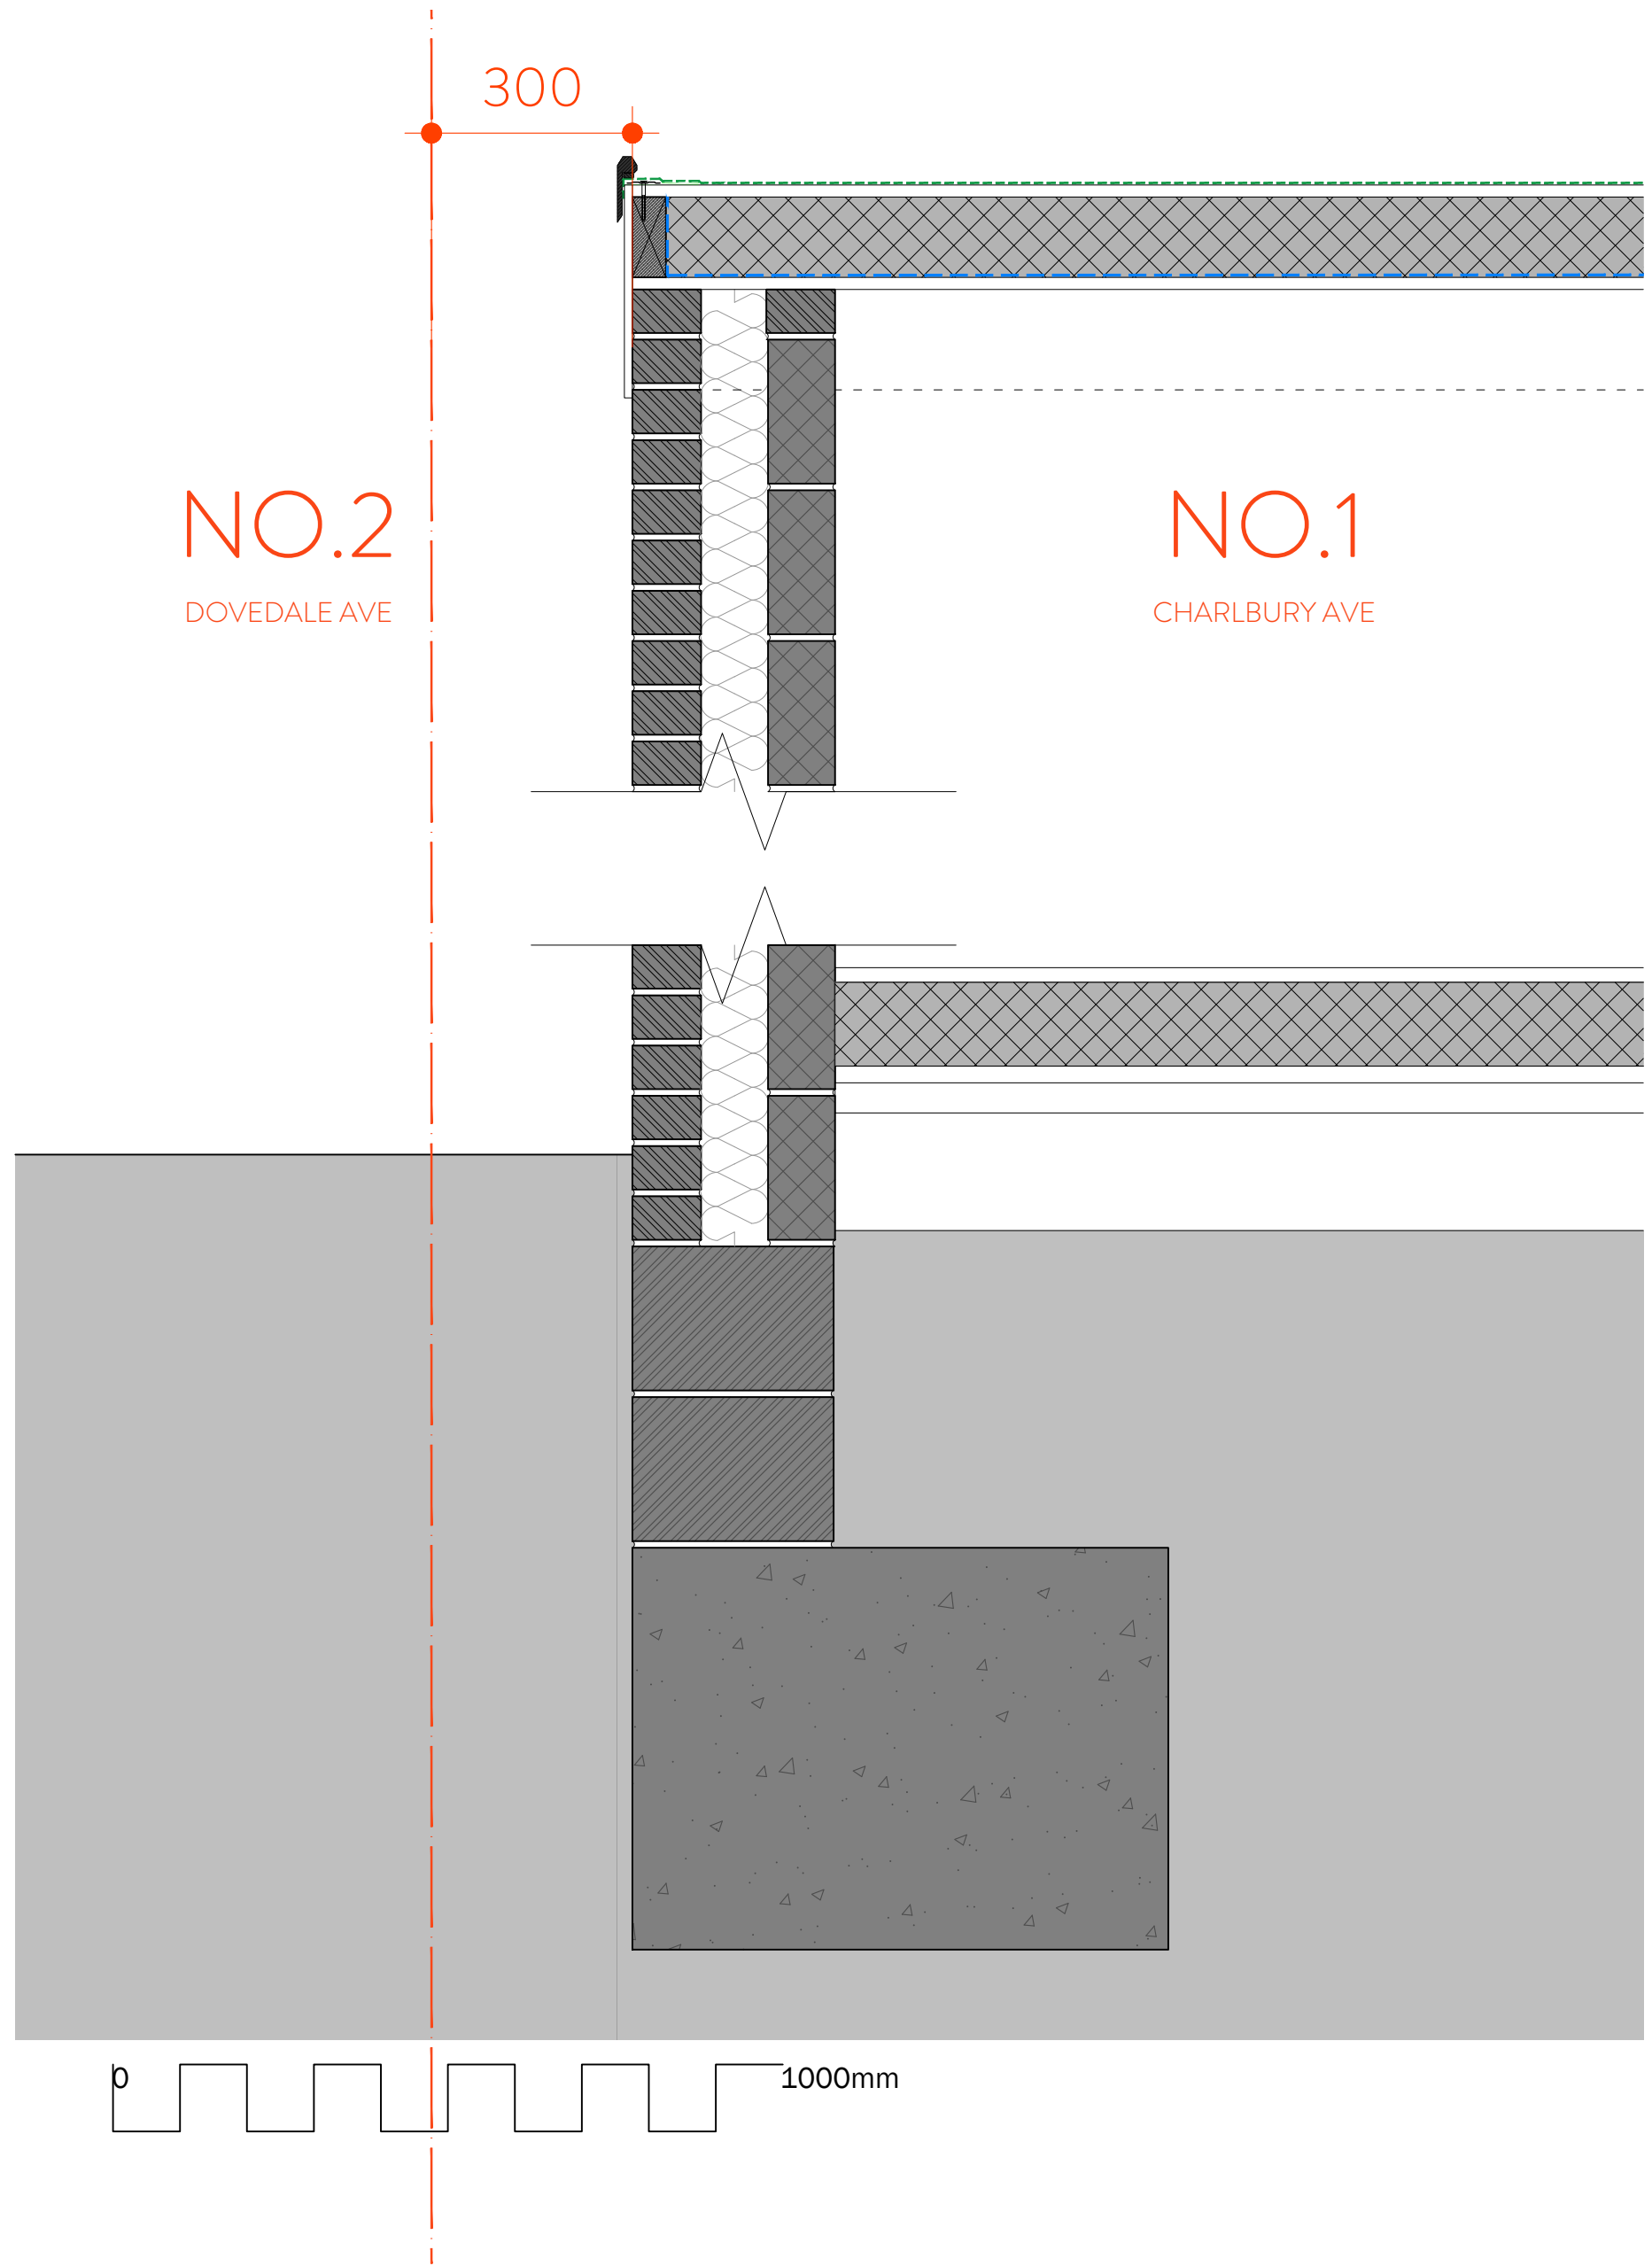

DRAWING TITLE

DETAIL AT BOUNDARY WALL

A3.1

PL1

DRAWING No.

JC 78

Notes:

- GABLE/SIDE WALLS TO BE LOCATED ENTIRELY WITHIN THE PROPERTY OF No.1.
- FOUNDATIONS TO BE ECCENTRIC TRENCH FOOTINGS LOCATED ENTIRELY WITHIN THE PROPERTY OF No.1. EXACT DEPTH TBC BY BCO.
- GUTTERING, FASCIA AND RAINWATER PIPES TO BE LOCATED ENTIRELY WITHIN THE PROPERTY OF No.1.

DRAWN BY: JC

CHKD BY:

SCALE: 1:10

DATE: 10 01 21

ISSUED FOR COMMENT

REV	DETAILS	DATE
PL1	ISSUED AS PER PO REQUEST	10 01 21

JOB:

1 CHARLBURY AVENUE

M25 OFJ

Jc Design

studio@jcdesigngroup.co.uk
0161 4101 613