




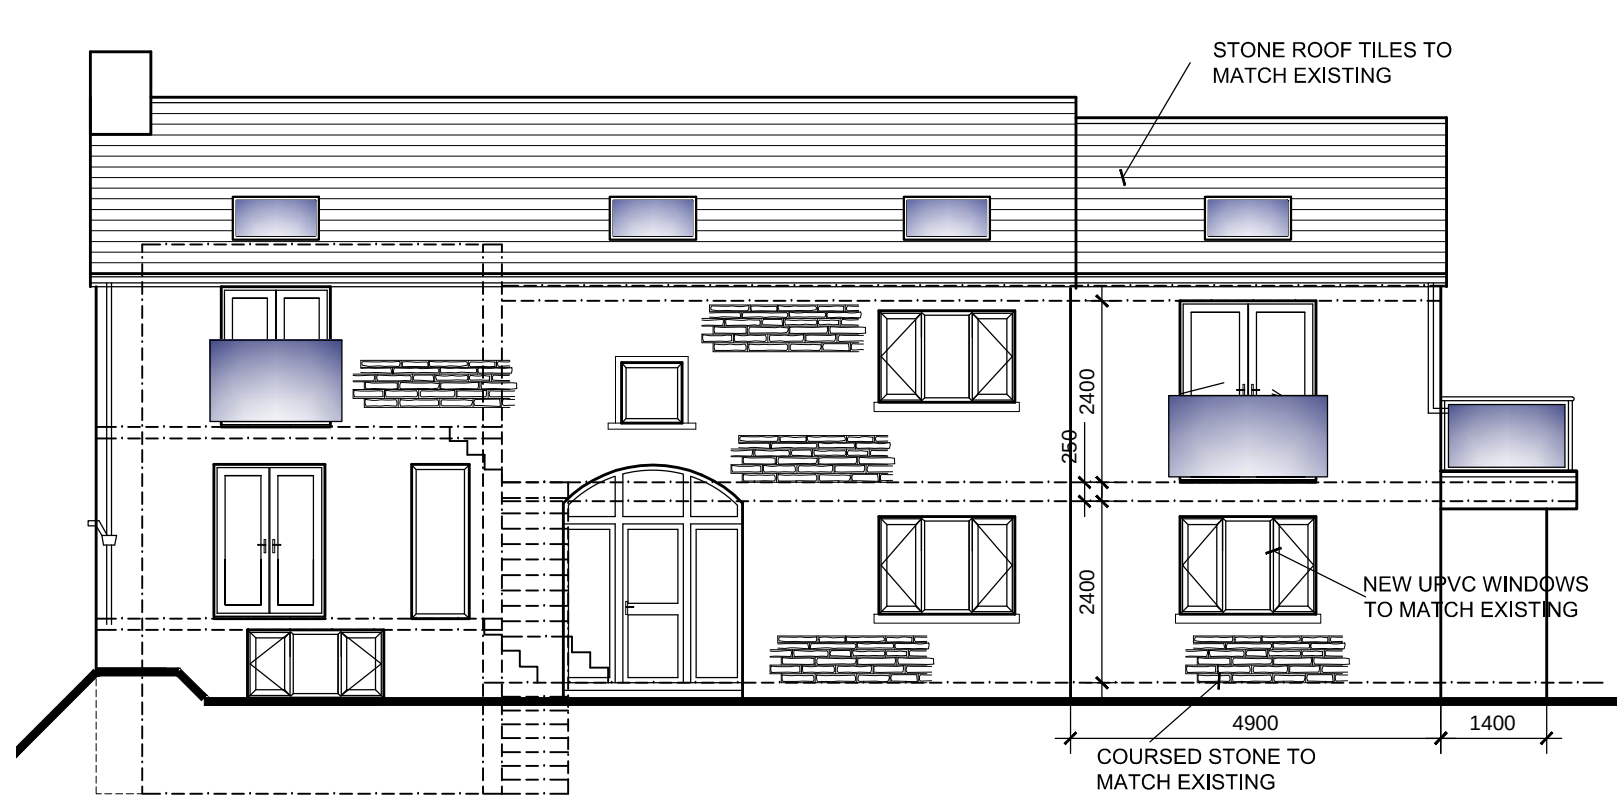


PROPOSED FRONT (South Facing)

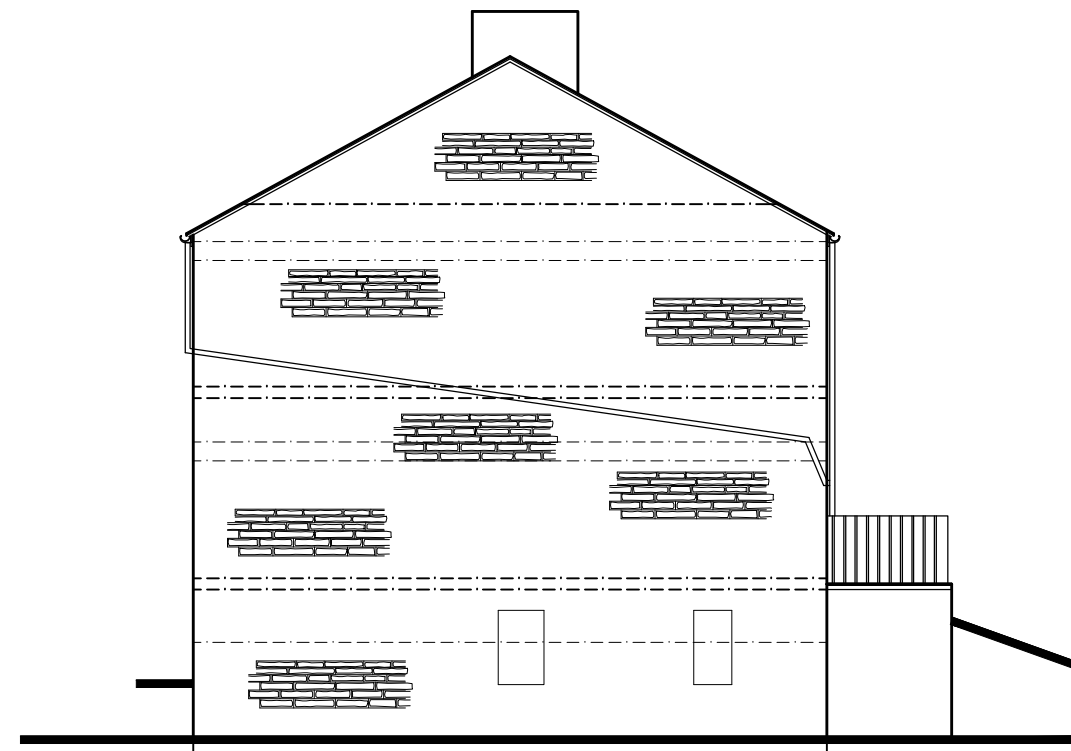

PROPOSED SIDE (West Facing)

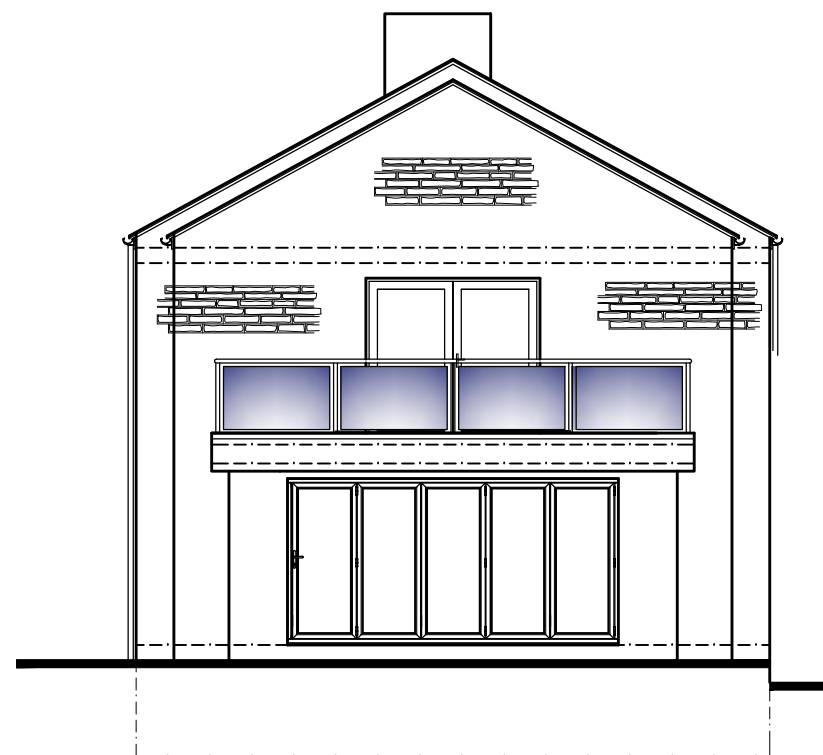

PROPOSED SIDE (East Facing)

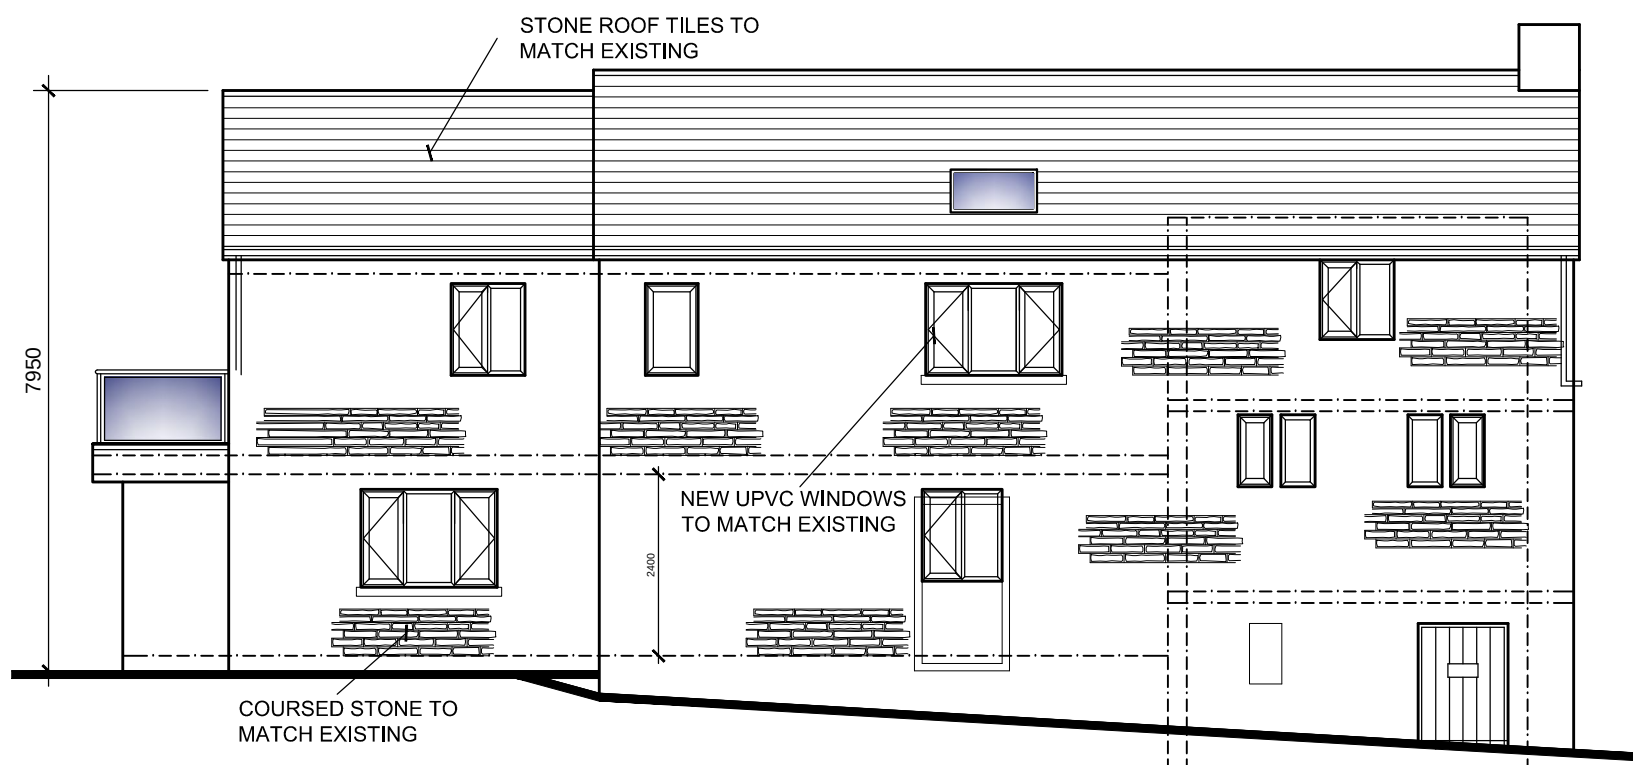

PROPOSED REAR (North Facing)

METRES
0 1 2
SCALE 1:100

PLANNING			
B	19-10-2024	Extension length increased 600mm, and bay length increased by 200mm	
A	19-10-2024	Extension front and rear walls setback 500mm, and roof height reduced. Balcony set in 1m each side from original. (Bay below reduced in size, 225mm each side.) 2nd Window omitted from Bed 2. (Ensuite window also amended.)	
REV	DATE	AMENDMENTS	INT
Harry Jackson Surveyors Limited			
Unit 4A Farnworth Park Industrial Estate Wellington Street, Farnworth, Bolton BL4 7BY Tel: 01204 701740 Mobile: 07931 321879			
CLIENT	Mr Joe Mannion		
ADDRESS	Height Barn Cottage, Harwood Road Walshaw, Bury, BL8 3PR		
PROJECT	Extension		
TITLE	Proposed Elevations		
DRAWING No.	7	REV	B
SCALES	1:100	DATE	May 2024
DRAWN BY	BE	SHEET SIZE	A3
CHECKED BY	HJ	COPYRIGHT	©